




CLIENT



ENGINEERS

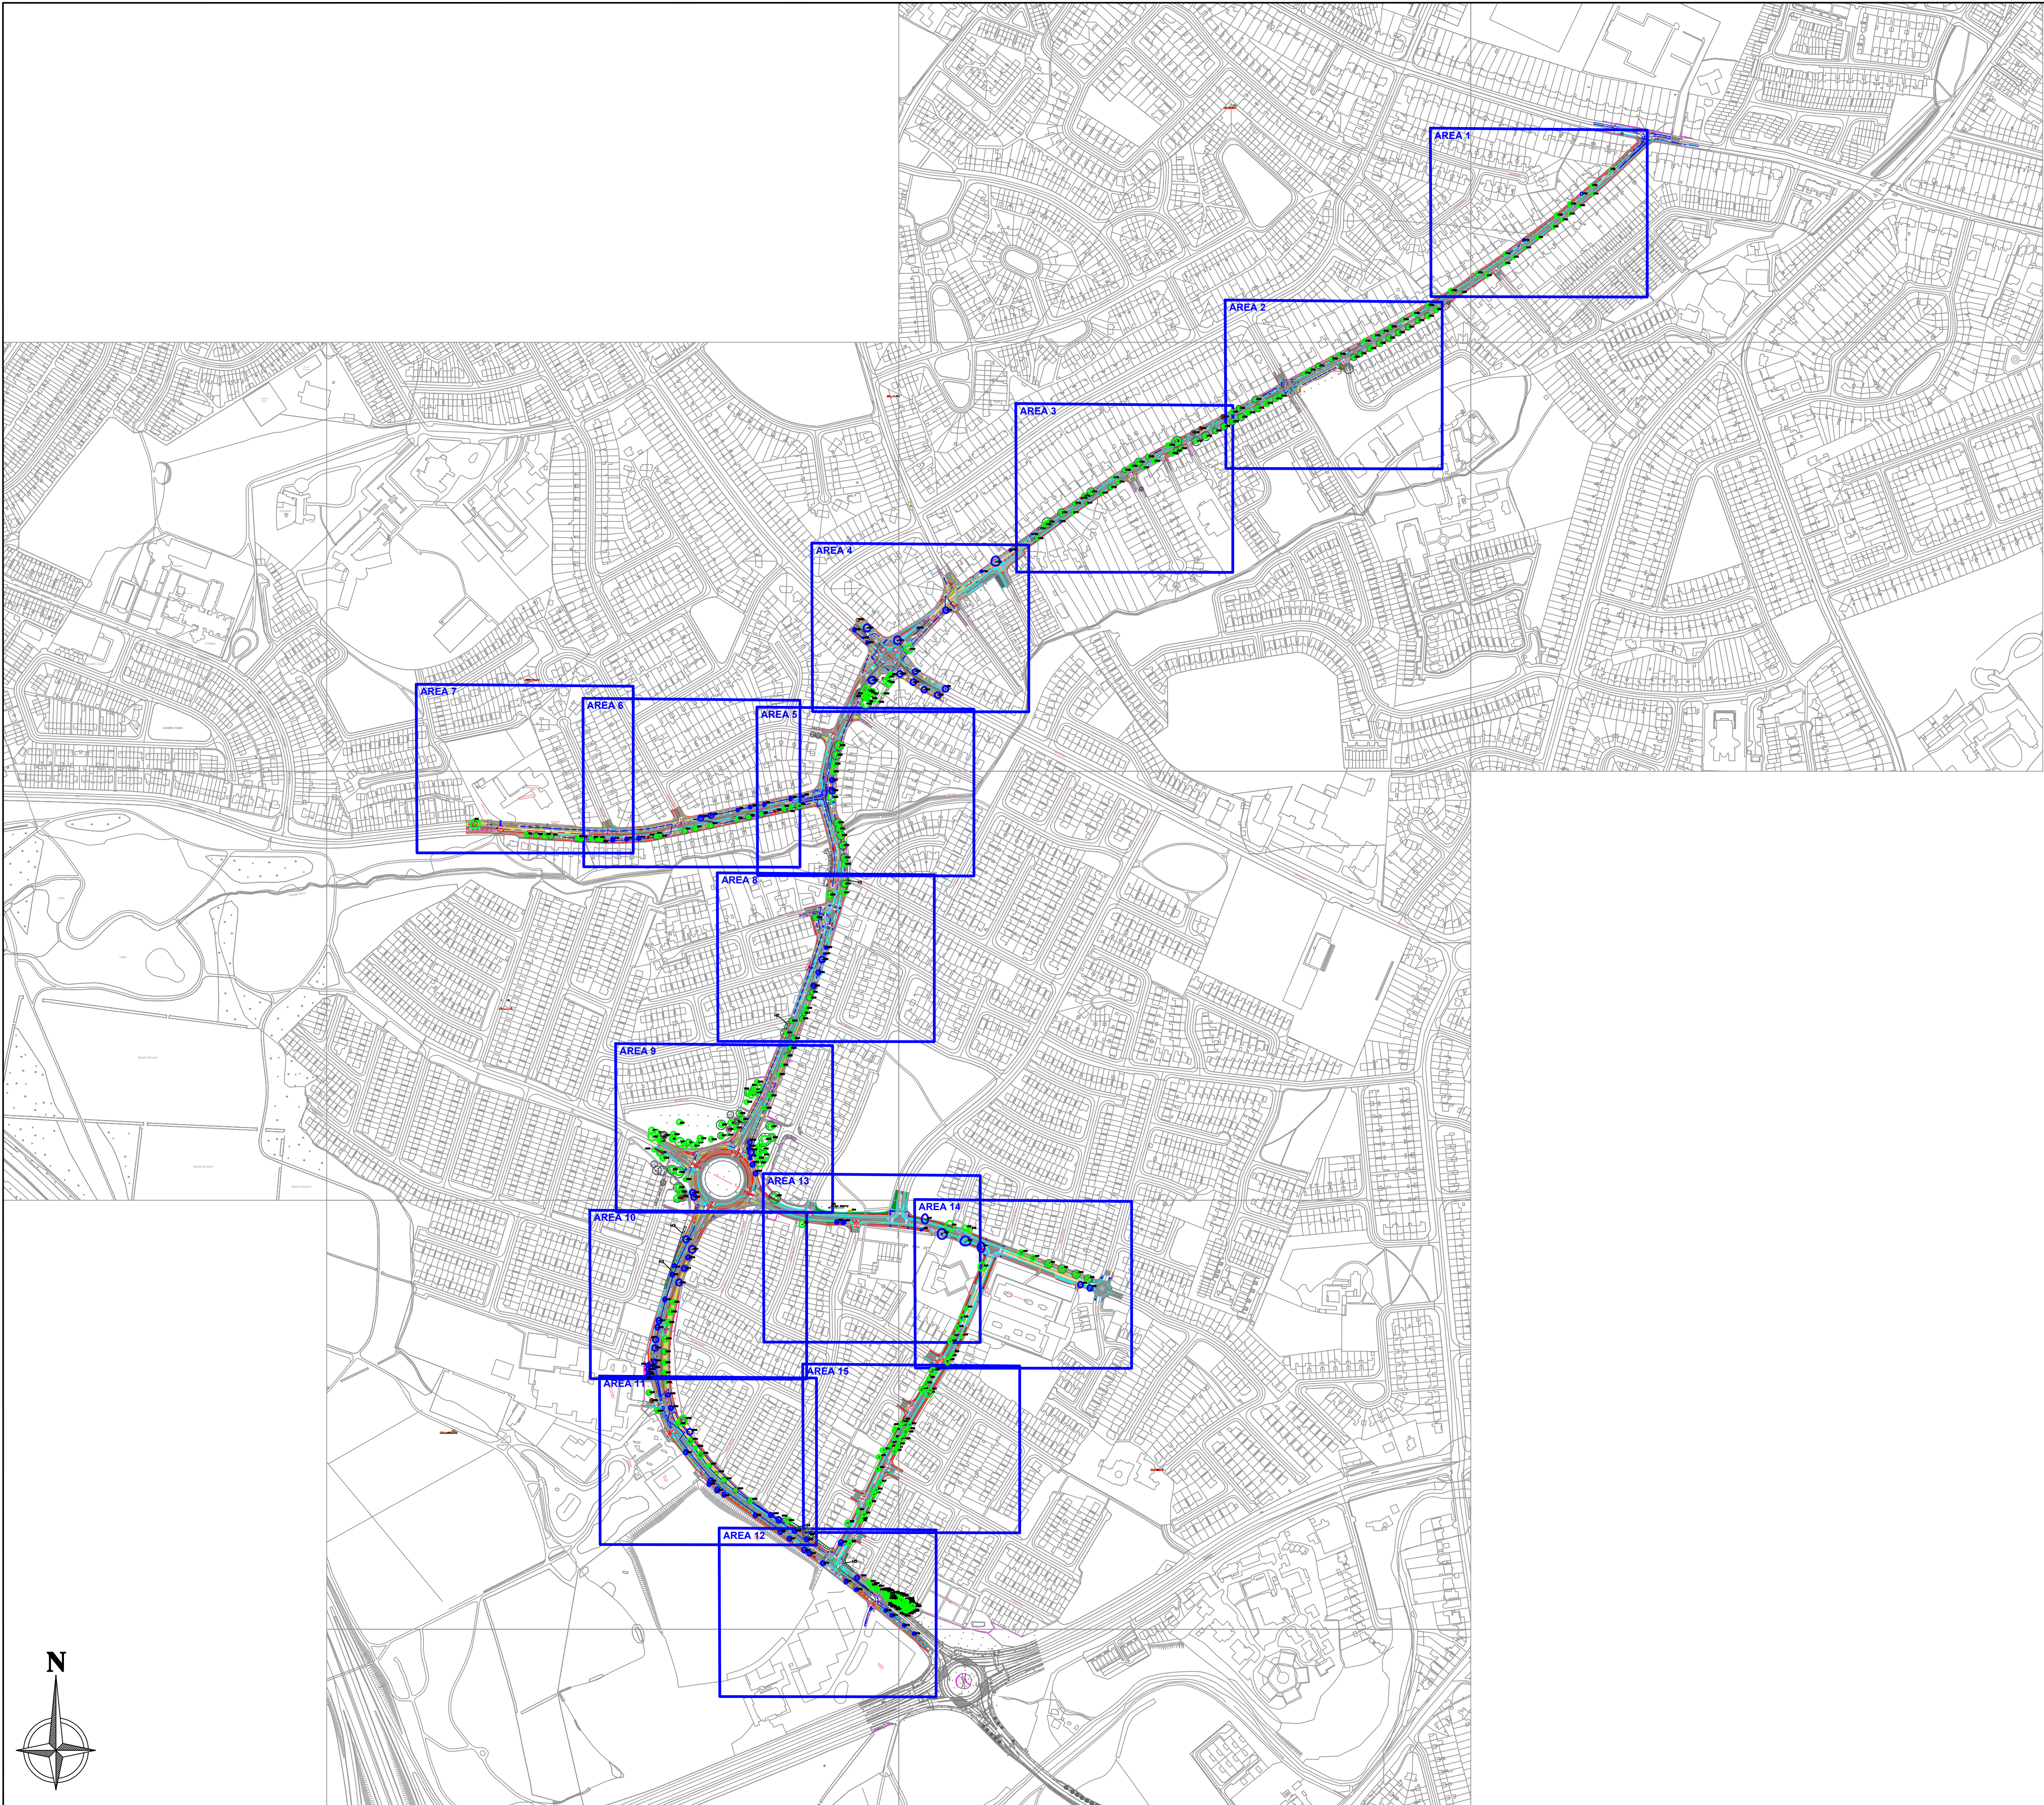

LEGEND

TREE CONDITION CATEGORIES

- TREES TO BE RETAINED
- TREES TO REMOVE TO FACILITATE CONSTRUCTION
- TREES OF VERY LOW VALUE AND QUALITY TO BE REMOVED IN THE INTERESTS OF SOUND ARBORICULTURAL MANAGEMENT

- CELL VEB
- TREE CONSTRAINTS

Drawing to be interpreted with reference to Tree Survey document

AP refers to approximate position

Tree constraints shown are calculated from guidelines contained within BS5837 (2012) within dimensions contained within Section 8 of the Tree Survey document. This outline should not be interpreted as the exact extent of root spread however it is considered the optimal area to be retained free of developmental impacts. Natural and/or man made barriers such as waterlogged soil or buildings may restrict the spread of tree roots. Crown spreads may also prove to be a constraint particularly where crown reduction may not be possible. The constraints lines shown on this drawing are therefore a guide only. An on-site assessment should be undertaken in the event of any developments being planned within the areas shown for retained trees.

REVISIONS

REV	DATE	DESCRIPTION

PROJECT: Limekin Road/Templeogue Wood Road/Rossmore Road/Whitehall Road/ Wellington Road upgrade		JOB NO. TWEL002
DRAWING: ARBORICULTURAL IMPACT (KEYPLAN)	DATE: 31-08-22	SCALE: as shown @ A1
DRAWN BY: NIALl MCBRIDE		NMB INITIALS
STATUS: PLANNING		REVISION: A
DRAWING NO. 129		

NOTES
Do Not Scale. Use Figured Dimensions Only.
Not for Construction Purposes unless Specifically Marked.
© THIS DRAWING IS COPYRIGHT OF CMK HORTICULTURE + ARBORICULTURE LTD.



AREA 1

CIENT



Comhairle Contae
Alba Cluith Theas
South Dublin County Council

ENGINEERS



LEGEND

TREE CONDITION CATEGORIES

 TREES TO BE RETAINED

 TREES TO REMOVE TO FACILITATE CONSTRUCTION

 TREES OF VERY LOW VALUE AND QUALITY TO BE REMOVED IN THE INTERESTS OF SOUND ARBORICULTURAL MANAGEMENT

 CELL WEB

 TREE CONSTRAINTS

Drawing to be interpreted with reference to Tree Survey document
AP refers to approximate position
Tree constraints shown are calculated from guidelines contained within BS5837 (2012) within dimensions contained within Section 8 of the Tree Survey document. This outline should not be interpreted as the exact extent of root spread however it is considered the optimal area to be retained free of developmental impacts.
Natural and/or man made barriers such as waterlogged soil or buildings may restrict the spread of tree roots. Crown spreads may also prove to be a constraint particularly where crown reduction may not be possible.
The constraints lines shown on this drawing are therefore a guide only. An on-site assessment should be undertaken in the event of any developments being planned within the areas shown for retained trees.

REVISIONS		
REV	DATE	DESCRIPTION

PROJECT: Limekiln Road/Templeogue Wood Road/Rossmore Road/Whitehall Road/ Wellington Road upgrade		JOB NO. TWEL002
DRAWING: ARBORICULTURAL IMPACT (1 of 15)	DATE: 31-08-22	SCALE: 1:425 @ A1
DRAWN BY: NIAL MCBRIDE		NMB INITIALS
STATUS: PLANNING		REVISION: A
DRAWING NO. 130		

NOTES
Do Not Scale. Use Figured Dimensions Only
Not for Construction Purposes unless Specifically Marked.
© THIS DRAWING IS COPYRIGHT OF CMK HORTICULTURE + ARBORICULTURE LTD.


CMK

Hort & Arb Ltd.

The main map area shows a plan view of Whitehall Road, a residential street running diagonally from the bottom left to the top right. To the north of the road are Shelton Drive and Shelton Gardens. To the south are Whitehall Gardens. The road is marked with a dashed center line and solid edge lines. Various trees are marked along the road with colored circles and numbers: 1701, 1702, 1703, 1704, 1705, 1706, 1707, 1708, 1709, 1710, 1711, 1712, 1713, 1714, 1715, 1716, 1717, 1718, 1719, and 1720. Some trees are marked with green circles (to be retained) and others with blue circles (to be removed). Orange dashed lines indicate tree constraints. A pink hatched area indicates the cell web. A north arrow is located in the bottom left corner.

AREA 2

The site plan illustrates a proposed road layout for Area 2, featuring a main road running diagonally from the bottom left to the top right. The road is flanked by residential lots, represented by grey outlines. Key streets shown include Rockfield Drive, Whitehall Road, and Prior Grove. The plan includes numerous numbered tree locations, each marked with a green circle and a number (e.g., 1743, 1744, 1745, 1746, 1747, 1748, 1749, 1750, 1751, 1752, 1753, 1739, 1738, 1737, 1736, 1735, 1734, 1733, 1732, 1731, 1729, 1728, 1727, 1725, 1724, 1723,

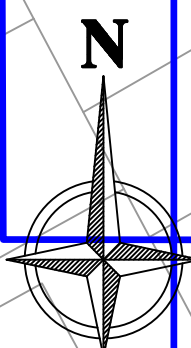

AREA 3



CLIENT

Comhairle Contae
Altha Cliath/Theas
South Dublin County Council

ENGINEERS

CEFL

LEGEND

TREE CONDITION CATEGORIES

- TREES TO BE RETAINED
- TREES TO REMOVE TO FACILITATE CONSTRUCTION
- TREES OF VERY LOW VALUE AND QUALITY TO BE REMOVED IN THE INTERESTS OF SOUND ARBORICULTURAL MANAGEMENT

CELL WEB

TREE CONSTRAINTS

Drawing to be interpreted with reference to Tree Survey document

AP refers to approximate position

Tree constraints shown are calculated from guidelines contained within BS5837 (2012) within dimensions contained within Section 8 of the Tree Survey document. This outline should not be interpreted as the exact extent of root spread however it is considered the optimal area to be retained free of developmental impacts. Natural and/or man made barriers such as waterlogged soil or buildings may restrict the spread of tree roots. Crown spreads may also prove to be a constraint particularly where crown reduction may not be possible. The constraints lines shown on this drawing are therefore a guide only. An on-site assessment should be undertaken in the event of any developments being planned within the areas shown for retained trees.

REVISIONS


REV	DATE	DESCRIPTION

PROJECT: Limekiln Road/Templeogue Wood Road/Rossmore Road/Whitehall Road/ Wellington Road upgrade	JOB NO. TWEL002	
DRAWING: ARBORICULTURAL IMPACT (3of15)	DATE: 31-08-22	SCALE: 1:425 @ A1
DRAWN BY: NIALl MCBRIDE		NMB INITIALS
STATUS: PLANNING		REVISION: A
DRAWING NO. 132		

NOTES
Do Not Scale. Use Figured Dimensions Only.
Not for Construction Purposes unless Specifically Marked.
© THIS DRAWING IS COPYRIGHT OF CMK HORTICULTURE + ARBORICULTURE LTD.

CMK
Hort & Arb Ltd.

AREA 4

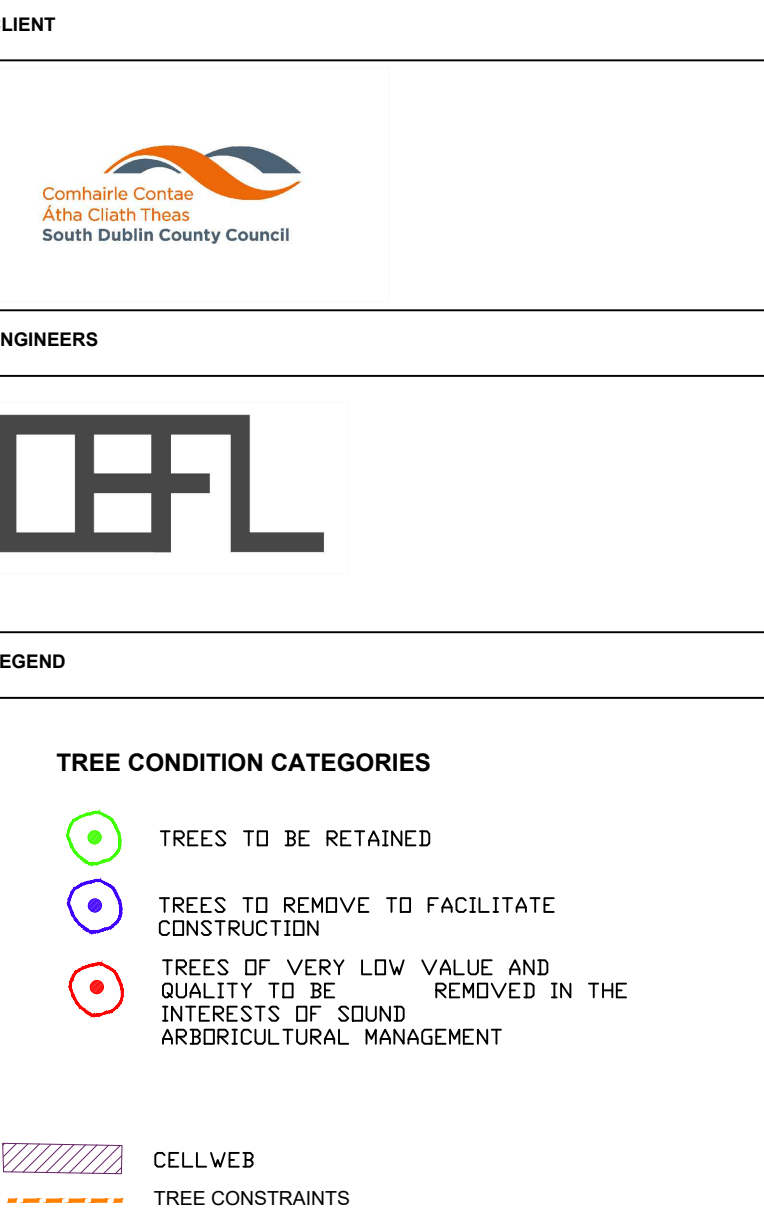


Drawing to be interpreted with reference to Tree Survey document

AP refers to approximate position

Tree constraints shown are calculated from guidelines contained within BS5837 (2012) within dimensions contained within Section 8 of the Tree Survey document. This outline should not be interpreted as the exact extent of spread though it is considered the optimal area to be retained free of developmental impacts.

Natural and/or man made barriers such as waterlogged soil or buildings may restrict the spread of tree roots. Crown spreads may also prove to be a constraint particularly where crown reduction may not be possible.

The constraints lines shown on this drawing are therefore a guide only. An on-site assessment should be undertaken in the event of any developments being planned within the areas shown for retained trees.

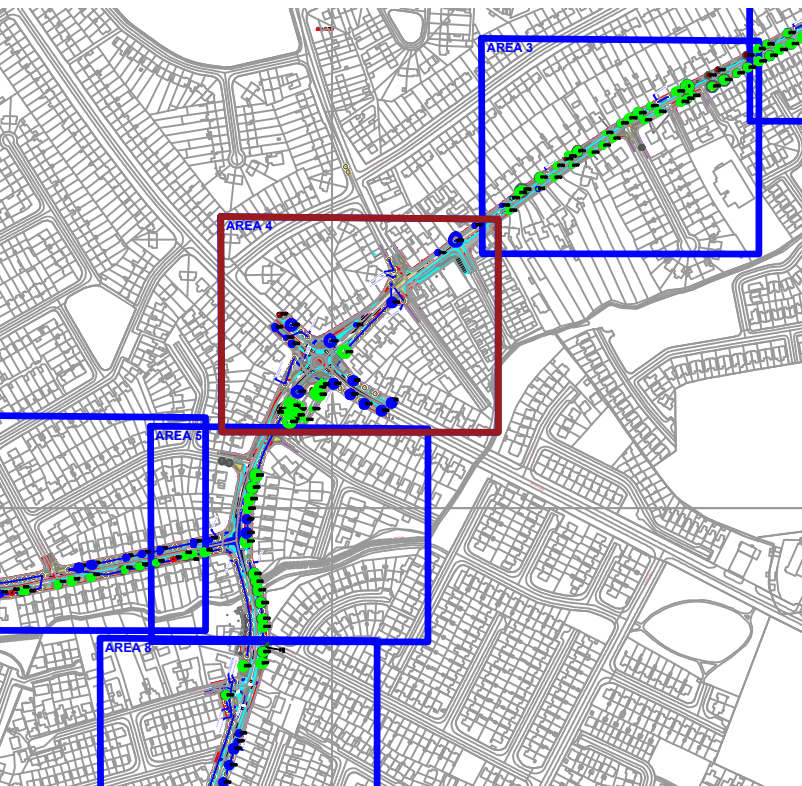


REVISIONS		
REV	DATE	DESCRIPTION

PROJECT: Line/In Road/Templeque Wood Road/Rosemore Road/Whitehall Road Wellington Road upgrade		JOB NO. TWEL002
DRAWING: ARBOR/CULTURAL IMPACT (4of15)	DATE: 31-08-22	SCALE: 1:425 @ A1
DRAWN BY: NIALl MCBRIDE		NMB INITIALS
STATUS: PLANNING		
DRAWING NO. 133		REVISION: A

NOTES
Do Not Scale. Use Figured Dimensions Only.
Not for Construction Purposes unless Specifically Marked.

 THIS DRAWING IS COPYRIGHT OF CMK HORTICULTURE + ARBORICULTURE LTD.

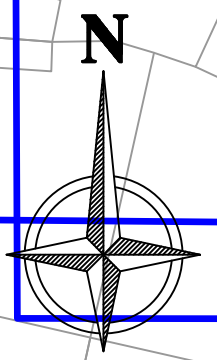

AREA 5

CIENT



Comhairle Contae
Atha Cliath
South Dublin County Council

ENGINEERS



LEGEND

TREE CONDITION CATEGORIES

 TREES TO BE RETAINED

 TREES TO REMOVE TO FACILITATE CONSTRUCTION

 TREES OF VERY LOW VALUE AND QUALITY TO BE REMOVED IN THE INTERESTS OF SOUND ARBORICULTURAL MANAGEMENT

 CELL/VEB

 TREE CONSTRAINTS


Drawing to be interpreted with reference to Tree Survey document

AP refers to approximate position

Tree constraints shown are calculated from guidelines contained within BS5837 (2012) within dimensions contained within Section 8 of the Tree Survey document. This outline should not be interpreted as the exact extent of root spread however it is considered the optimal area to be retained free of developmental impacts.

Natural and/or man made barriers such as waterlogged soil or buildings may restrict the spread of tree roots. Crown spreads may also prove to be a constraint particularly where crown reduction may not be possible.

The constraints lines shown on this drawing are therefore a guide only. An on-site assessment should be undertaken in the event of any developments being planned within the areas shown for retained trees.

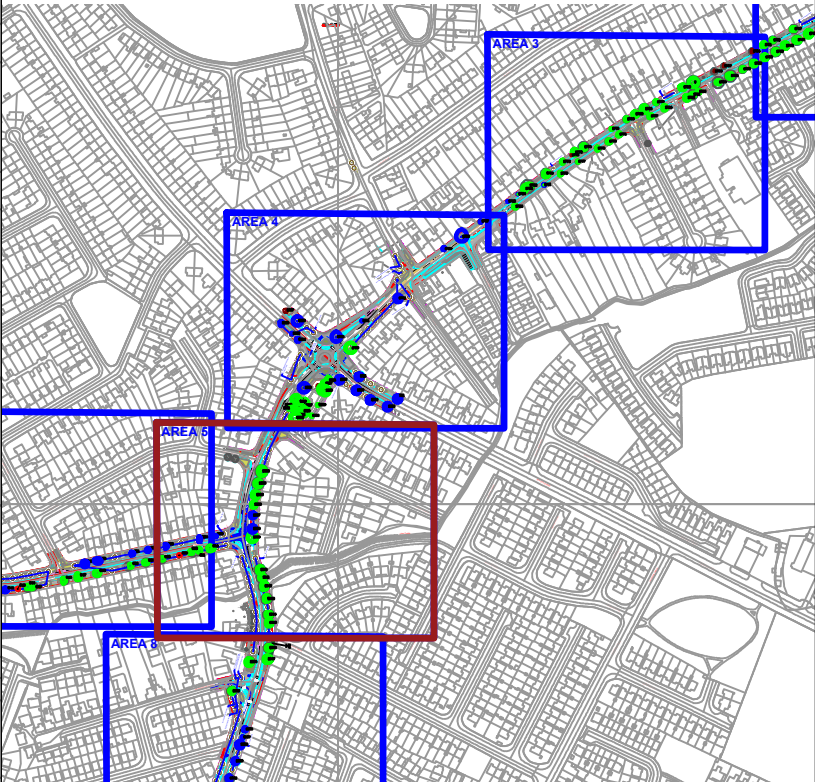


REVISIONS

REV	DATE	DESCRIPTION

PROJECT: Limekiln Road/Templeogue Wood/Rossmore Road/Whitehall Road/ Wellington Road upgrade		JOB NO. TWEL002
DRAWING: ARBORICULTURAL IMPACT (5of15)	DATE: 31-08-22	SCALE: 1:425 @ A1
DRAWN BY: NIAL MCBRIDE		NMB INITIALS
STATUS: PLANNING		REVISION: A
DRAWING NO. 134		

NOTES
Do Not Scale. Use Figured Dimensions Only.
Not for Construction Purposes unless Specifically Marked.

© THIS DRAWING IS COPYRIGHT OF CMK HORTICULTURE + ARBORICULTURE LTD.

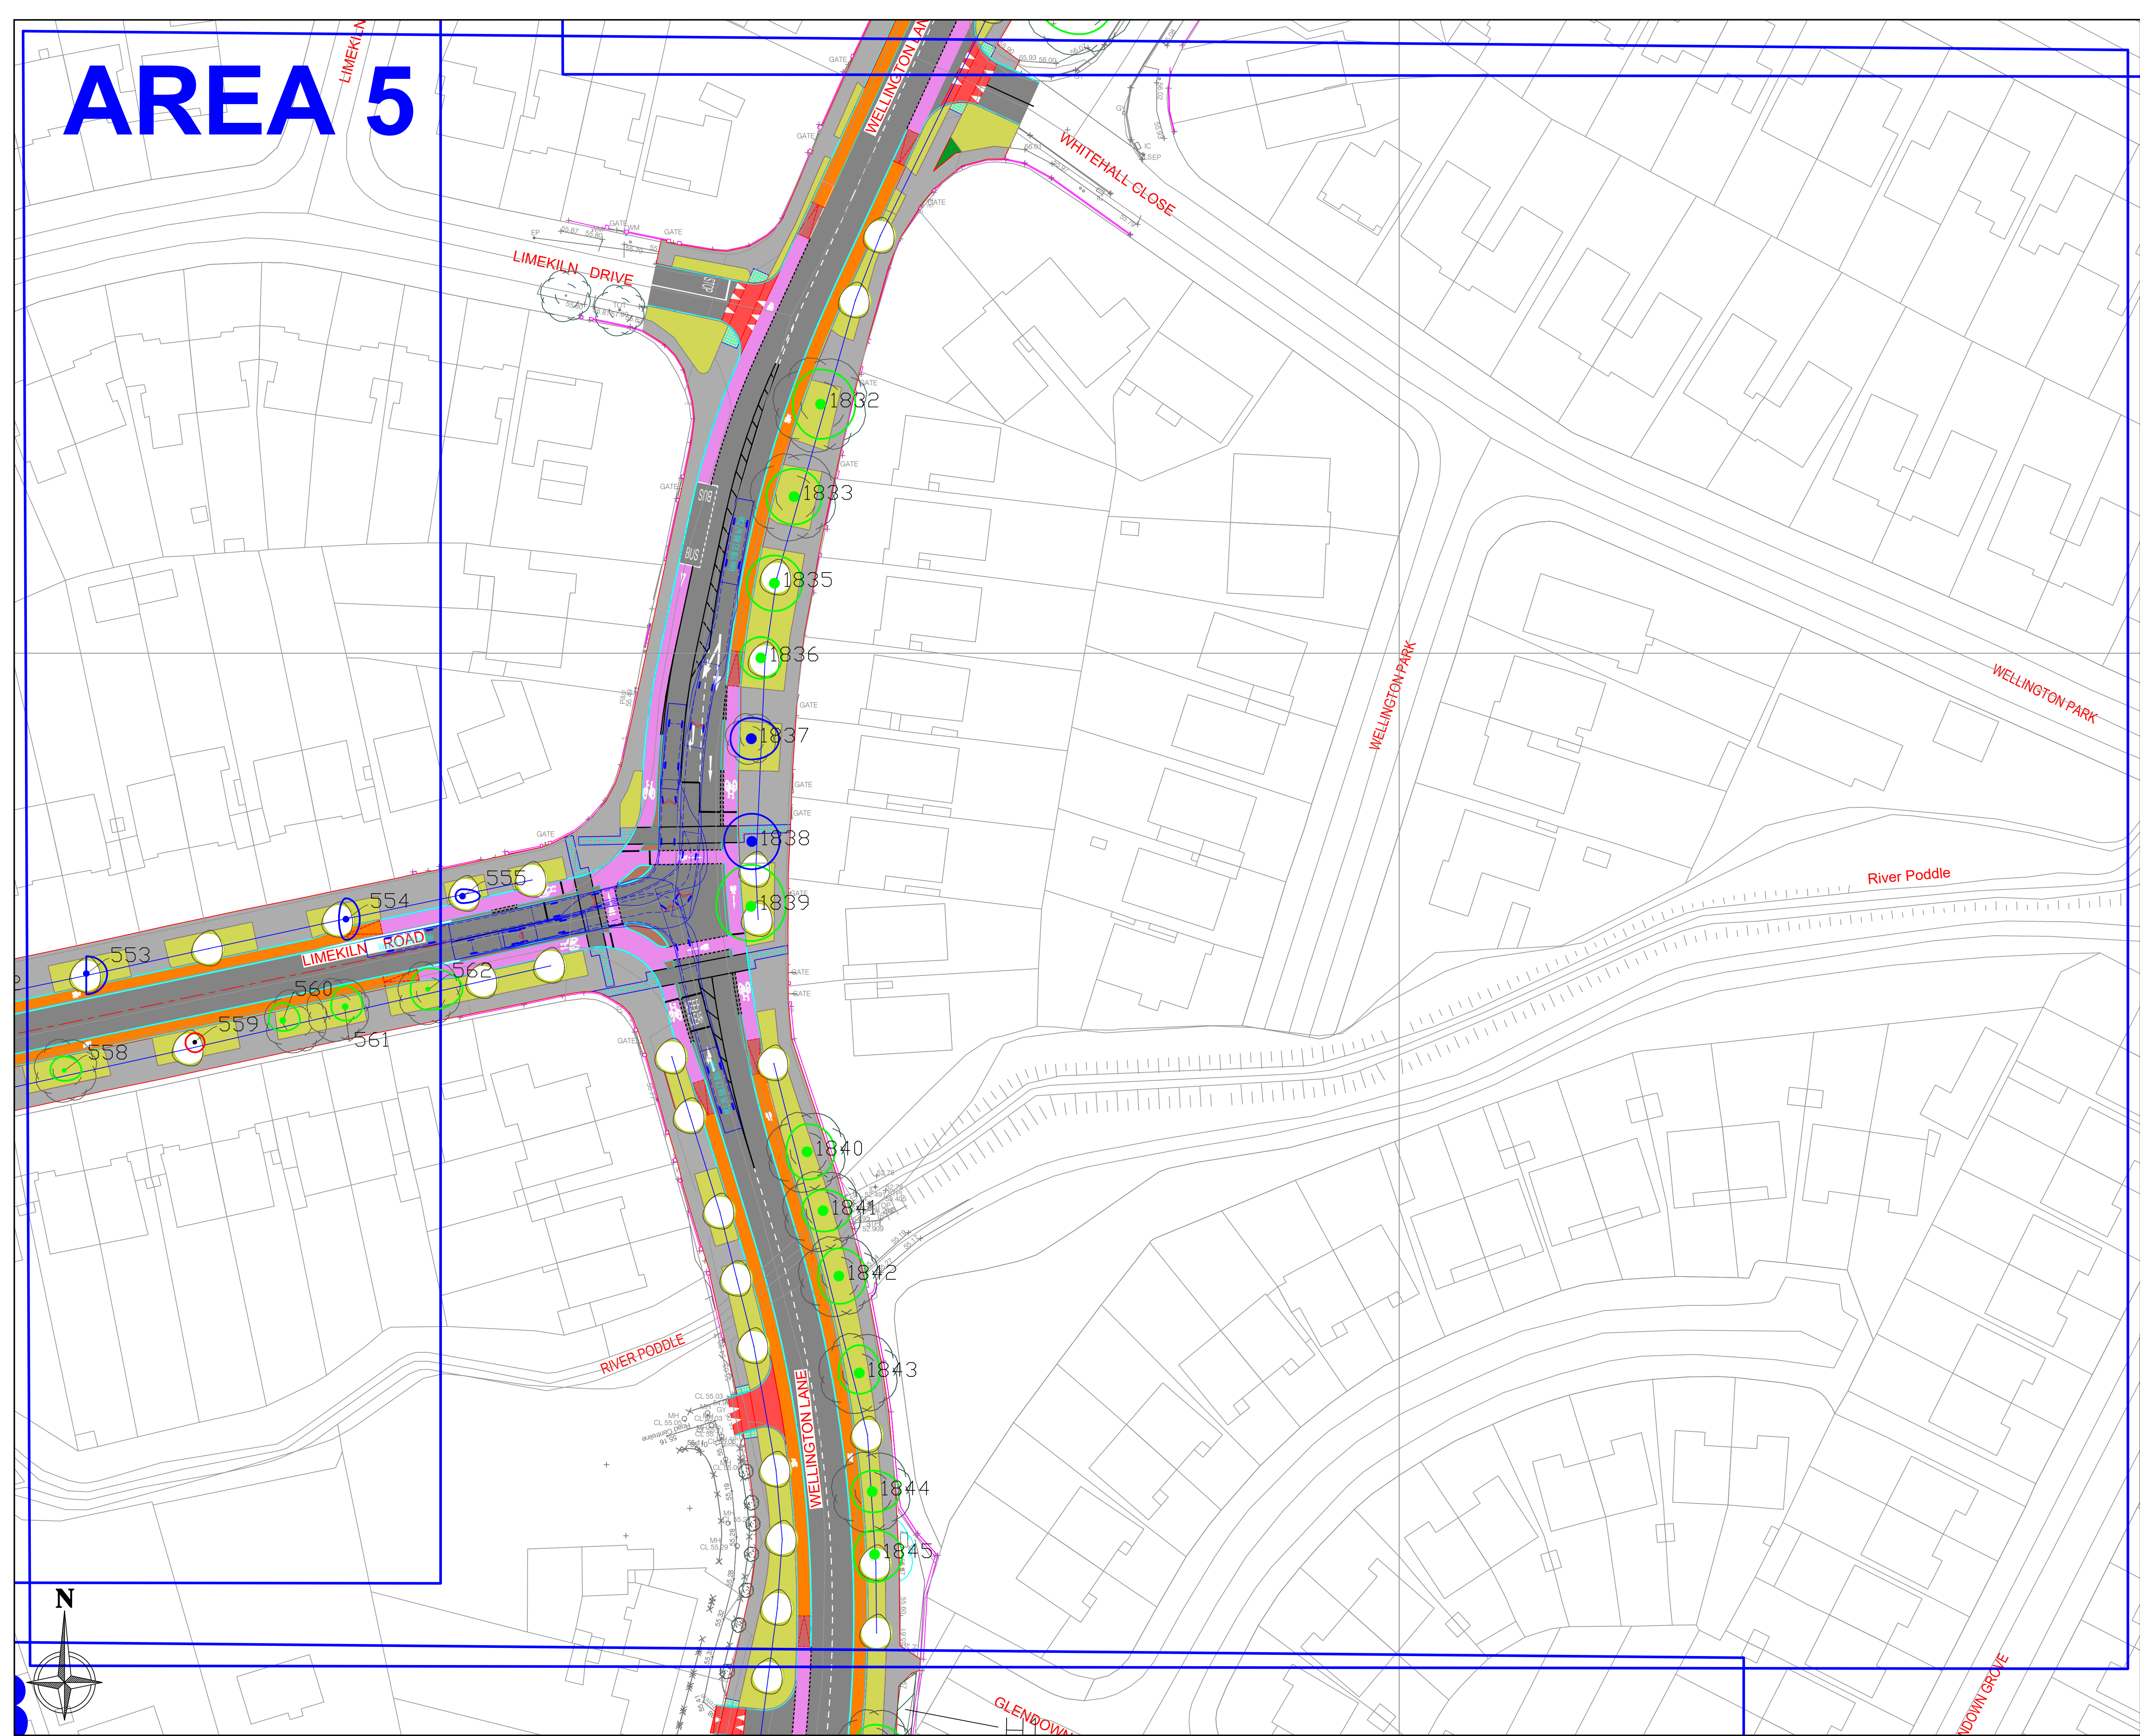

AREA 6

AREA 5

CLIENT


Comhairle Contae
Átha Cliath/Theas
South Dublin County Council

ENGINEERS



LEGEND

TREE CONDITION CATEGORIES

 TREES TO BE RETAINED

 TREES TO REMOVE TO FACILITATE CONSTRUCTION

 TREES OF VERY LOW VALUE AND QUALITY TO BE REMOVED IN THE INTERESTS OF SOUND ARBORICULTURAL MANAGEMENT


 CELL VEB

 TREE CONSTRAINTS

Drawing to be interpreted with reference to Tree Survey document

AP refers to approximate position

Tree constraints shown are calculated from guidelines contained within BS5837 (2012) within dimensions contained within Section 8 of the Tree Survey document. This outline should not be interpreted as the exact extent of root spread however it is considered the optimal area to be retained free of developmental impacts. Natural and/or man made barriers such as waterlogged soil or buildings may restrict the spread of tree roots. Crown spreads may also prove to be a constraint particularly where crown reduction may not be possible. The constraints lines shown on this drawing are therefore a guide only. An on-site assessment should be undertaken in the event of any developments being planned within the areas shown for retained trees.

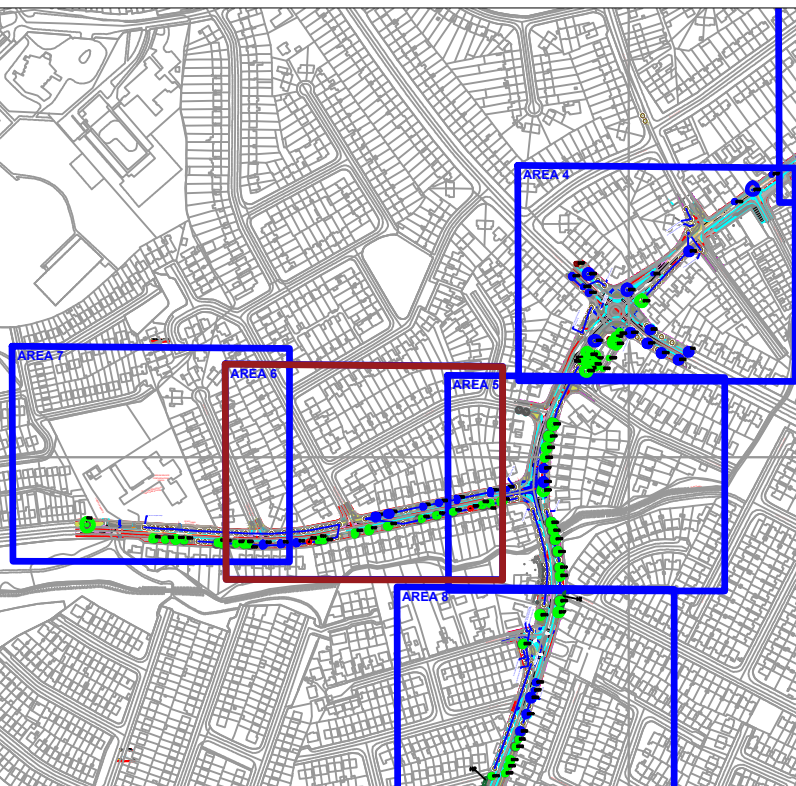

REVISIONS

REV	DATE	DESCRIPTION

PROJECT:

Limekiln Road/Templeogue Wood Road/Rossmore Road/Whitehall Road/Wellington Road upgrade

JOB NO:

TWEL002

DRAWING:

ARBORICULTURAL IMPACT (6 of 15)

DATE:

31-08-22

SCALE:

1:425 @ A1

DRAWN BY:

NIAL MCBRIDE

NMB INITIALS

STATUS:

PLANNING

REVISION:

A

DRAWING NO.

135

NOTES

Do Not Scale: Use Figured Dimensions Only

Not for Construction Purposes unless Specifically Marked

© THIS DRAWING IS COPYRIGHT OF CMK HORTICULTURE + ARBORICULTURE LTD.

AREA 7

AREA 6

CLIENT


Comhairle Contae
Atha Cliath/Theas
South Dublin County Council

ENGINEERS



LEGEND

TREE CONDITION CATEGORIES

 TREES TO BE RETAINED

 TREES TO REMOVE TO FACILITATE CONSTRUCTION

 TREES OF VERY LOW VALUE AND QUALITY TO BE REMOVED IN THE INTERESTS OF SOUND ARBORICULTURAL MANAGEMENT

 CELL VEB

 TREE CONSTRAINTS

Drawing to be interpreted with reference to Tree Survey document

AP refers to approximate position

Trees constraints shown are calculated from guidelines contained within BS5837 (2012) within dimensions contained within Section 8 of the Tree Survey document. This outline should not be interpreted as the exact extent of root spread however it is considered the optimal area to be retained free of developmental impacts. Natural and/or man made barriers such as waterlogged soil or buildings may restrict the spread of tree roots. Crown spreads may also prove to be a constraint particularly where crown reduction may not be possible. The constraints lines shown on this drawing are therefore a guide only. An on-site assessment should be undertaken in the event of any developments being planned within the areas shown for retained trees.

REVISIONS

REV	DATE	DESCRIPTION

PROJECT:
Limekiln Road/Templeogue Wood Road/Rossmore Road/Whitehall Road/
Wellington Road upgrade

JOB NO.
TWEL002

DRAWING:
ARBORICULTURAL IMPACT (7 of 15)

DATE:
31-08-22

SCALE:
1:425 @ A1

DRAWN BY: NIALl MCBRIDE

NMB
INITIALS

STATUS: PLANNING


DRAWING NO. 136

REVISION:
A

NOTES
Do Not Scale. Use Figured Dimensions Only
Not for Construction Purposes unless Specifically Marked.
© THIS DRAWING IS COPYRIGHT OF CMK HORTICULTURE + ARBORICULTURE LTD.

The main site plan drawing shows a proposed road layout for the Limekiln Road area. The road is shown in a light grey color, with a dashed line indicating the centerline. The road is flanked by green areas representing grass or other vegetation. Various trees are shown as green circles with numbers inside, indicating their location and condition. Labels for roads include 'LIMEKILN ROAD', 'LIMEKILN MANOR', 'LIMEKILN PARK', and 'LIMEKILN ROAD'. Labels for landmarks include 'RIVERVIEW EDUCATE TOGETHER NATIONAL SCHOOL' and 'RIVERVIEW EDUCATE TOGETHER SCHOOL'. A 'SCHOOL MAIN ENTRANCE' is also marked. The drawing includes a scale bar and a north arrow. The drawing is titled 'AREA 7' and 'AREA 6'.

AREA 8

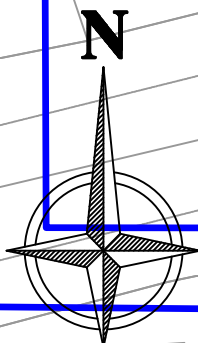

H2
WILLINGTON GROVE


WILLINGTON AVENUE

WELLINGTON GREEN

ORWELL PARK ROAD

ORWELL PARK GROVE

GLENDOWN AVENUE
H1

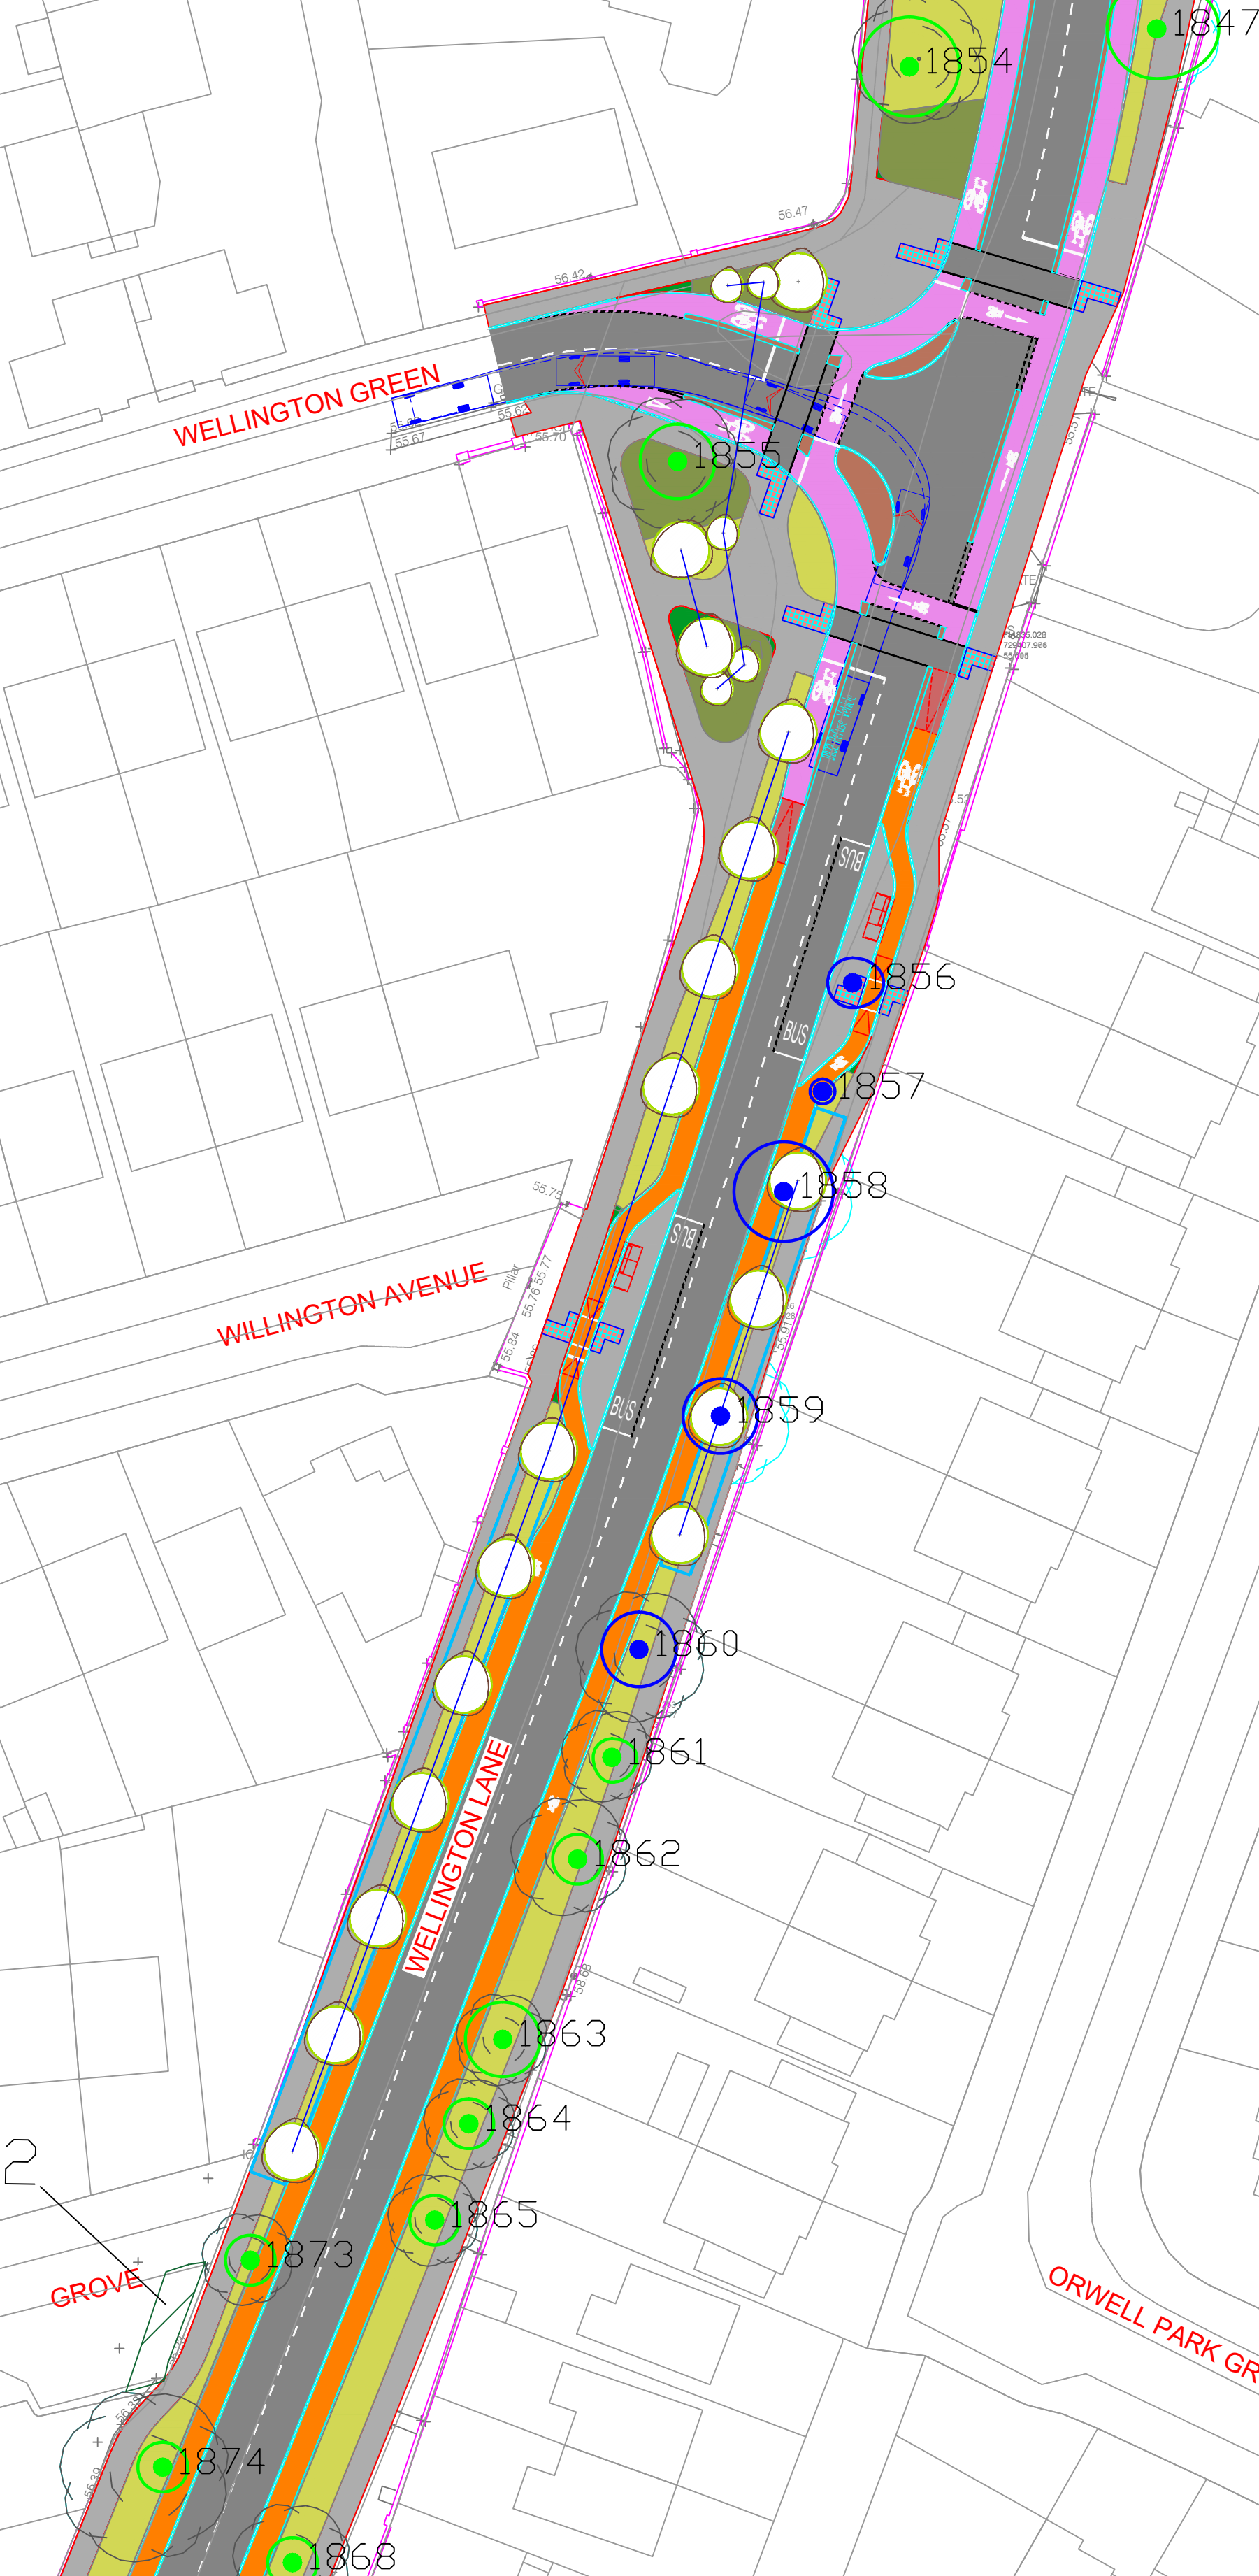

CIENT

Comhairle Contae
Altha Cliath/Theoas
South Dublin County Council

ENGINEERS

CEFL

LEGEND

TREE CONDITION CATEGORIES

- TREES TO BE RETAINED
- TREES TO REMOVE TO FACILITATE CONSTRUCTION
- TREES OF VERY LOW VALUE AND QUALITY TO BE REMOVED IN THE INTERESTS OF SOUND ARBORICULTURAL MANAGEMENT

CELL VEB

TREE CONSTRAINTS

Drawing to be interpreted with reference to Tree Survey document

AP refers to approximate position

Tree constraints shown are calculated from guidelines contained within BS5837 (2012) within dimensions contained within Section 8 of the Tree Survey document. This outline should not be interpreted as the exact extent of root spread however it is considered the optimal area to be retained free of developmental impacts.

Natural and/or man made barriers such as waterlogged soil or buildings may restrict the spread of tree roots. Crown spreads may also prove to be a constraint particularly where crown reduction may not be possible.

The constraints lines shown on this drawing are therefore a guide only. An on-site assessment should be undertaken in the event of any developments being planned within the areas shown for retained trees.


REVISIONS		
REV	DATE	DESCRIPTION

PROJECT: Limekiln Road/Templeogue Wood Road/Rossmore Road/Whitehall Road/ Wellington Road upgrade		JOB NO. TWEL002
DRAWING: ARBORICULTURAL IMPACT (8of15)	DATE: 31-08-22	SCALE: 1:425 @ A1
DRAWN BY: NIALl MCBRIDE		NMB INITIALS
STATUS: PLANNING		REVISION: A
DRAWING NO. 137		

NOTES
Do Not Scale. Use Figure Dimensions Only
Not for Construction Purposes unless Specifically Marked

© THIS DRAWING IS COPYRIGHT OF CMK HORTICULTURE • ARBORICULTURE LTD.

AREA 9

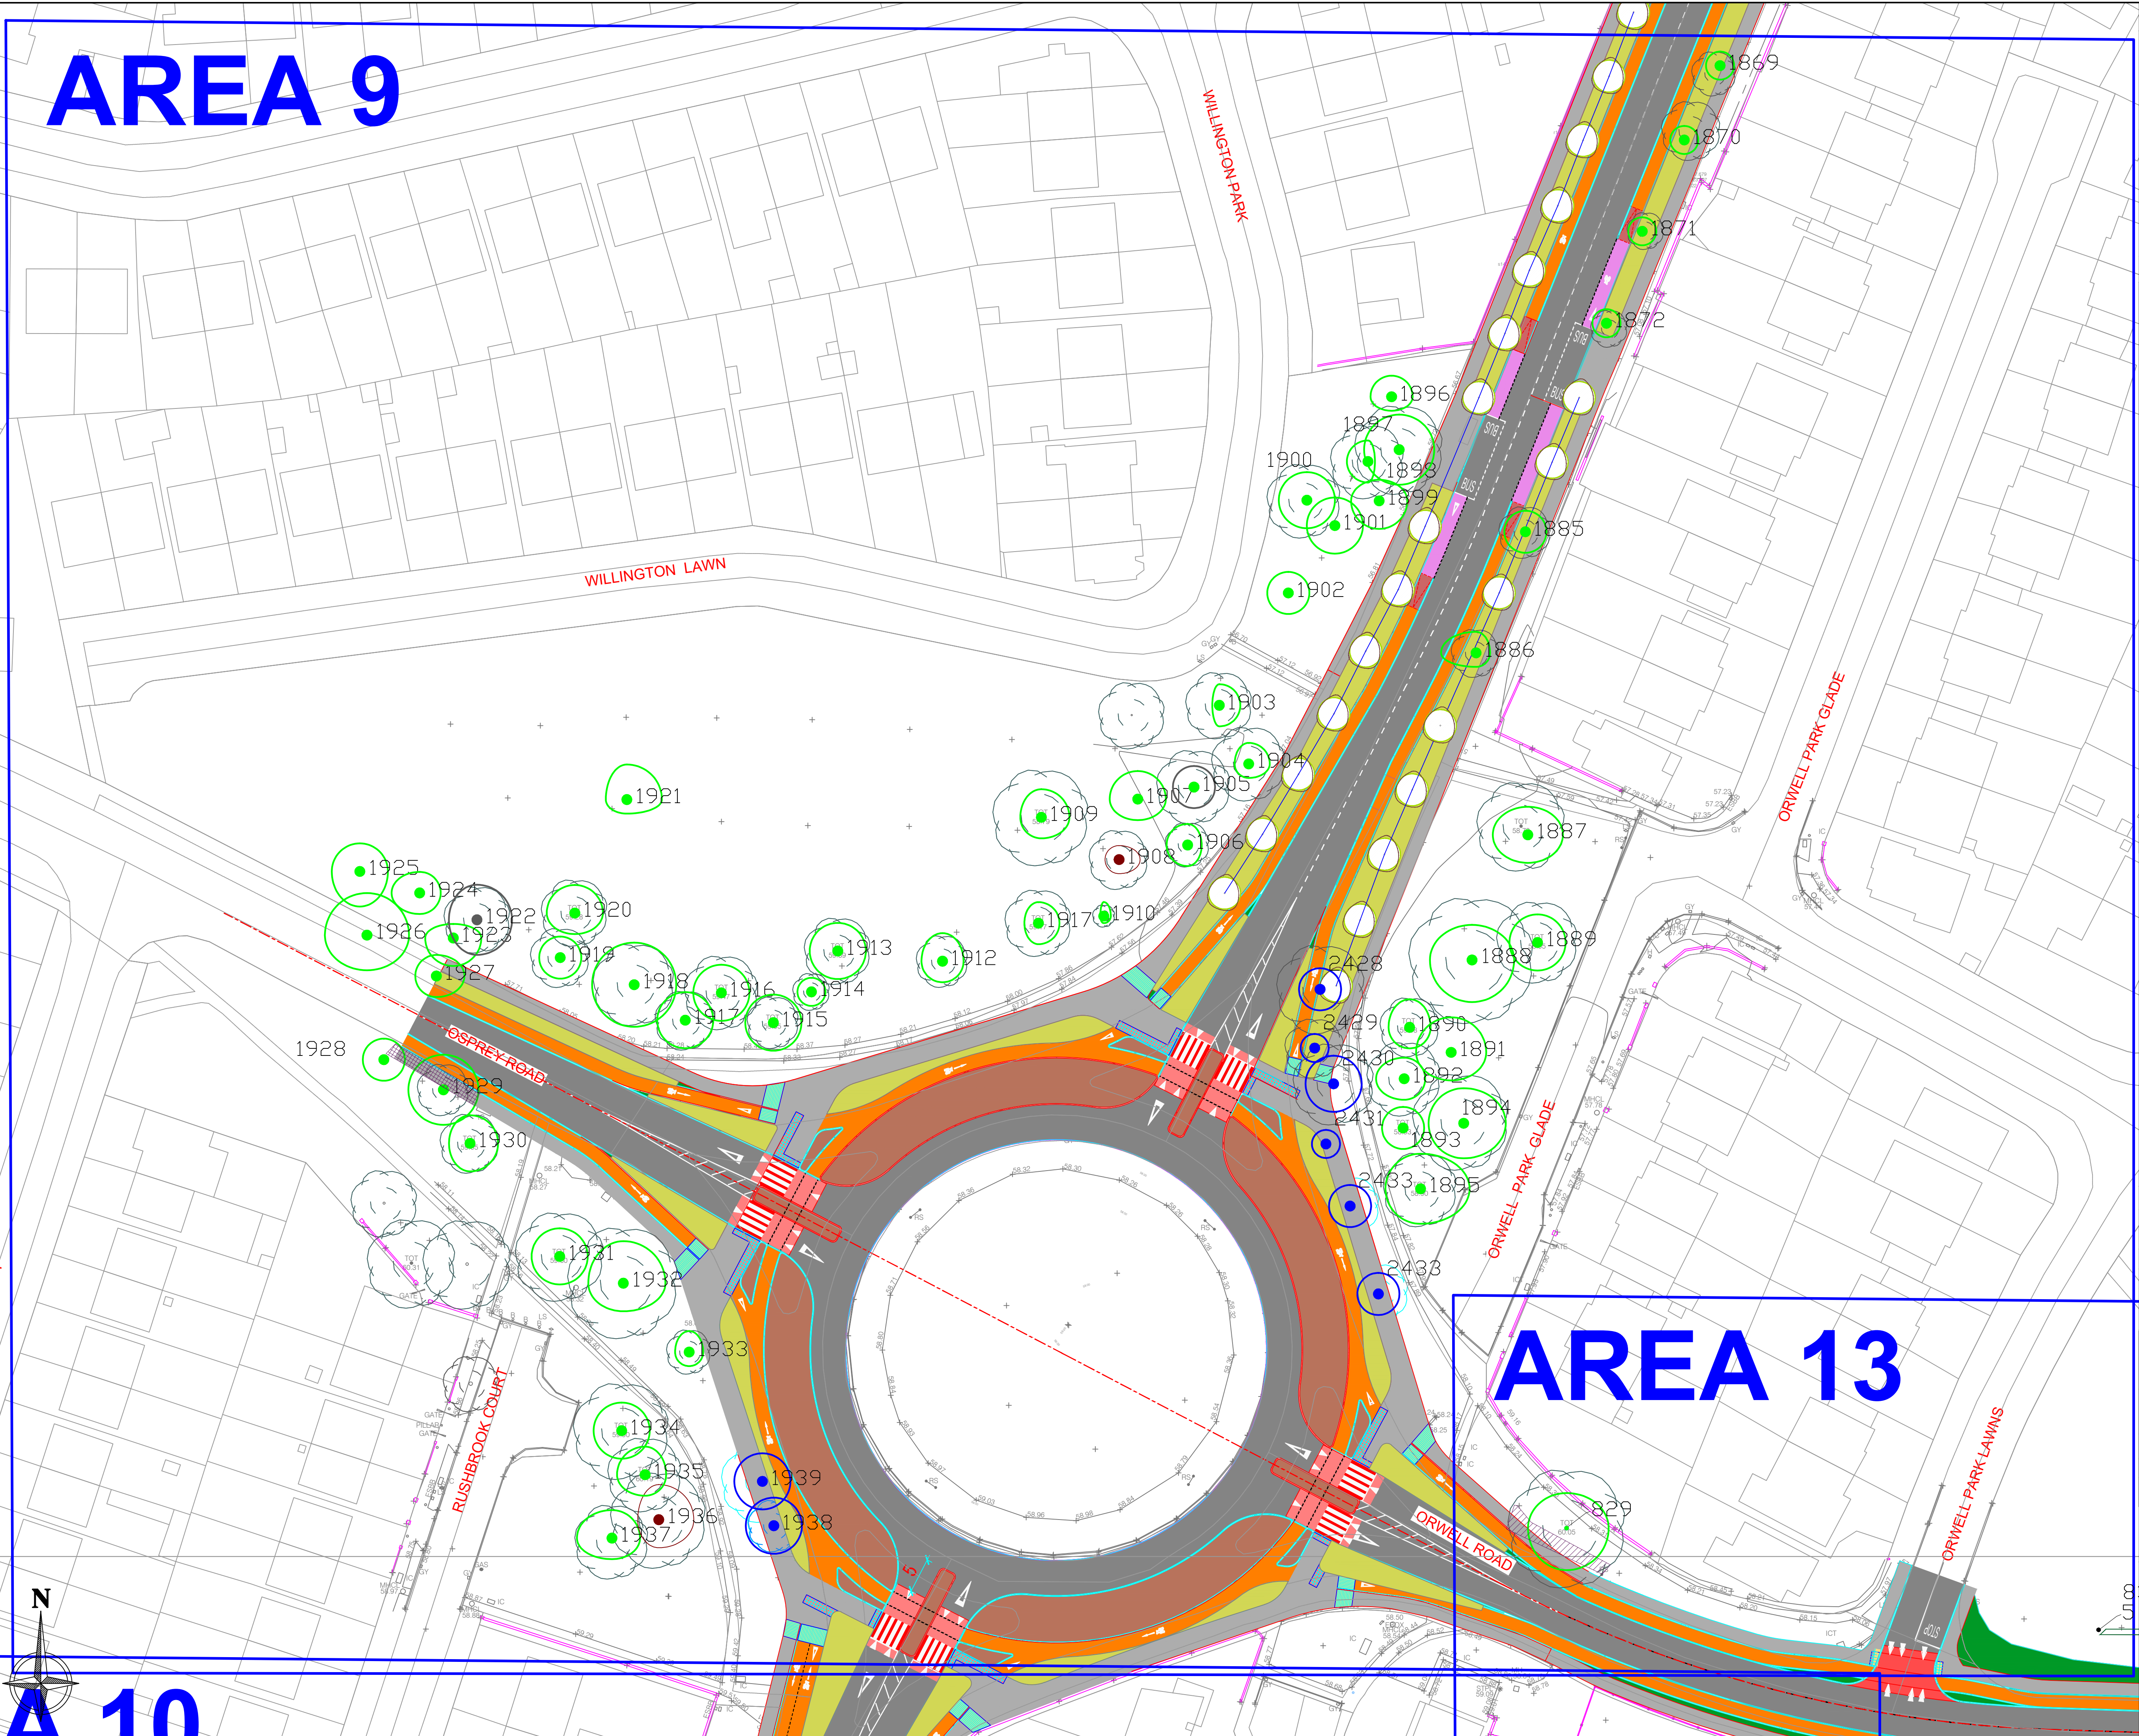

AREA 13

CIENT

Comhairle Contae
Altha Cliath/Theas
South Dublin County Council

ENGINEERS

LEGEND

TREE CONDITION CATEGORIES

- TREES TO BE RETAINED
- TREES TO REMOVE TO FACILITATE CONSTRUCTION
- TREES OF VERY LOW VALUE AND QUALITY TO BE REMOVED IN THE INTERESTS OF SOUND ARBORICULTURAL MANAGEMENT

CELL WALL
TREE CONSTRAINTS

Drawing to be interpreted with reference to Tree Survey document
AP refers to approximate position

Tree constraints shown are calculated from guidelines contained within BS5837 (2012) within dimensions contained within Section 8 of the Tree Survey document. This outline should not be interpreted as the exact extent of root spread however it is considered the optimal area to be retained free of developmental impacts.
Natural and/or man made barriers such as waterlogged soil or buildings may restrict the spread of tree roots. Crown spreads may also prove to be a constraint particularly where crown reduction may not be possible.
The constraints lines shown on this drawing are therefore a guide only. An on-site assessment should be undertaken in the event of any developments being planned within the areas shown for retained trees.

REVISIONS

REV	DATE	DESCRIPTION

PROJECT: Limekiln Road/Templeogue Wood/Rossmore Road/Whitehall Road/ Wellington Road upgrade	JOB NO. TWEL002
DRAWING: ARBORICULTURAL IMPACT (9 of 15)	DATE: 31-08-22
DRAWN BY: NIAL MCBRIDE	SCALE: 1:425 @ A1
STATUS: PLANNING	NMB INITIALS
DRAWING NO. 138	REVISION: A

NOTES
Do Not Scale. Use Figure Dimensions Only
Not for Construction Purposes unless Specifically Marked
© THIS DRAWING IS COPYRIGHT OF CMK HORTICULTURE + ARBORICULTURE LTD.

CMK
Hort & Arb Ltd.



Comhairle Contae
Átha Cliath Theas
South Dublin County Council



TREE CONDITION CATEGORIES

-  TREES TO BE RETAINED
-  TREES TO REMOVE TO FACILITATE CONSTRUCTION
-  TREES OF VERY LOW VALUE AND QUALITY TO BE REMOVED IN THE ARBORICULTURAL MANAGEMENT

CELLWEB
TREE CONSTRAINTS


Drawing to be interpreted with reference to Tree Survey document

AP refers to approximate position

Tree constraints shown are calculated from guidelines contained within BS5837 (2012) within dimensions contained within Section 8 of the Tree Survey document. This outline should not be interpreted as the exact extent of root spread however it is considered the optimal area to be retained free of developmental impacts.

Natural and/or man made barriers such as waterlogged soil or buildings may restrict the spread of tree roots. Crown spreads may also prove to be a constraint particularly where crown reduction may not be possible.

The constraints lines shown on this drawings are therefore a guide only. An on-site assessment should be undertaken in the event of any developments being planned within the areas shown for retained trees.

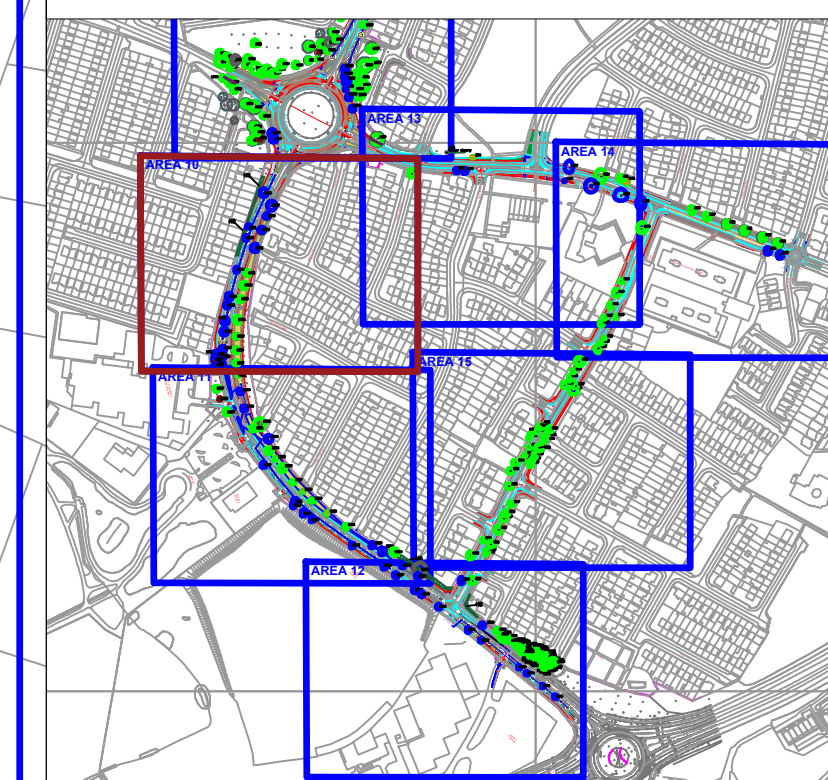

REVISIONS


[illegible]

PROJECT:		JOB NO.
Limekiln Road/Templeogue Wood Road/Rossmore Road/Whiteshall Road/Wellington Road upgrade		TWEL002
DRAWING: ARBORICULTURAL IMPACT (10of15)	DATE: 31-08-22	SCALE: 1:425 @ A1
DRAWN BY: NIALL MCBRIDE		NMB INITIALS
STATUS: PLANNING		
DRAWING NO. 139		REVISION: A

NOTES
Do Not Scale. Use Figured Dimensions Only.
Not for Construction Purposes unless Specifically Marked

© THIS DRAWING IS COPYRIGHT OF CMK HORTICULTURE + ARBORICULTURE LTD.

CMK
Hort & Arb Ltd.

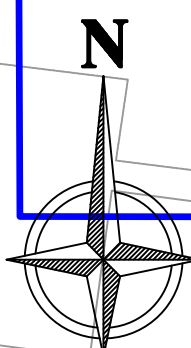

AREA 11

AREA 12

CLIENT



Comhairle Contae
Alba Cluith-Thuais
South Dublin County Council

ENGINEERS



LEGEND



TREES TO BE RETAINED



TREES TO REMOVE TO FACILITATE CONSTRUCTION



TREES OF VERY LOW VALUE AND QUALITY TO BE REMOVED IN THE INTERESTS OF SOUND ARBORICULTURAL MANAGEMENT




CELL VEB



TREE CONSTRAINTS

Drawing to be interpreted with reference to Tree Survey document
AP refers to approximate position
Tree constraints shown are calculated from guidelines contained within BS5837 (2012) within dimensions contained within Section 8 of the Tree Survey document. This outline should not be interpreted as the exact extent of root spread however it is considered the optimal area to be retained free of developmental impacts.
Natural and/or man made barriers such as waterlogged soil or buildings may restrict the spread of tree roots. Crown spreads may also prove to be a constraint particularly where crown reduction may not be possible.
The constraints lines shown on this drawing are therefore a guide only. An on-site assessment should be undertaken in the event of any developments being planned within the areas shown for retained trees.

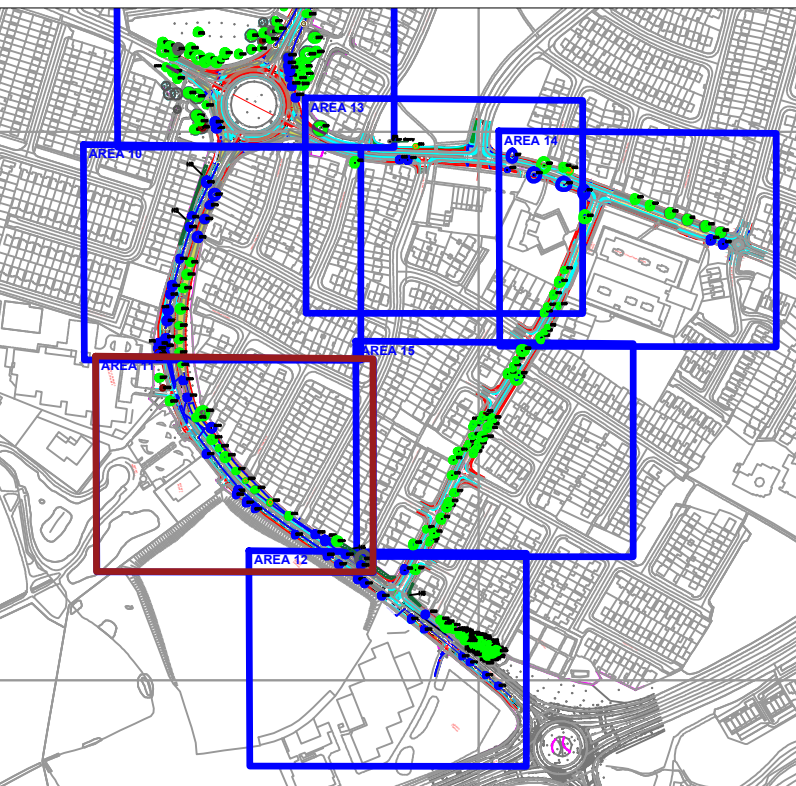

REVISIONS

REV	DATE	DESCRIPTION

PROJECT:
Limekiln Road/Templeogue Wood Road/Rossmore Road/Whitehall Road/
Wellington Road upgrade

JOB NO.
TWEL002

DRAWING:
ARBORICULTURAL IMPACT (11of15)

DATE:
31-08-22

SCALE:
1:425 @ A1

DRAWN BY: NIALl MCBRIDE

NMB
INITIALS

STATUS: PLANNING

REVISION:
A

DRAWING NO. 140

NOTES
Do Not Scale. Use Figured Dimensions Only
Not for Construction Purposes unless Specifically Marked.
© THIS DRAWING IS COPYRIGHT OF CMK HORTICULTURE • ARBORICULTURE LTD.



CMK
Hort & Arb Ltd.

AREA 12

SPAWELL
CARPARK
LEIN
EN

CLIENT


Comhairle Contae
Atha Cliath
South Dublin County Council

ENGINEERS



LEGEND

TREE CONDITION CATEGORIES

 TREES TO BE RETAINED

 TREES TO REMOVE TO FACILITATE CONSTRUCTION

 TREES OF VERY LOW VALUE AND QUALITY TO BE REMOVED IN THE INTERESTS OF SOUND ARBORICULTURAL MANAGEMENT

 CELL VEB

 TREE CONSTRAINTS

Drawing to be interpreted with reference to Tree Survey document

AP refers to approximate position

Tree constraints shown are calculated from guidelines contained within BS5837 (2012) within dimensions contained within Section 8 of the Tree Survey document. This outline should not be interpreted as the exact extent of root spread however it is considered the optimal area to be retained free of developmental impacts. Natural and/or man made barriers such as waterlogged soil or buildings may restrict the spread of tree roots. Crown spreads may also prove to be a constraint particularly where crown reduction may not be possible. The constraints lines shown on this drawing are therefore a guide only. An on-site assessment should be undertaken in the event of any developments being planned within the areas shown for retained trees.

REVISIONS

REV	DATE	DESCRIPTION

PROJECT:

Limekiln Road/Templeogue Wood Road/Rossmore Road/Whitehall Road/Wellington Road upgrade

JOB NO.

TWEL002

DRAWING:

ARBORICULTURAL IMPACT (12of15)

DATE:

31-08-22

SCALE:

1:425 @ A1

DRAWN BY:

NIALl MCBRIDE

NMB INITIALS

STATUS:

PLANNING

REVISION.

A

DRAWING NO.

141

NOTES

Do Not Scale. Use Figured Dimensions Only

Not for Construction Purposes unless Specifically Marked

© THIS DRAWING IS COPYRIGHT OF CMK HORTICULTURE + ARBORICULTURE LTD.

CMK
Hort & Arb Ltd.

AREA 13

AREA 14

CLIENT


Comhairle Contae
Átha Cliath/Thames
South Dublin County Council

ENGINEERS



LEGEND

TREE CONDITION CATEGORIES

 TREES TO BE RETAINED

 TREES TO REMOVE TO FACILITATE CONSTRUCTION

 TREES OF VERY LOW VALUE AND QUALITY TO BE REMOVED IN THE INTERESTS OF SOUND ARBORICULTURAL MANAGEMENT

 CELL/VEB

 TREE CONSTRAINTS

Drawing to be interpreted with reference to Tree Survey document

AP refers to approximate position

Trees constraints shown are calculated from guidelines contained within BS5837 (2012) within dimensions contained within Section 8 of the Tree Survey document. This outline should not be interpreted as the exact extent of root spread however it is considered the optimal area to be retained free of developmental impacts. Natural and/or man made barriers such as waterlogged soil or buildings may restrict the spread of tree roots. Crown spreads may also prove to be a constraint particularly where crown reduction may not be possible. The constraints lines shown on this drawing are therefore a guide only. An on-site assessment should be undertaken in the event of any developments being planned within the areas shown for retained trees.

REVISIONS

REV	DATE	DESCRIPTION

PROJECT:

Limelkin Road/Templeogue Wood/Rossmore Road/Whitehall Road/Wellington Road upgrade

JOB NO:

TWEL002

DRAWING:

ARBORICULTURAL IMPACT (13of15)

DATE:

31-08-22

SCALE:

1:425 @ A1

DRAWN BY:

NIAL MCBRIDE

NMB

INITIALS

STATUS:

PLANNING

REVISION:

A

DRAWING NO.

142



NOTES

Do Not Scale. Use Figure Dimensions Only

Not for Construction Purposes unless Specifically Marked

© THIS DRAWING IS COPYRIGHT OF CMK HORTICULTURE + ARBORICULTURE LTD.

AREA 14

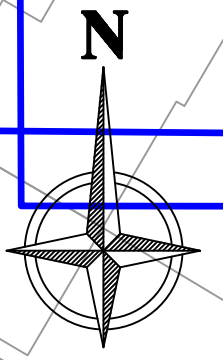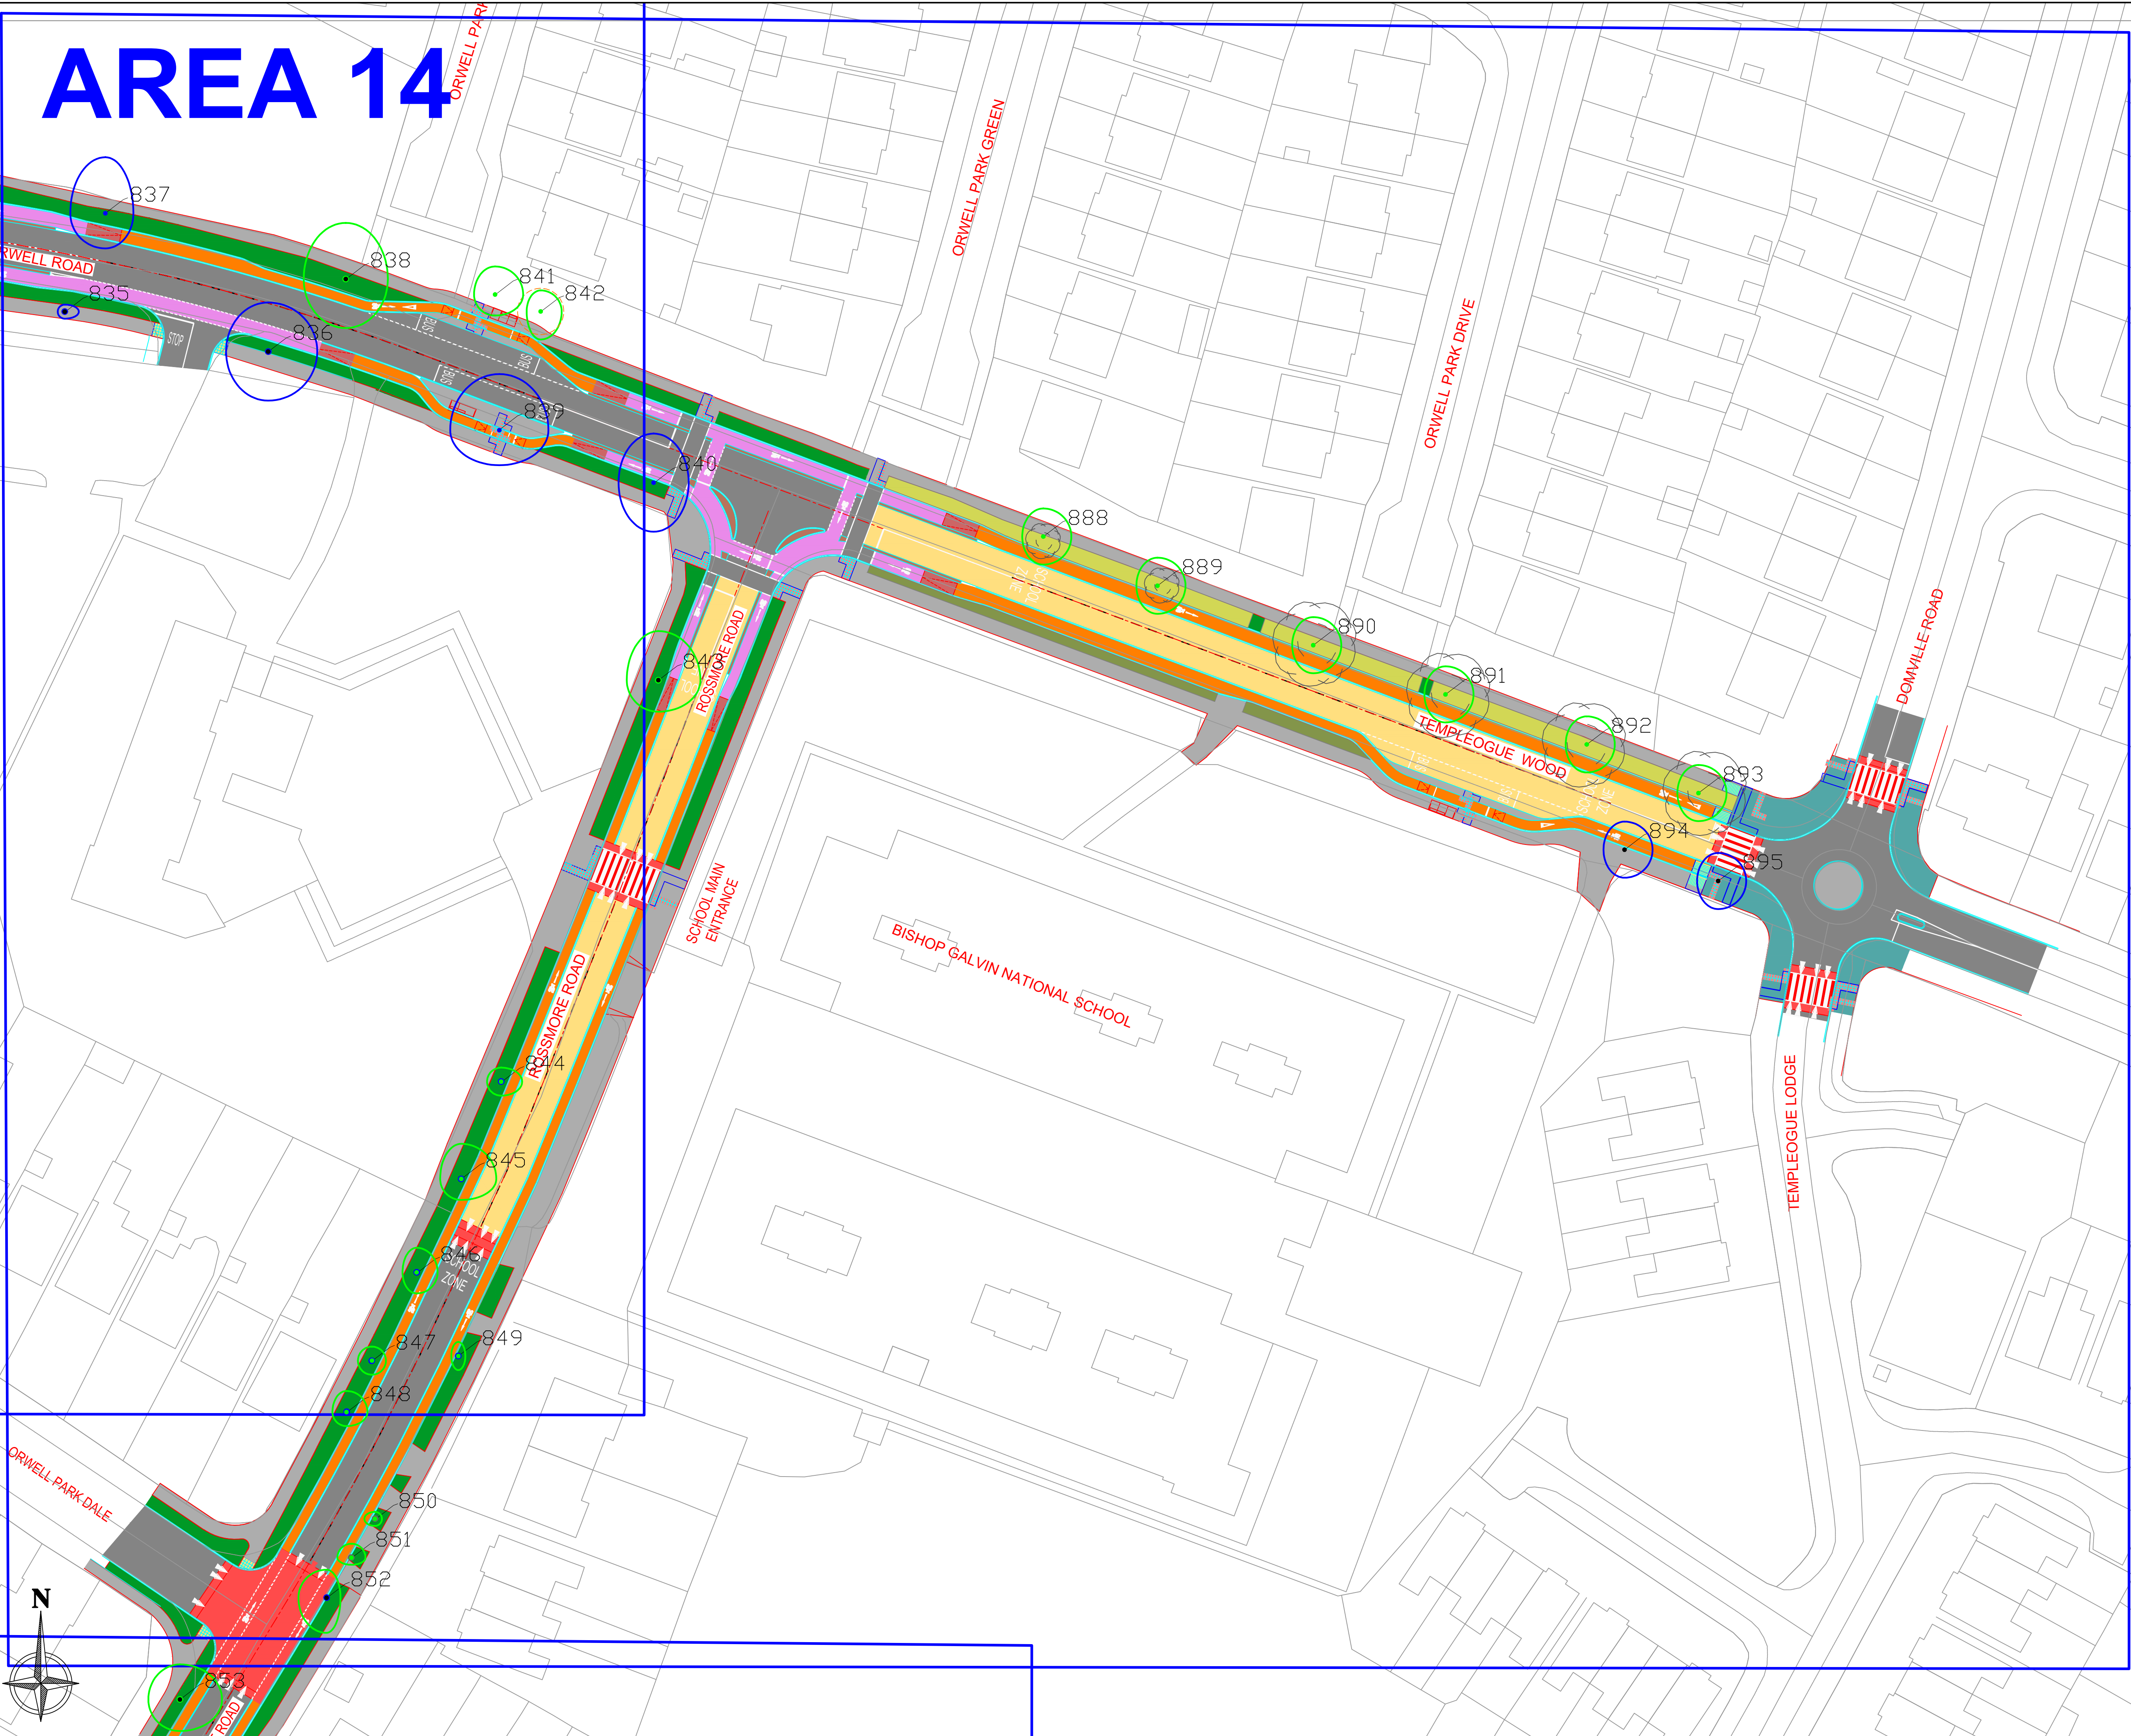

CLIENT


South Dublin County Council

ENGINEERS



LEGEND

TREE CONDITION CATEGORIES

 TREES TO BE RETAINED

 TREES TO REMOVE TO FACILITATE CONSTRUCTION

 TREES OF VERY LOW VALUE AND QUALITY TO BE REMOVED IN THE INTERESTS OF SOUND ARBORICULTURAL MANAGEMENT


 CELL VEB

 TREE CONSTRAINTS

Drawing to be interpreted with reference to Tree Survey document

AP refers to approximate position

Tree constraints shown are calculated from guidelines contained within BS5837 (2012) within dimensions contained within Section 8 of the Tree Survey document. This outline should not be interpreted as the exact extent of root spread however it is considered the optimal area to be retained free of developmental impacts. Natural and/or man made barriers such as waterlogged soil or buildings may restrict the spread of tree roots. Crown spreads may also prove to be a constraint particularly where crown reduction may not be possible. The constraints lines shown on this drawing are therefore a guide only. An on-site assessment should be undertaken in the event of any developments being planned within the areas shown for retained trees.

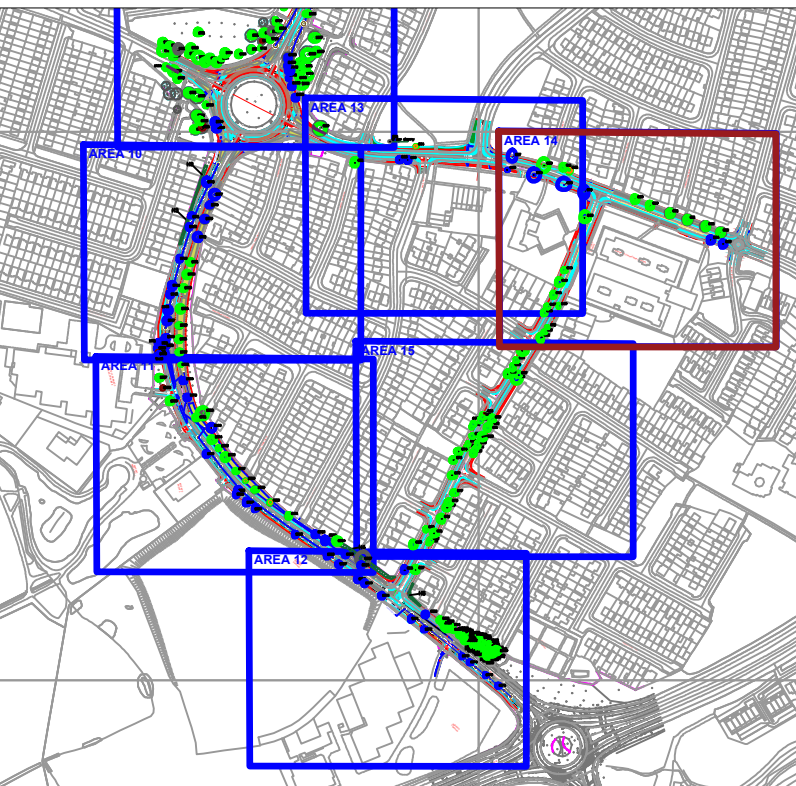

REVISIONS

REV	DATE	DESCRIPTION

PROJECT:

Limekin Road/Templeogue Wood/Rossmore Road/Whitehall Road/Wellington Road upgrade

JOB NO:

TWEL002

DRAWING:

ARBORICULTURAL IMPACT (14of15)

DATE:

31-08-22

SCALE:

1:425 @ A1

DRAWN BY:

NIALl MCBRIDE

NMB

INITIALS

STATUS:

PLANNING

REVISION:

A

DRAWING NO.

143

NOTES

Do Not Scale. Use Figured Dimensions Only

Not for Construction Purposes unless Specifically Marked

© THIS DRAWING IS COPYRIGHT OF CMK HORTICULTURE + ARBORICULTURE LTD.



AREA 15

CLIENT


Comhairle Contae
Atha Cliath/Theoas
South Dublin County Council

ENGINEERS



LEGEND

TREE CONDITION CATEGORIES

- TREES TO BE RETAINED
- TREES TO REMOVE TO FACILITATE CONSTRUCTION
- TREES OF VERY LOW VALUE AND QUALITY TO BE REMOVED IN THE INTERESTS OF SOUND ARBORICULTURAL MANAGEMENT

CELL VEB


TREE CONSTRAINTS

Drawing to be interpreted with reference to Tree Survey document

AP refers to approximate position

Tree constraints shown are calculated from guidelines contained within BS5837 (2012) within dimensions contained within Section 8 of the Tree Survey document. This outline should not be interpreted as the exact extent of root spread however it is considered the optimal area to be retained free of developmental impacts.

Natural and/or man made barriers such as waterlogged soil or buildings may restrict the spread of tree roots. Crown spreads may also prove to be a constraint particularly where crown reduction may not be possible. The constraints lines shown on this drawing are therefore a guide only. An on-site assessment should be undertaken in the event of any developments being planned within the areas shown for retained trees.

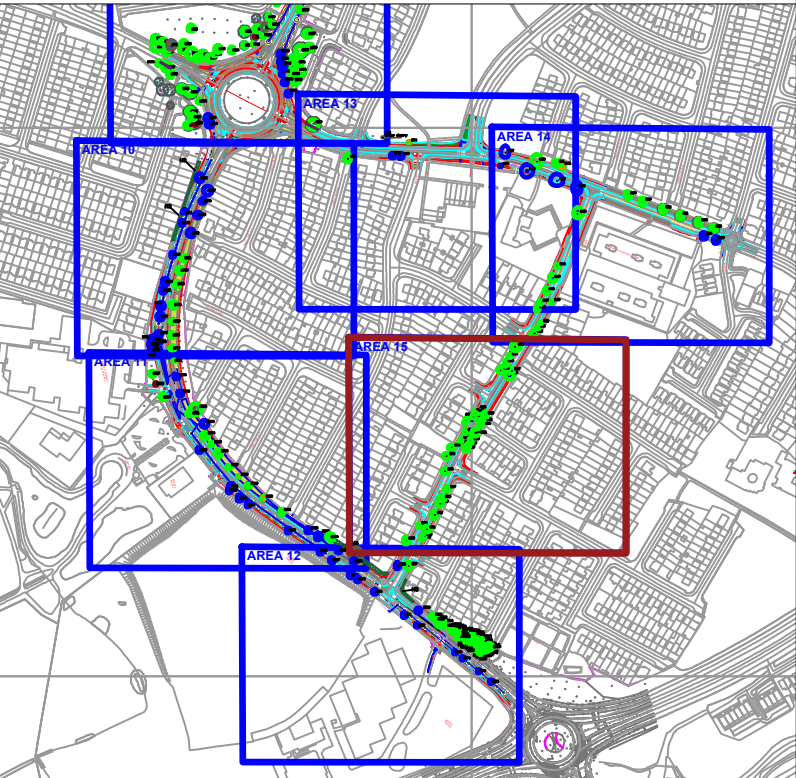

REVISIONS		
REV	DATE	DESCRIPTION

PROJECT: Limekiln Road/Templeogue Wood Road/Rossmore Road/Whitehall Road/ Wellington Road upgrade		JOB NO. TWEL002
DRAWING: ARBORICULTURAL IMPACT (15of15)	DATE: 31-08-22	SCALE: 1:425 @ A1
DRAWN BY: NIALl MCBRIDE		NMB INITIALS
STATUS: PLANNING		REVISION: A
DRAWING NO. 144		

NOTES

Do Not Scale. Use Figured Dimensions Only

Not for Construction Purposes unless Specifically Marked

© THIS DRAWING IS COPYRIGHT OF CMK HORTICULTURE + ARBORICULTURE LTD.

