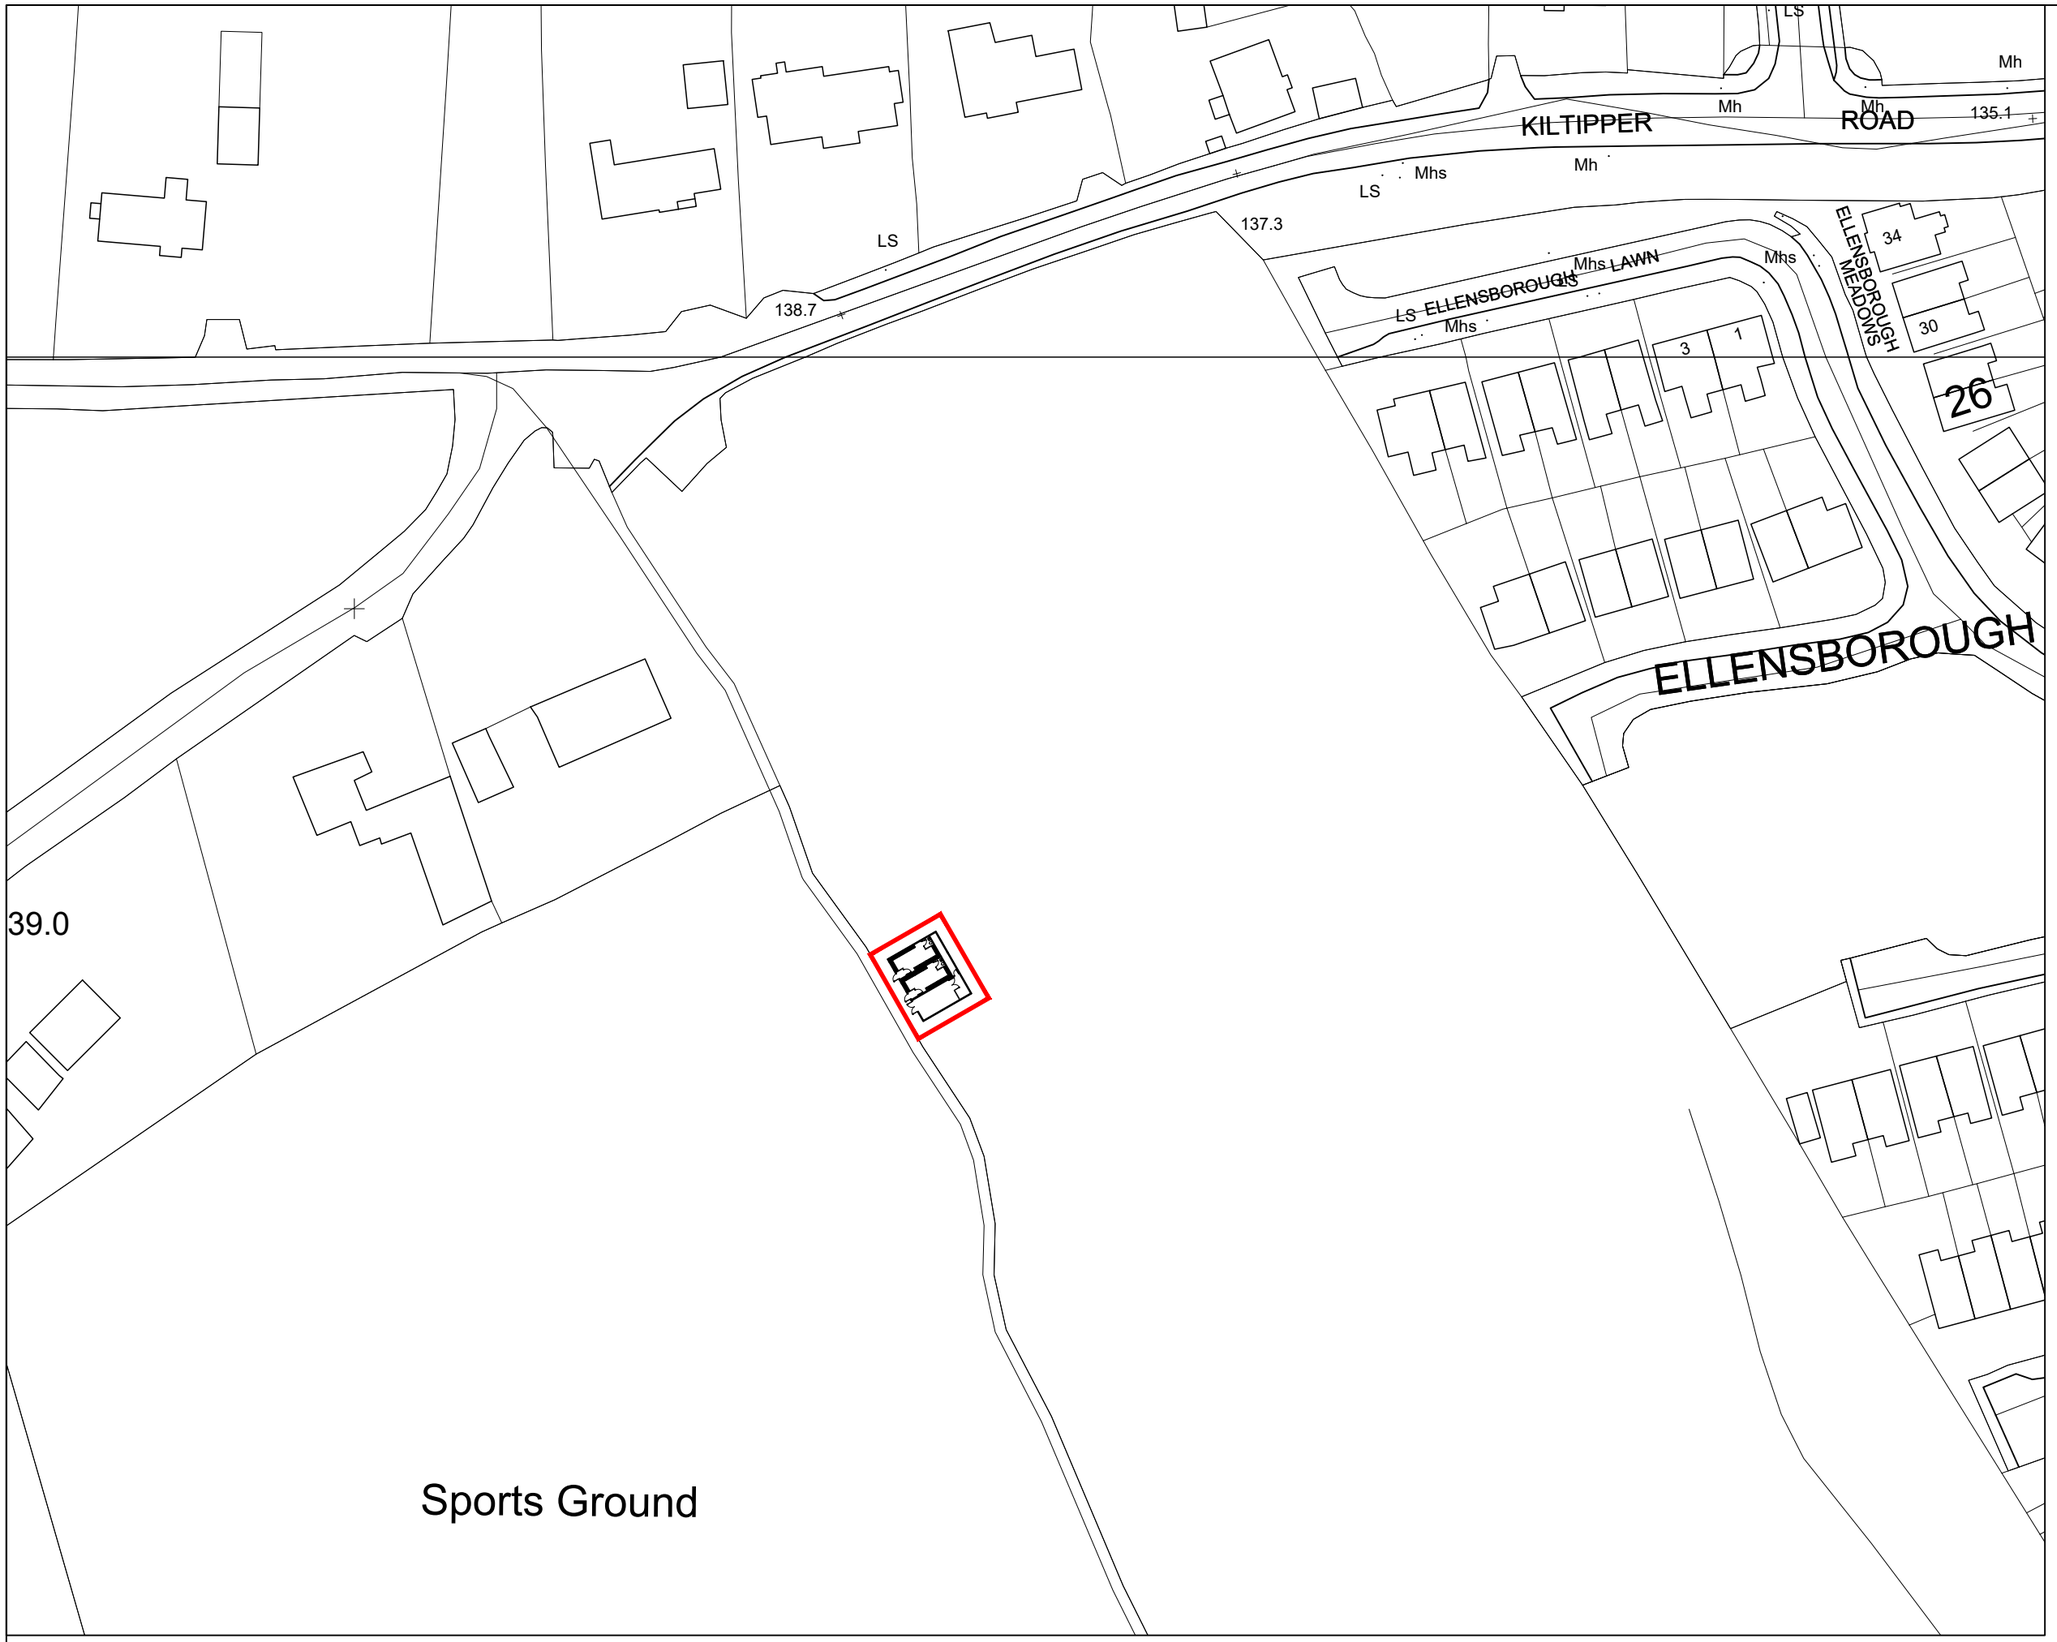

SITE LOCATION MAP 1:1000

NORTH.

KILLTIPPER PARK PAVILION PART 8 2024

SHEET 01

PART 8

Comhairle Contae Átha Cliath Theas
South Dublin County Council