




Continued Inset A

Inset A

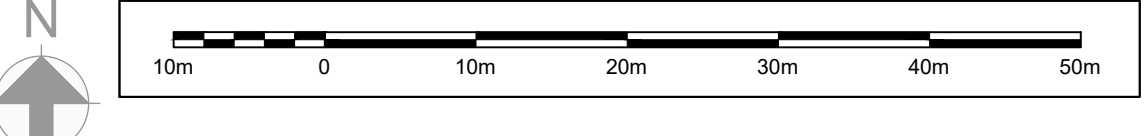

GENERAL KEY		PARKING SPACES	
	Site extents (approx. 1.94ha)		Accessible
	Pcc granite aggregate paving blocks		Electric Vehicle Charging
	Pcc permeable paving (SuDS) Subject to ground conditions		Age Friendly
	Existing Pcc paving		Parent & Child
	Insitu concrete paving Brushed finish		Autism Friendly
	Asphalt path Increased in width to 3.5m		
	Pcc tactile paving Red blister		
	Pcc tactile paving Buff blister		
	Pcc tactile paving Grey corduroy		
	Pcc tactile paving Buff Hazard Warning		
	Raised pcc kerb		
	Flush pcc kerb		
	Existing railings retained Refurbished where required		
	Existing railings repositioned		
	Existing overhead ESB pylon line		
	Seating shelter Proprietary steel structure		
	Sail canopy Proprietary tensioned fabric		
	Gate Mild steel		
	Timber knee rail		
	Seating Timber and stainless steel		
	Cycle stands Stainless steel hooped (Sheffield type)		
	Cargo bike stands Stainless steel hooped		
	Electric cycle charging		
	Large pebble features Architectural Pcc		
	Street lights Standard LED		
	Street lights Contemporary solar-powered		
	Way-marker lights Inground LED		
	Power bollards Electric supply		
	Bigbelly litter bins Solar powered, self-compacting		
	Digital display unit		
	Totem signage		
	Calisthenics unit		
	Tegball Table Precast Concrete		
	Activity Stations Timber and stainless steel		
	Ornamental groundcover Standard		
	Ornamental groundcover Rain Gardens		
	Grass		
	Reinforced grass		
	Evergreen Shrub/Groundcover		
	Existing trees retained		
	New trees in paving With root cells (SuDS)		
	New trees in planting		
	Existing hedge and barrier removed		

Do not scale

-	-	-	-	-
-	-	-	-	-
Issue	Date	By	Chkd	Appd

Client

SDCC

Comhairle Contae Átha Cliath Theas South Dublin County Council

Job Title

Neilstown District Centre Enhancement Clondalkin, Dublin 22

Scale 1:500 at A1

Date 16/10/2026

Drawing Title

GENERAL ARRANGEMENT PLAN

Drawing Status

Planning

Job No	Drawing No	Issue
2602	L-003	-

Nicholas de Jong Associates

URBAN DESIGN