




As existing

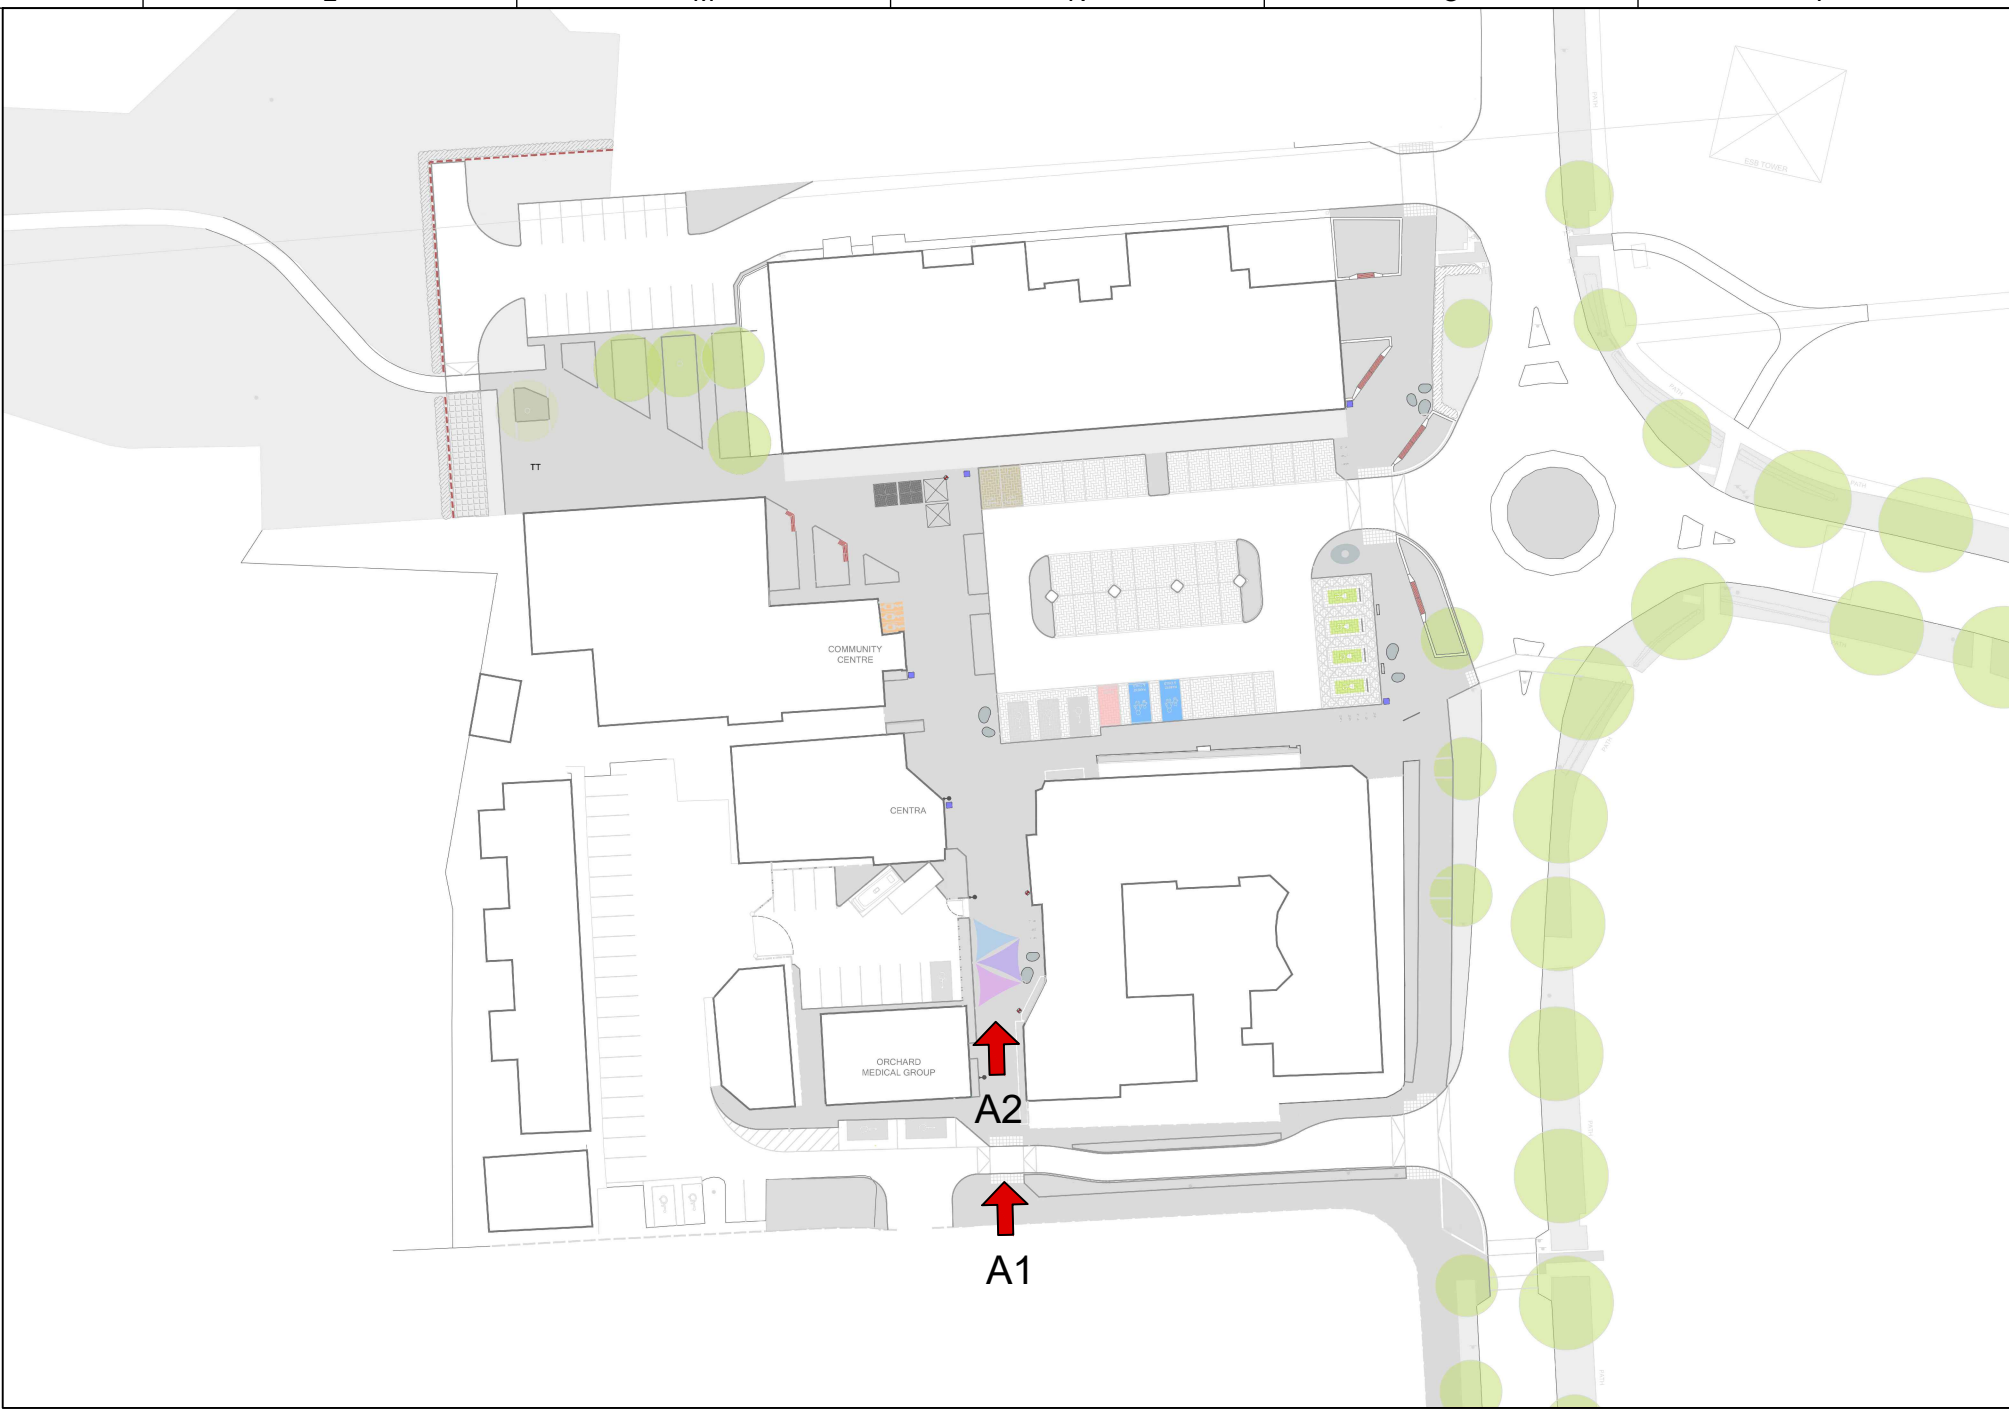

Key Plan



A1 From controlled pedestrian crossing at School Walkway



A2 School Walkway sail canopy and seating structure

Client SDCC Comhairle Contae Átha Cliath Theas South Dublin County Council		Job Title Neilstown District Centre Enhancement Clondalkin, Dublin 22 Scale N/A Date 19/10/2026	Drawing Title PHOTOMONTAGES A Drawing Status Planning Job No 2602 Drawing No C-002 Issue -
--	--	---	---

Do not scale



As existing




Towards Centra and School Walkway



Key Plan

<table><tr><td>-</td><td>-</td><td>-</td><td>-</td><td>-</td></tr><tr><td>-</td><td>-</td><td>-</td><td>-</td><td>-</td></tr><tr><td>Issue</td><td>Date</td><td>By</td><td>Chkd</td><td>Appd</td></tr></table>					-	-	-	-	-	-	-	-	-	-	Issue	Date	By	Chkd	Appd	Client SDCC Comhairle Contae Átha Cliath Theas South Dublin County Council	Job Title Neilstown District Centre Enhancement Clondalkin, Dublin 22 Scale N/A Date 19/10/2026	Nicholas de Jong Associates URBAN DESIGN	Drawing Title PHOTOMONTAGES B Drawing Status Planning <table><tr><td>Job No</td><td>Drawing No</td><td>Issue</td></tr><tr><td>2602</td><td>C-003</td><td>-</td></tr></table>	Job No	Drawing No	Issue	2602	C-003	-
-	-	-	-	-																									
-	-	-	-	-																									
Issue	Date	By	Chkd	Appd																									
Job No	Drawing No	Issue																											
2602	C-003	-																											

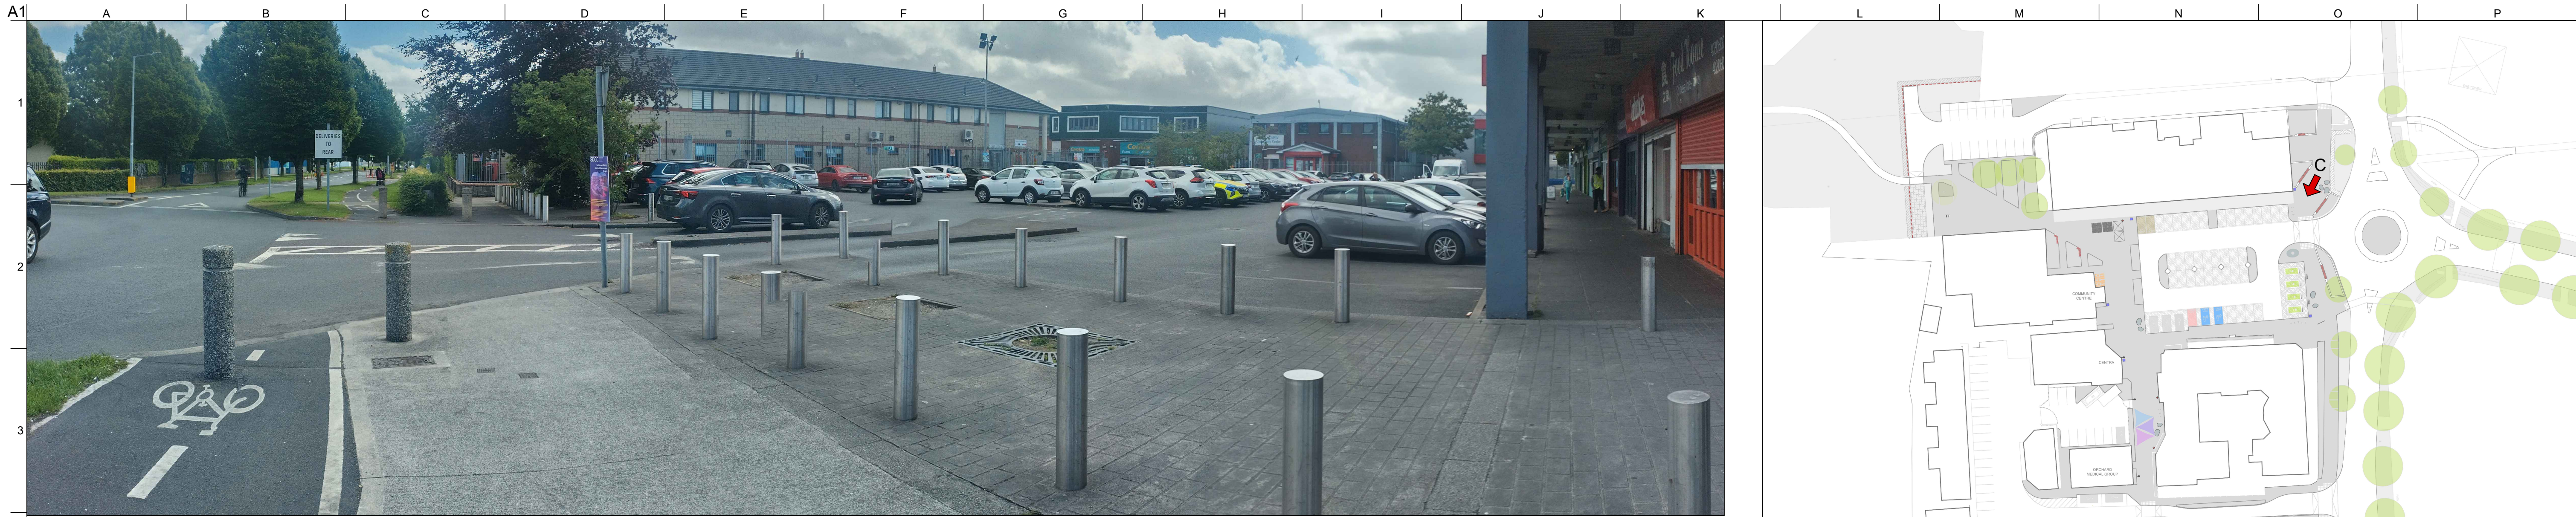

As existing




Key Plan

From Main Entrance





As existing

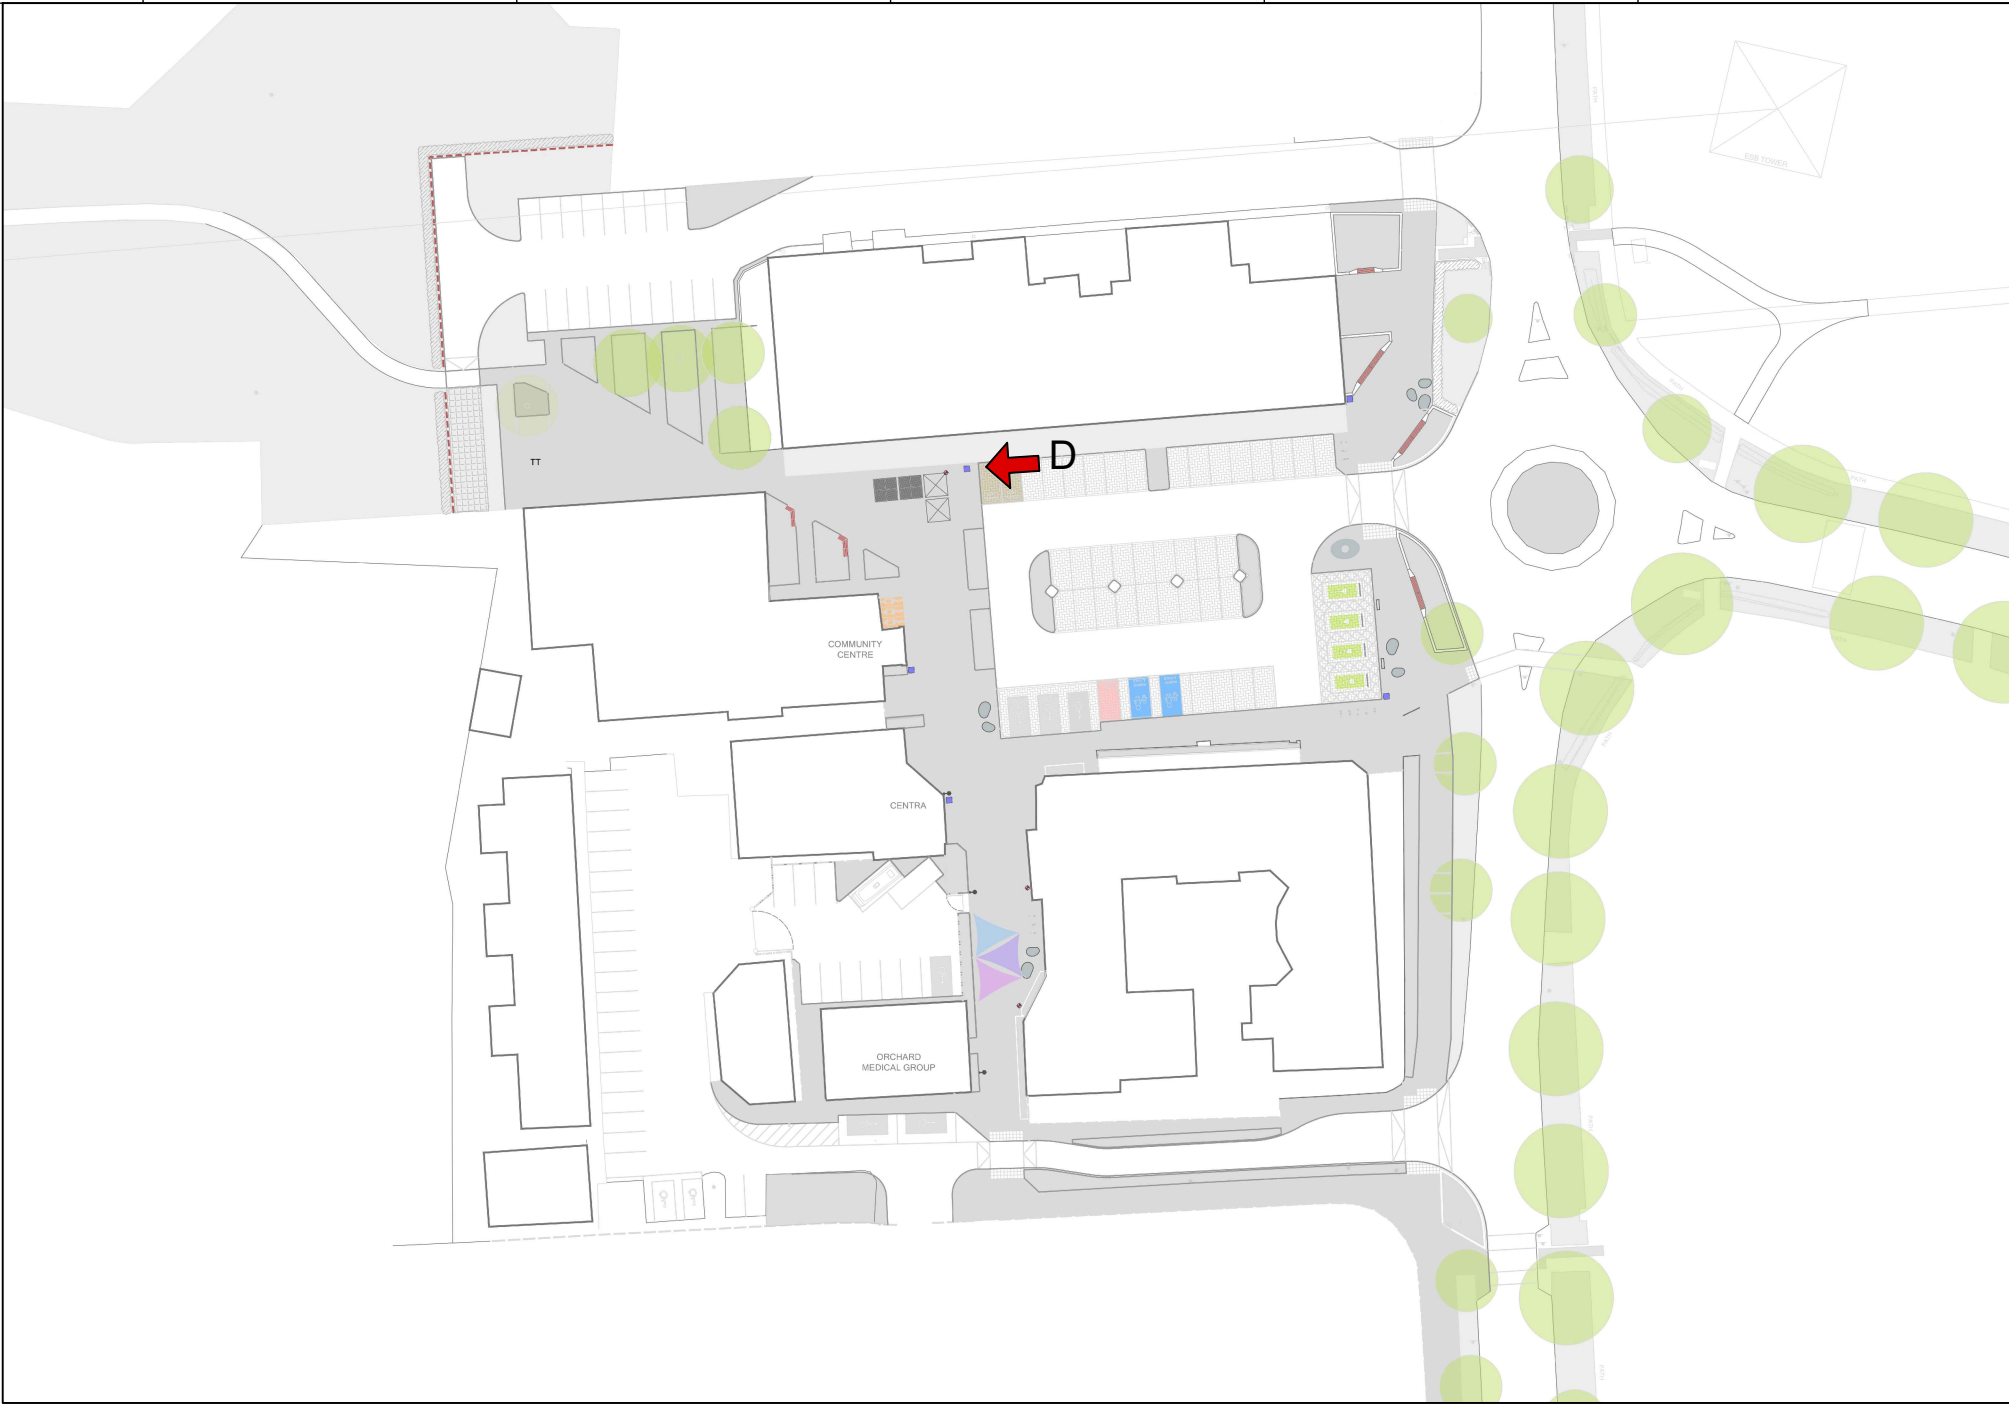

Key Plan



Towards Boxing Club

<table><tr><td>-</td><td>-</td><td>-</td><td>-</td><td>-</td></tr><tr><td>-</td><td>-</td><td>-</td><td>-</td><td>-</td></tr><tr><td>Issue</td><td>Date</td><td>By</td><td>Chkd</td><td>Appd</td></tr></table>	-	-	-	-	-	-	-	-	-	-	Issue	Date	By	Chkd	Appd	Client SDCC Comhairle Contae Átha Cliath Theas South Dublin County Council	Job Title Neilstown District Centre Enhancement Clondalkin, Dublin 22 Scale N/A Date 19/10/2026	Drawing Title PHOTOMONTAGES D Drawing Status Planning Job No 2602 Drawing No C-005 Issue -
-	-	-	-	-														
-	-	-	-	-														
Issue	Date	By	Chkd	Appd														