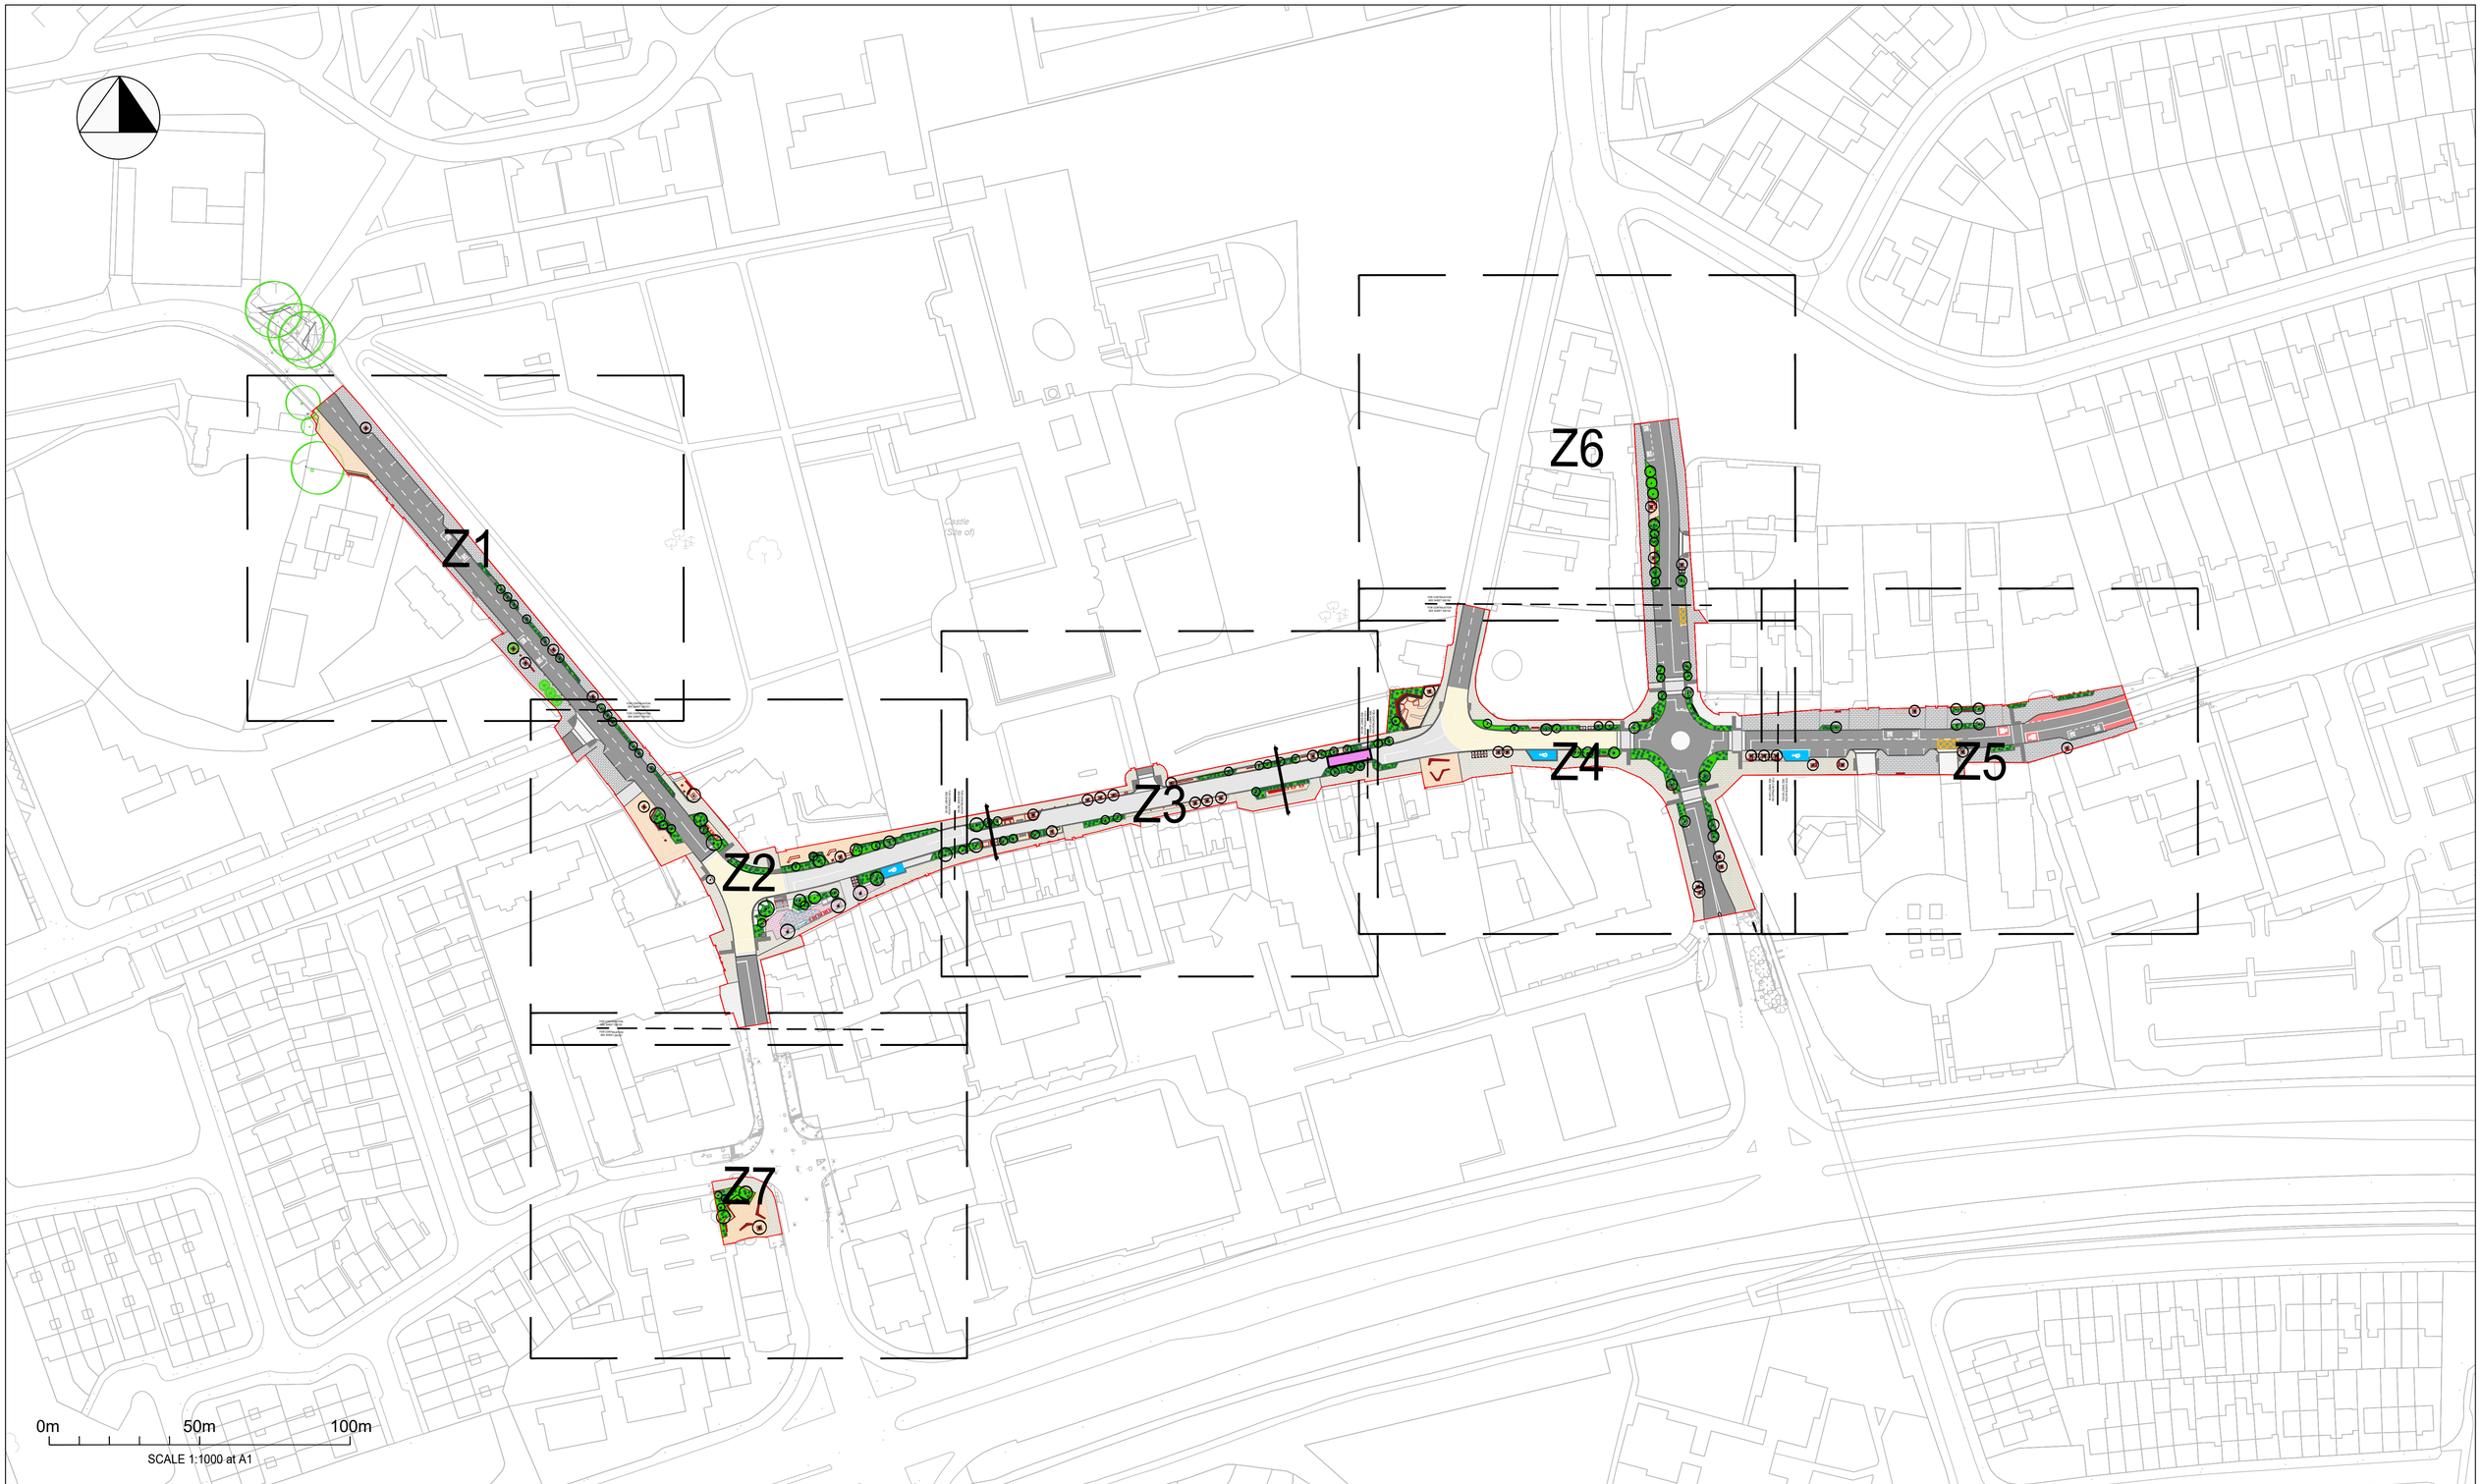


FILE LOCATION PATH: P:\CIVIC IRELAND\PROJECTS HOT\31042 TALLAGHT VILLAGE ENHANCEMENT SCHEME\004 BIM\CIVIL\SDRAWINGS\TVES-XX-ZZ-DR-CIV-CE-000100 - GENERAL ARRANGEMENT V1.2.DWG

STANDARD NOTES

1. THIS DRAWING IS TO BE READ IN CONJUNCTION WITH ALL RELEVANT ARCHITECT'S AND ENGINEER'S DRAWINGS AND THE SPECIFICATIONS.
2. THIS DRAWING SHOULD NOT BE SCALED.
3. ALL DIMENSIONS ARE TO BE VERIFIED BY THE CONTRACTOR ON SITE.
4. ALL DISCREPANCIES SHOULD BE REPORTED TO C.A./E.A. PRIOR TO THE COMMENCEMENT OF WORKS.

© CIVIC LIMITED

© Tailte Éireann - Surveying.
Licence Number: CYAL50441442
Sheet Numbers: 3390-07, 3391-08, 3390-12, AND 3390-13

KEY:

- PROJECT BOUNDARY
- KERB LINES
- CARRIAGEWAY
- PAVED CARRIAGEWAY
- STANDARD FOOTWAY
- PEDESTRIAN FOOTWAY MIX
- PLAZA MIX
- HERITAGE MIX
- RAISED TABLE
- RAMP
- CYCLE TRACK
- PLANTING
- ACCESSIBLE BAY
- LOADING BAY
- KEEP CLEAR ZONE
- ROAD MARKING
- BUS GATE
- EXISTING TREE
- CLEARSTEM TREE
- TREE IN GROUND
- BENCHES
- HERITAGE INSERTS

NOTES:

1. THIS DRAWING REPRESENTS THE PRELIMINARY DESIGN AND MINOR ALTERATIONS MAY BE REQUIRED AT THE DETAILED DESIGN STAGE.
2. TIE IN DETAILS WITH ADJOINING LANDOWNERS AND FUTURE DEVELOPMENTS TO BE CONFIRMED.
3. THROTTLE GATES ARE PROVISIONALLY PLACED AND SUBJECT TO CHANGE IN ACCORDANCE WITH APPROVED BUSCONNECTS SCHEME.
4. THE PROPOSED SIGNALISED CROSSINGS AND JUNCTION LAYOUT ARE SUBJECT TO REVIEW AND APPROVAL FOLLOWING THE STAGE 2 ROAD SAFETY AUDIT.

SDCC
Comhairle Contae Átha Cliath Theas
South Dublin County Council

DATE	REV	DESCRIPTION	DRAWN	CHKD
28.10.26	1	INFORMATION	ERS	SG
01.10.26	0	INFORMATION	ERS	SG

PROJECT
TALLAGHT VILLAGE ENHANCEMENT SCHEME
SOUTH DUBLIN CITY COUNCIL


TITLE
GENERAL ARRANGEMENT OVERVIEW

CIVIC
team-civic.com

CE PROJECT No.	SCALE @ A1	DATE CREATED	DRAWN	CHECKED
31042	1:1000	01.10.26	ERS	SG

DRAWING STATUS	STATUS CODE
INFORMATION	P3

DRAWING No.	REV
TVES-XX-ZZ-DR-CIV-CE-000100	1

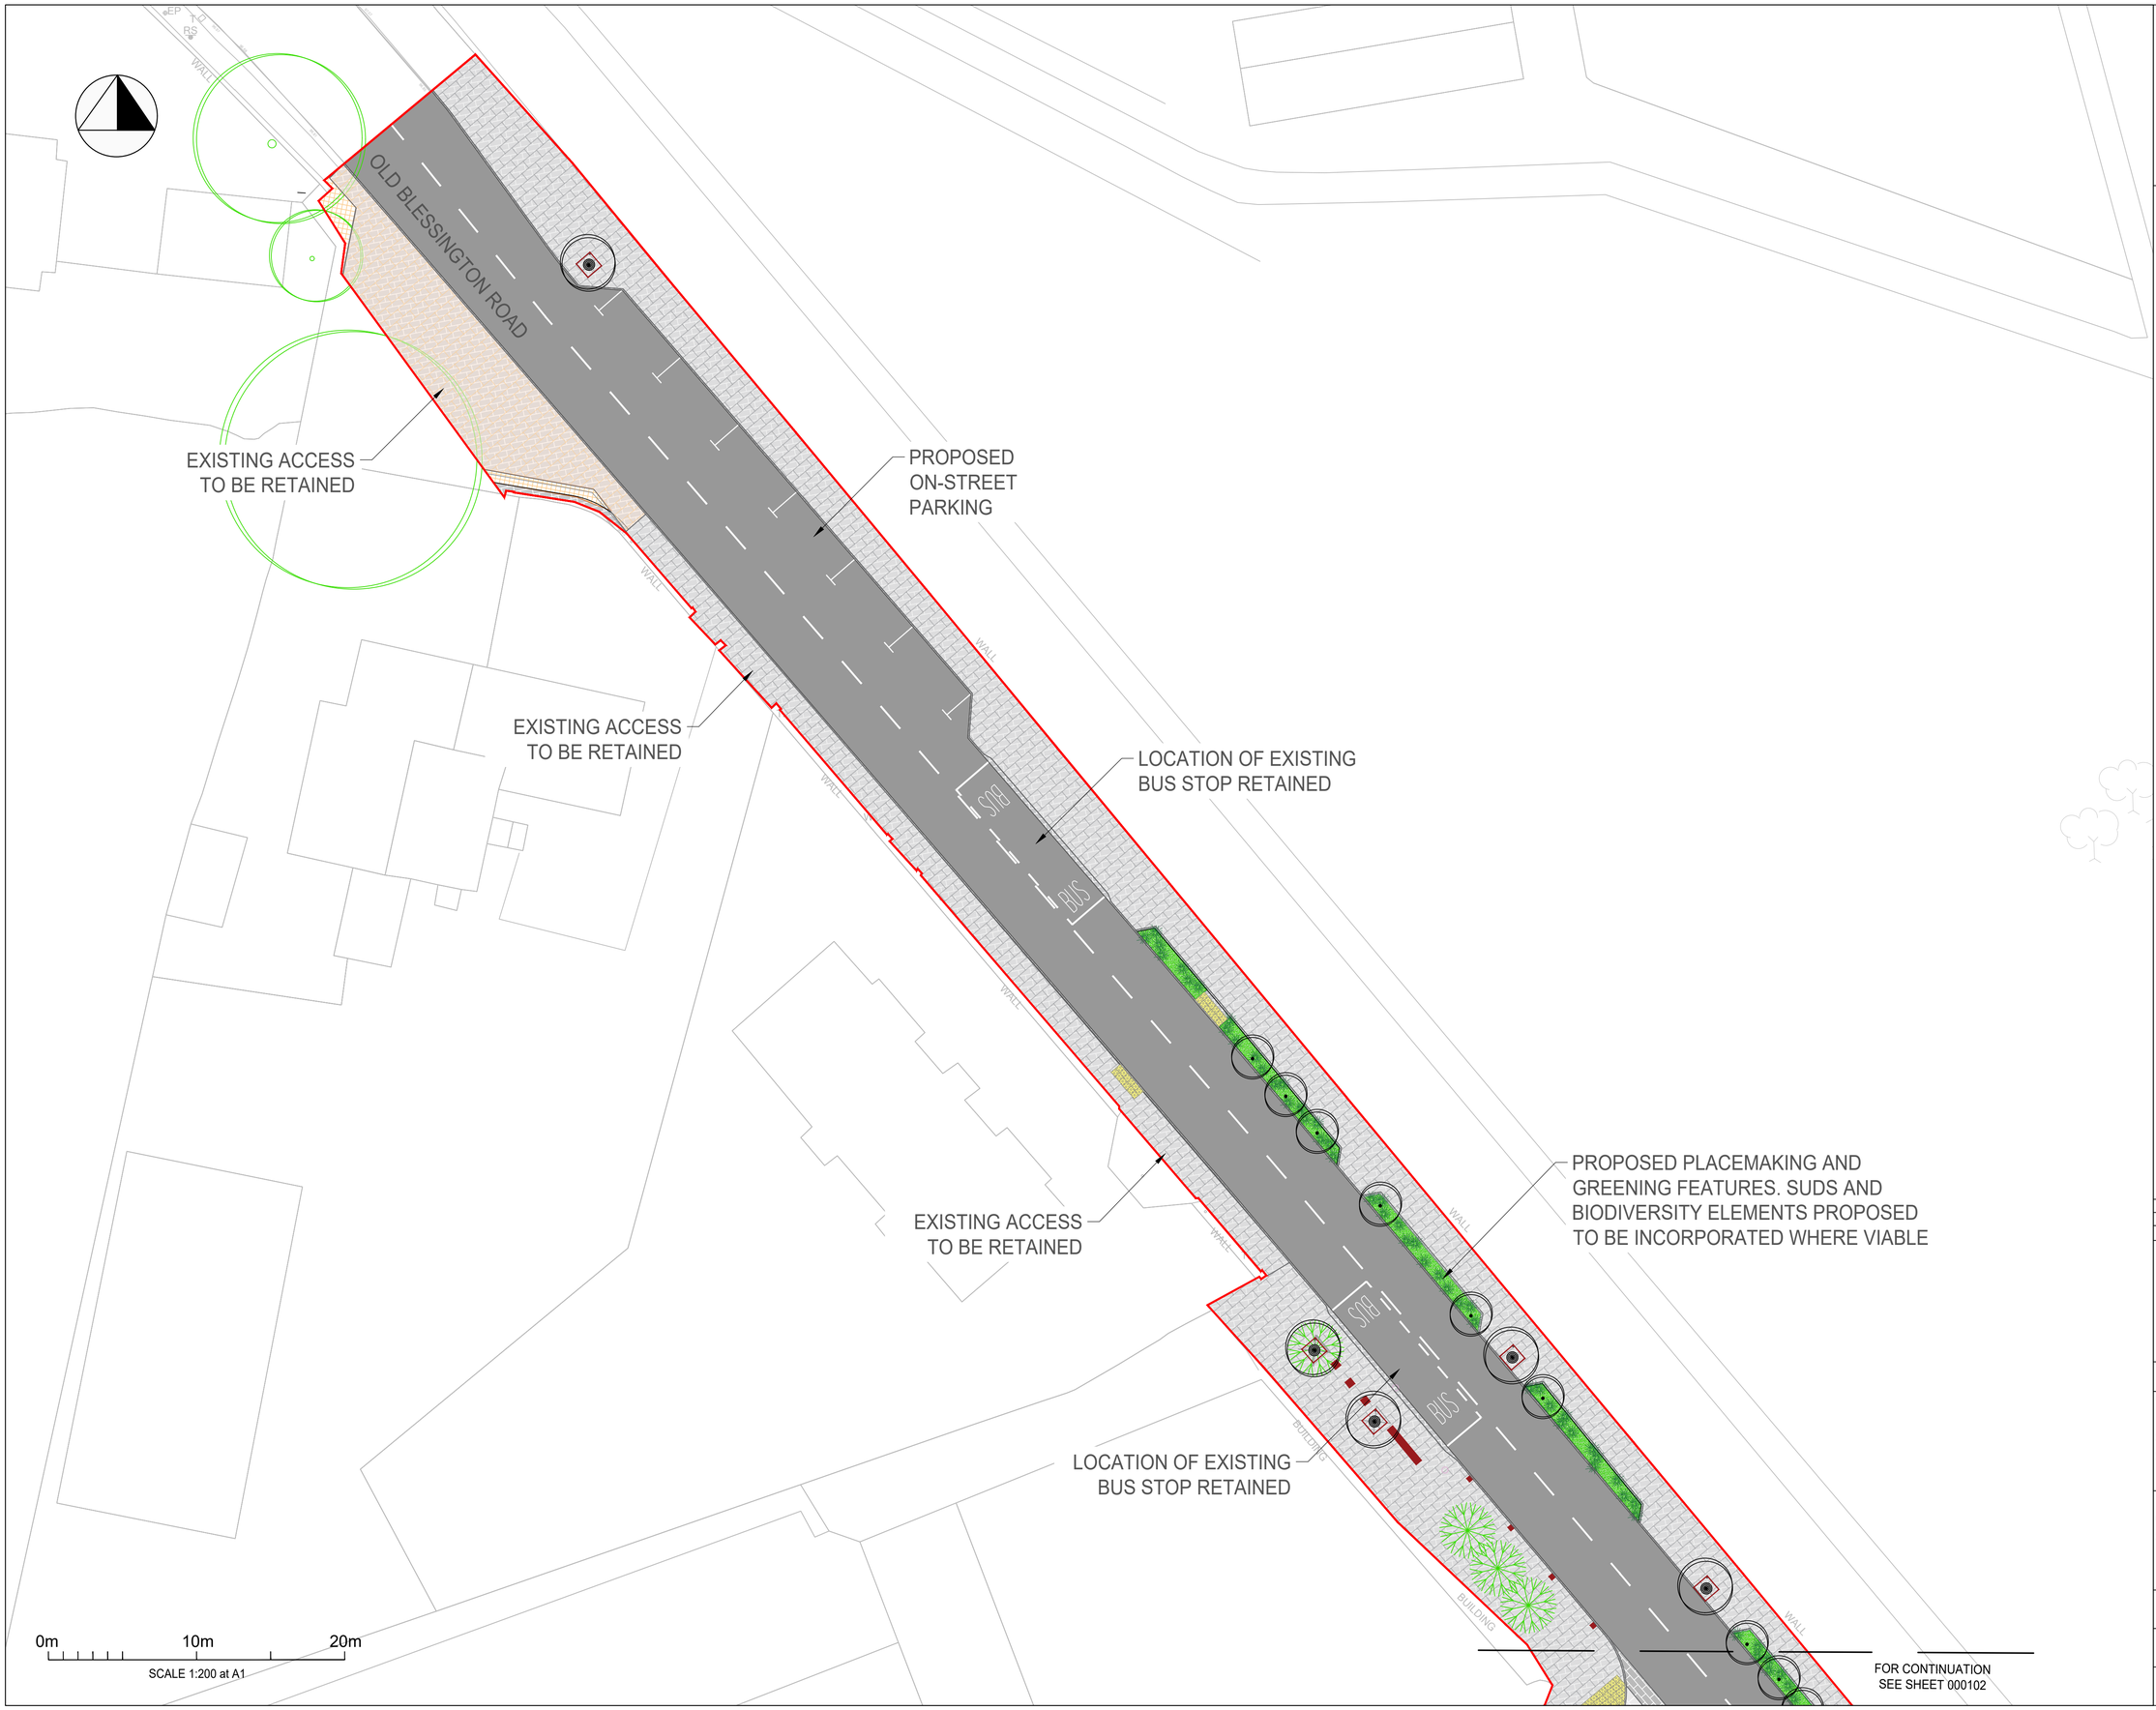

STANDARD NOTES
1. THIS DRAWING IS TO BE READ IN CONJUNCTION WITH ALL RELEVANT ARCHITECT'S AND ENGINEER'S DRAWINGS AND THE SPECIFICATIONS.
2. THIS DRAWING SHOULD NOT BE SCALED.
3. ALL DIMENSIONS ARE TO BE VERIFIED BY THE CONTRACTOR ON SITE.
4. ALL DISCREPANCIES SHOULD BE REPORTED TO C.A./E.A. PRIOR TO THE COMMENCEMENT OF WORKS.

© CIVIC ENGINEERS LIMITED
© Tailte Éireann - Surveying.
Licence Number: CYAL50441442
Sheet Numbers: 3390-07, 3391-08, 3390-12, AND 3390-13

KEY:
- PROJECT BOUNDARY
- KERB LINES
- CARRIAGEWAY
- PAVED CARRIAGEWAY
- STANDARD FOOTWAY
- PEDESTRIAN FOOTWAY MIX
- PLAZA MIX
- HERITAGE MIX
- RAISED TABLE
- RAMP
- CYCLE TRACK
- PLANTING
- ACCESSIBLE BAY
- LOADING BAY
- KEEP CLEAR ZONE
- ROAD MARKING
- BUS GATE
- EXISTING TREE
- CLEARSTEM TREE
- TREE IN GROUND
- BENCHES
- HERITAGE INSERTS

NOTES:
1. THIS DRAWING REPRESENTS THE PRELIMINARY DESIGN AND MINOR ALTERATIONS MAY BE REQUIRED AT THE DETAILED DESIGN STAGE.
2. TIE IN DETAILS WITH ADJOINING LANDOWNERS AND FUTURE DEVELOPMENTS TO BE CONFIRMED.
3. THROTTLE GATES ARE PROVISIONALLY PLACED AND SUBJECT TO CHANGE IN ACCORDANCE WITH APPROVED BUSCONNECTS SCHEME.
4. THE PROPOSED SIGNALISED CROSSINGS AND JUNCTION LAYOUT ARE SUBJECT TO REVIEW AND APPROVAL FOLLOWING THE STAGE 2 ROAD SAFETY AUDIT.

SDCC
Comhairle Contae Átha Cliath Theas
South Dublin County Council

DATE	REV	DESCRIPTION	DRAWN	CHKD
28.10.26	1	INFORMATION	ERS	SG
01.10.26	0	INFORMATION	ERS	SG

CIVIC

team-civic.com

PROJECT
TALLAGHT VILLAGE EHANCEMENT SCHEME
SOUTH DUBLIN CITY COUNCIL

TITLE
GENERAL ARRANGEMENT
SHEET 1 OF 7

DRAWING STATUS	STATUS CODE
INFORMATION	P3

CE PROJECT No.	SCALE @ A1	DATE CREATED	DRAWN	CHECKED
31042	1:200	01.10.26	ERS	SG

DRAWING No.	REV
TVES-XX-Z1-DR-CIV-CE-000101	1

FILE LOCATION PATH: P:\CIVIC IRELAND\PROJECTS HOT\31042 TALLAGHT VILLAGE ENHANCEMENT SCHEME\004 BIM\CIVIL\SDRAWINGS\TVES-XX-ZZ-DR-CIV-CE-000100 - GENERAL ARRANGEMENT V1.2.DWG



STANDARD NOTES
1. THIS DRAWING IS TO BE READ IN CONJUNCTION WITH ALL RELEVANT ARCHITECT'S AND ENGINEER'S DRAWINGS AND THE SPECIFICATIONS.
2. THIS DRAWING SHOULD NOT BE SCALED.
3. ALL DIMENSIONS ARE TO BE VERIFIED BY THE CONTRACTOR ON SITE.
4. ALL DISCREPANCIES SHOULD BE REPORTED TO C.A./E.A. PRIOR TO THE COMMENCEMENT OF WORKS.

© CIVIC ENGINEERS LIMITED
© Tailte Éireann - Surveying.
Licence Number: CYAL50441442
Sheet Numbers: 3390-07, 3391-08, 3390-12, AND 3390-13

KEY:
- PROJECT BOUNDARY
- KERB LINES
- CARRIAGEWAY
- PAVED CARRIAGEWAY
- STANDARD FOOTWAY
- PEDESTRIAN FOOTWAY MIX
- PLAZA MIX
- HERITAGE MIX
- RAISED TABLE
- RAMP
- CYCLE TRACK
- PLANTING
- ACCESSIBLE BAY
- LOADING BAY
- KEEP CLEAR ZONE
- ROAD MARKING
- BUS GATE
- EXISTING TREE
- CLEARSTEM TREE
- TREE IN GROUND
- BENCHES
- HERITAGE INSERTS

NOTES:
1. THIS DRAWING REPRESENTS THE PRELIMINARY DESIGN AND MINOR ALTERATIONS MAY BE REQUIRED AT THE DETAILED DESIGN STAGE.
2. TIE IN DETAILS WITH ADJOINING LANDOWNERS AND FUTURE DEVELOPMENTS TO BE CONFIRMED.
3. THROTTLE GATES ARE PROVISIONALLY PLACED AND SUBJECT TO CHANGE IN ACCORDANCE WITH APPROVED BUSCONNECTS SCHEME.
4. THE PROPOSED SIGNALISED CROSSINGS AND JUNCTION LAYOUT ARE SUBJECT TO REVIEW AND APPROVAL FOLLOWING THE STAGE 2 ROAD SAFETY AUDIT.

SDCC
Comhairle Contae Átha Cliath Theas
South Dublin County Council

DATE	REV	DESCRIPTION	DRAWN	CHKD
28.10.26	1	INFORMATION	ERS	SG
01.10.26	0	INFORMATION	ERS	SG

CIVIC

team-civic.com

PROJECT
TALLAGHT VILLAGE EHANCEMENT SCHEME
SOUTH DUBLIN CITY COUNCIL

TITLE
GENERAL ARRANGEMENT
SHEET 2 OF 7

DRAWING STATUS	STATUS CODE
INFORMATION	P3

CE PROJECT No.	SCALE @ A1	DATE CREATED	DRAWN	CHECKED
31042	1:200	01.10.26	ERS	SG

DRAWING No. TVES-XX-Z2-DR-CIV-CE-000102 REV 1

FILE LOCATION PATH: P:\CIVIC IRELAND\PROJECTS HOT\31042 TALLAGHT VILLAGE ENHANCEMENT SCHEME\004 BIM\CIVILS\DRAWINGS\TVES-XX-Z2-DR-CIV-CE-000100 - GENERAL ARRANGEMENT V1.2.DWG

PROPOSED 'THROTTLE GATE': CARRIAGEWAY NARROWED TO SINGLE LANE WITH PRIORITY SYSTEM TO REDUCE VEHICLE SPEEDS AND CALM TRAFFIC. LAYOUT WILL BE SUBJECT TO DETAILED DESIGN

PROPOSED PLACEMAKING AND GREENING FEATURES. SUDS AND BIODIVERSITY ELEMENTS PROPOSED TO BE INCORPORATED WHERE VIABLE

PROPOSED BUS GATE. ONLY BUSES AND CYCLISTS ALLOWED TO PASS THROUGH

FOR CONTINUATION SEE SHEET 000104

FOR CONTINUATION SEE SHEET 000102

EXISTING ACCESS TO BE RETAINED

EXISTING ACCESS TO BE RETAINED

PROPOSED PLACEMAKING AND GREENING FEATURES. SUDS AND BIODIVERSITY ELEMENTS PROPOSED TO BE INCORPORATED WHERE VIABLE

EXISTING ACCESS TO BE RETAINED

MAIN STREET

WALL

FENCE

BUILDING

A

B

0m 10m 20m

SCALE 1:200 at A1

STANDARD NOTES
1. THIS DRAWING IS TO BE READ IN CONJUNCTION WITH ALL RELEVANT ARCHITECT'S AND ENGINEER'S DRAWINGS AND THE SPECIFICATIONS.
2. THIS DRAWING SHOULD NOT BE SCALED.
3. ALL DIMENSIONS ARE TO BE VERIFIED BY THE CONTRACTOR ON SITE.
4. ALL DISCREPANCIES SHOULD BE REPORTED TO C.A./E.A. PRIOR TO THE COMMENCEMENT OF WORKS.

© CIVIC ENGINEERS LIMITED
© Tailte Éireann - Surveying.
Licence Number: CYAL50441442
Sheet Numbers: 3390-07, 3391-08, 3390-12, AND 3390-13

KEY:
- PROJECT BOUNDARY
- KERB LINES
- CARRIAGEWAY
- PAVED CARRIAGEWAY
- STANDARD FOOTWAY
- PEDESTRIAN FOOTWAY MIX
- PLAZA MIX
- HERITAGE MIX
- RAISED TABLE
- RAMP
- CYCLE TRACK
- PLANTING
- ACCESSIBLE BAY
- LOADING BAY
- KEEP CLEAR ZONE
- ROAD MARKING
- BUS GATE
- EXISTING TREE
- CLEARSTEM TREE
- TREE IN GROUND
- BENCHES
- HERITAGE INSERTS

NOTES:
1. THIS DRAWING REPRESENTS THE PRELIMINARY DESIGN AND MINOR ALTERATIONS MAY BE REQUIRED AT THE DETAILED DESIGN STAGE.
2. TIE IN DETAILS WITH ADJOINING LANDOWNERS AND FUTURE DEVELOPMENTS TO BE CONFIRMED.
3. THROTTLE GATES ARE PROVISIONALLY PLACED AND SUBJECT TO CHANGE IN ACCORDANCE WITH APPROVED BUSCONNECTS SCHEME.
4. THE PROPOSED SIGNALISED CROSSINGS AND JUNCTION LAYOUT ARE SUBJECT TO REVIEW AND APPROVAL FOLLOWING THE STAGE 2 ROAD SAFETY AUDIT.

SDCC
Comhairle Contae Átha Cliath Theas
South Dublin County Council

DATE	REV	DESCRIPTION	DRAWN	CHKD
28.10.26	1	INFORMATION	ERS	SG
01.10.26	0	INFORMATION	ERS	SG

CIVIC

team-civic.com

PROJECT
TALLAGHT VILLAGE EHANCEMENT SCHEME
SOUTH DUBLIN CITY COUNCIL


TITLE
GENERAL ARRANGEMENT
SHEET 3 OF 7

DRAWING STATUS	STATUS CODE
INFORMATION	P3

CE PROJECT No.	SCALE @ A1	DATE CREATED	DRAWN	CHECKED
31042	1:200	01.10.26	ERS	SG

DRAWING No.	REV
TVES-XX-Z3-DR-CIV-CE-000103	1

FILE LOCATION PATH: P:\CIVIC IRELAND\PROJECTS HOT\31042 TALLAGHT VILLAGE ENHANCEMENT SCHEME\004 BIM\CIVILS\DRAWINGS\TVES-XX-ZZ-DR-CIV-CE-000100 - GENERAL ARRANGEMENT V1.2.DWG

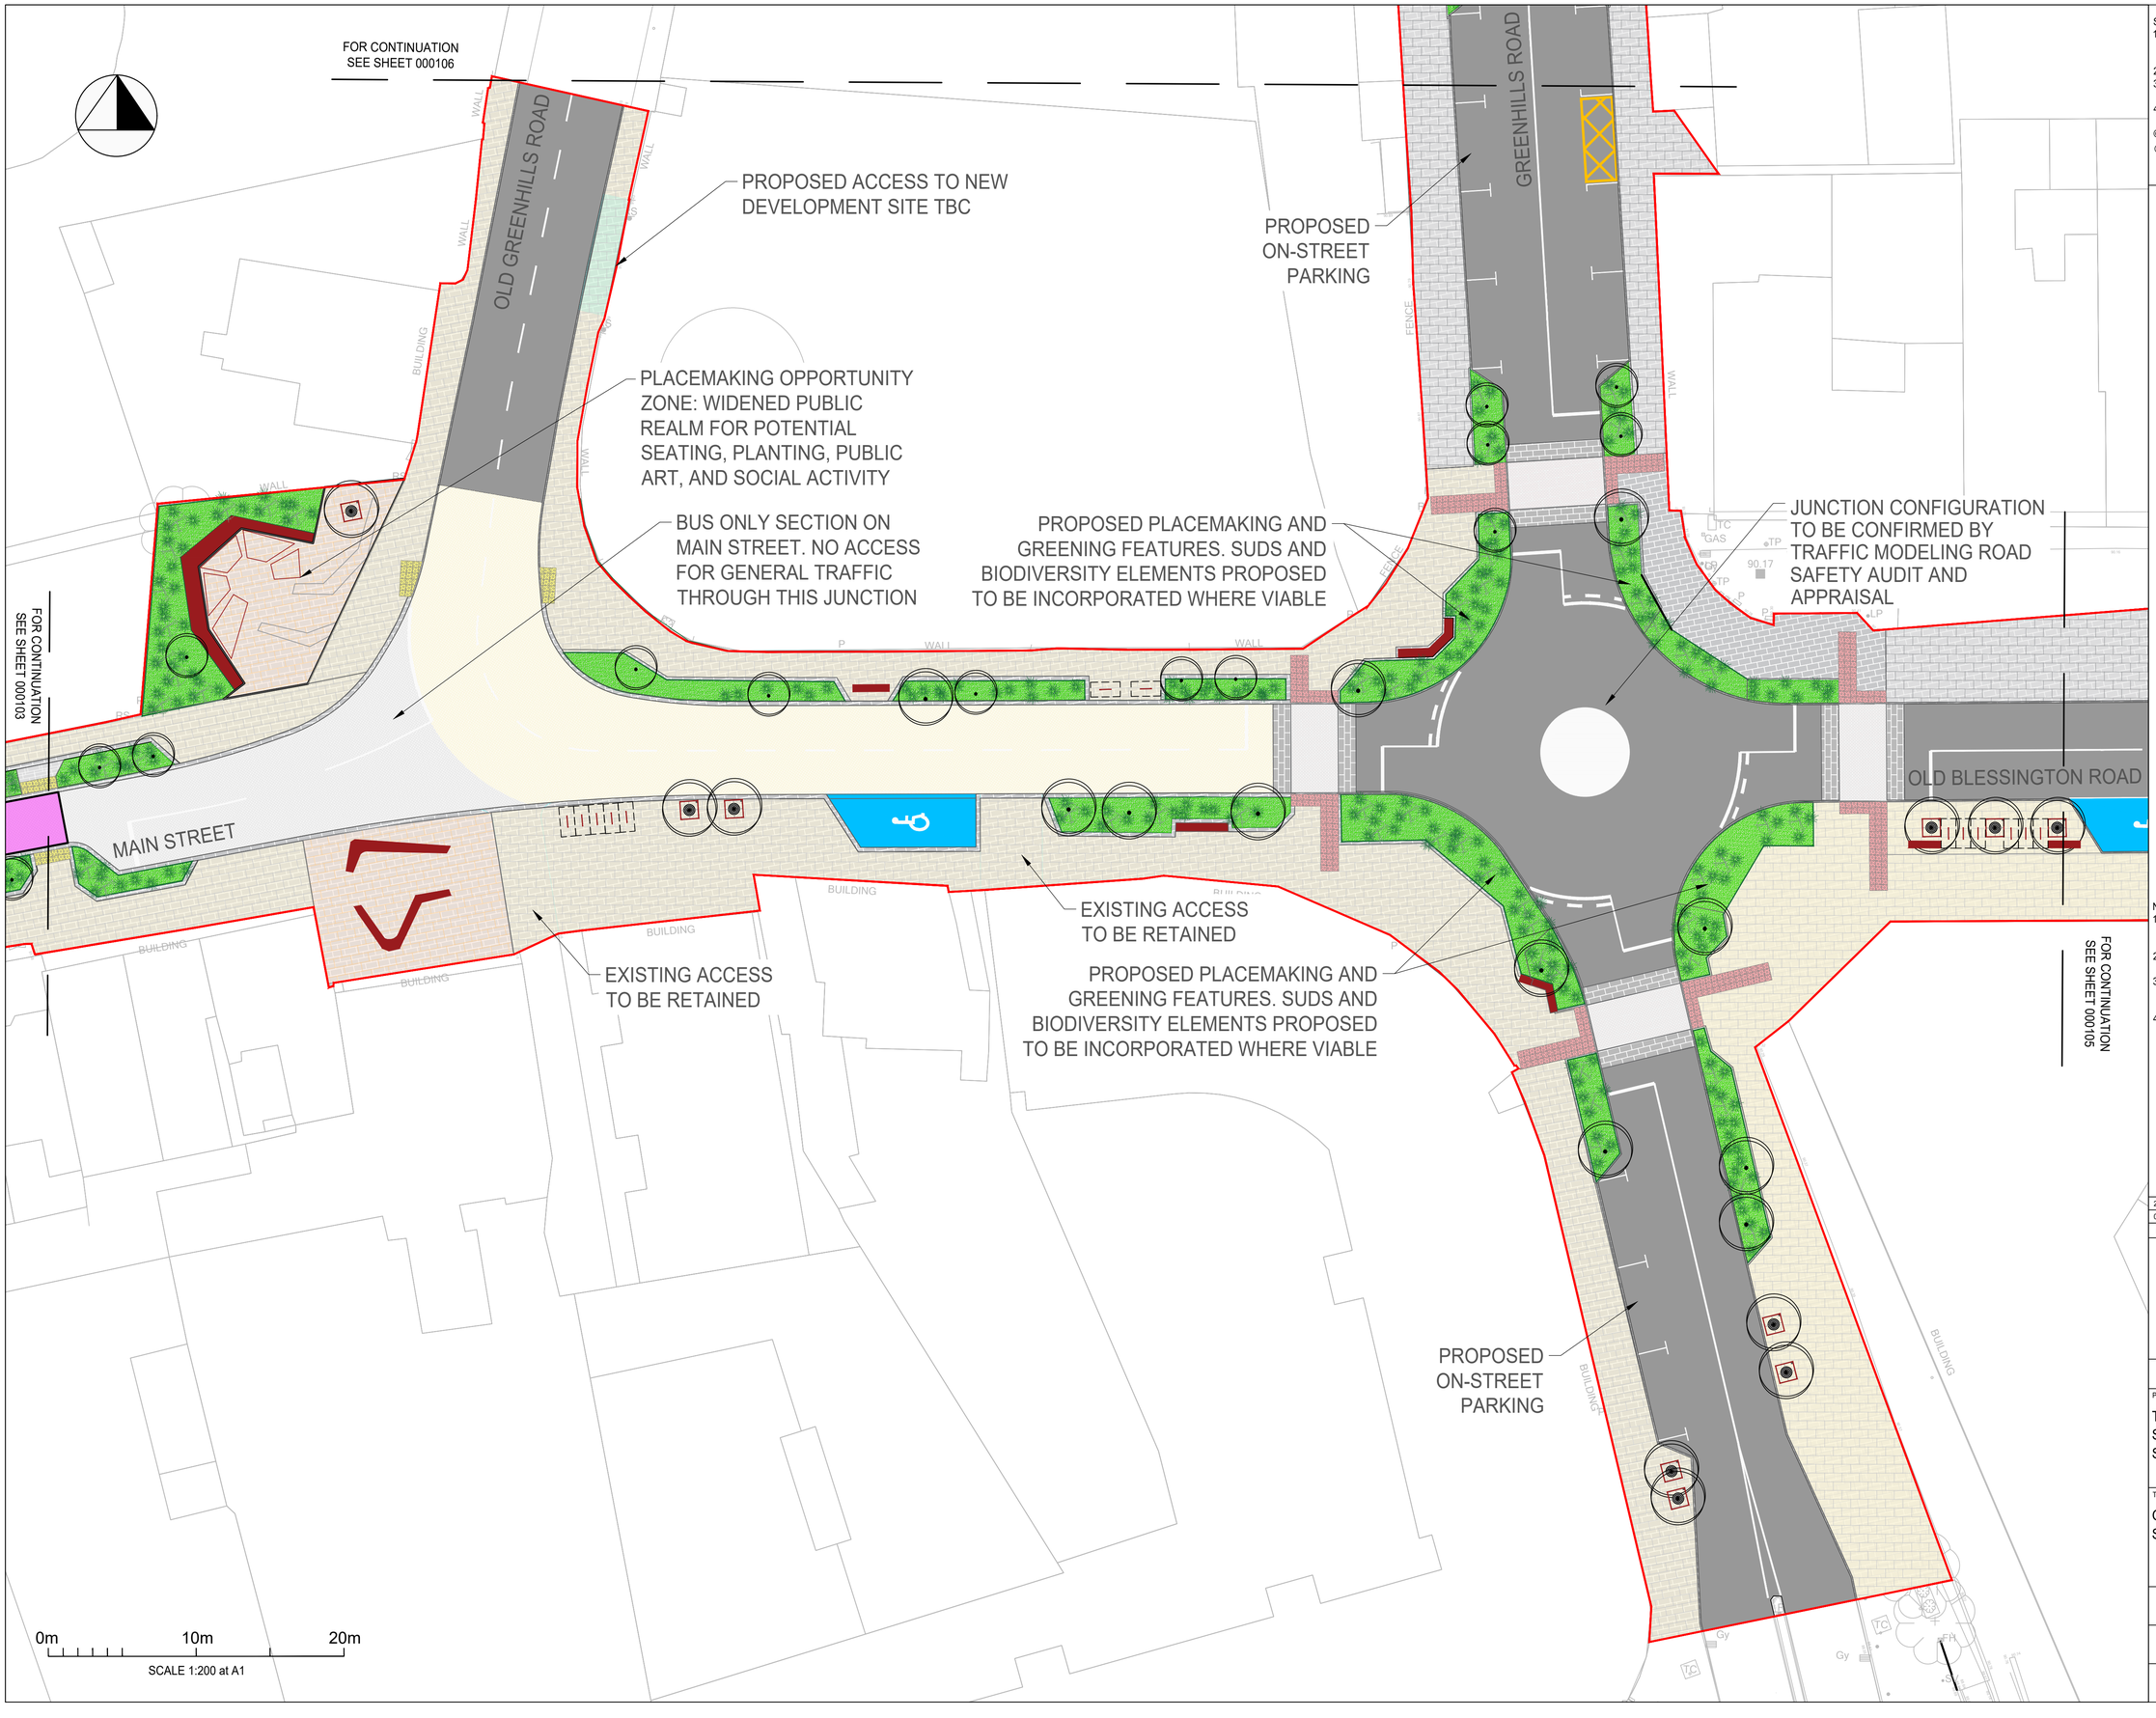

STANDARD NOTES
1. THIS DRAWING IS TO BE READ IN CONJUNCTION WITH ALL RELEVANT ARCHITECT'S AND ENGINEER'S DRAWINGS AND THE SPECIFICATIONS.
2. THIS DRAWING SHOULD NOT BE SCALED.
3. ALL DIMENSIONS ARE TO BE VERIFIED BY THE CONTRACTOR ON SITE.
4. ALL DISCREPANCIES SHOULD BE REPORTED TO C.A./E.A. PRIOR TO THE COMMENCEMENT OF WORKS.

© CIVIC ENGINEERS LIMITED
© Tailte Éireann - Surveying.
Licence Number: CYAL50441442
Sheet Numbers: 3390-07, 3391-08, 3390-12, AND 3390-13

KEY:
- PROJECT BOUNDARY
- KERB LINES
- CARRIAGEWAY
- PAVED CARRIAGEWAY
- STANDARD FOOTWAY
- PEDESTRIAN FOOTWAY MIX
- PLAZA MIX
- HERITAGE MIX
- RAISED TABLE
- RAMP
- CYCLE TRACK
- PLANTING
- ACCESSIBLE BAY
- LOADING BAY
- KEEP CLEAR ZONE
- ROAD MARKING
- BUS GATE
- EXISTING TREE
- CLEARSTEM TREE
- TREE IN GROUND
- BENCHES
- HERITAGE INSERTS

NOTES:
1. THIS DRAWING REPRESENTS THE PRELIMINARY DESIGN AND MINOR ALTERATIONS MAY BE REQUIRED AT THE DETAILED DESIGN STAGE.
2. TIE IN DETAILS WITH ADJOINING LANDOWNERS AND FUTURE DEVELOPMENTS TO BE CONFIRMED.
3. THROTTLE GATES ARE PROVISIONALLY PLACED AND SUBJECT TO CHANGE IN ACCORDANCE WITH APPROVED BUSCONNECTS SCHEME.
4. THE PROPOSED SIGNALISED CROSSINGS AND JUNCTION LAYOUT ARE SUBJECT TO REVIEW AND APPROVAL FOLLOWING THE STAGE 2 ROAD SAFETY AUDIT.

SDCC
Comhairle Contae Átha Cliath Theas
South Dublin County Council

DATE	REV	DESCRIPTION	DRAWN	CHKD
28.10.26	1	INFORMATION	ERS	SG
01.10.26	0	INFORMATION	ERS	SG

CIVIC

team-civic.com

PROJECT
TALLAGHT VILLAGE EHANCEMENT SCHEME
SOUTH DUBLIN CITY COUNCIL


TITLE
GENERAL ARRANGEMENT
SHEET 4 OF 7

DRAWING STATUS	STATUS CODE
INFORMATION	P3

CE PROJECT No.	SCALE @ A1	DATE CREATED	DRAWN	CHECKED
31042	1:200	01.10.26	ERS	SG

DRAWING No.	REV
TVES-XX-Z4-DR-CIV-CE-000104	1

FILE LOCATION PATH: P:\CIVIC IRELAND\PROJECTS HOT\31042 TALLAGHT VILLAGE ENHANCEMENT SCHEME\004 BIM\CIVIL\SDRAWINGS\TVES-XX-ZZ-DR-CIV-CE-000100 - GENERAL ARRANGEMENT V1.2.DWG

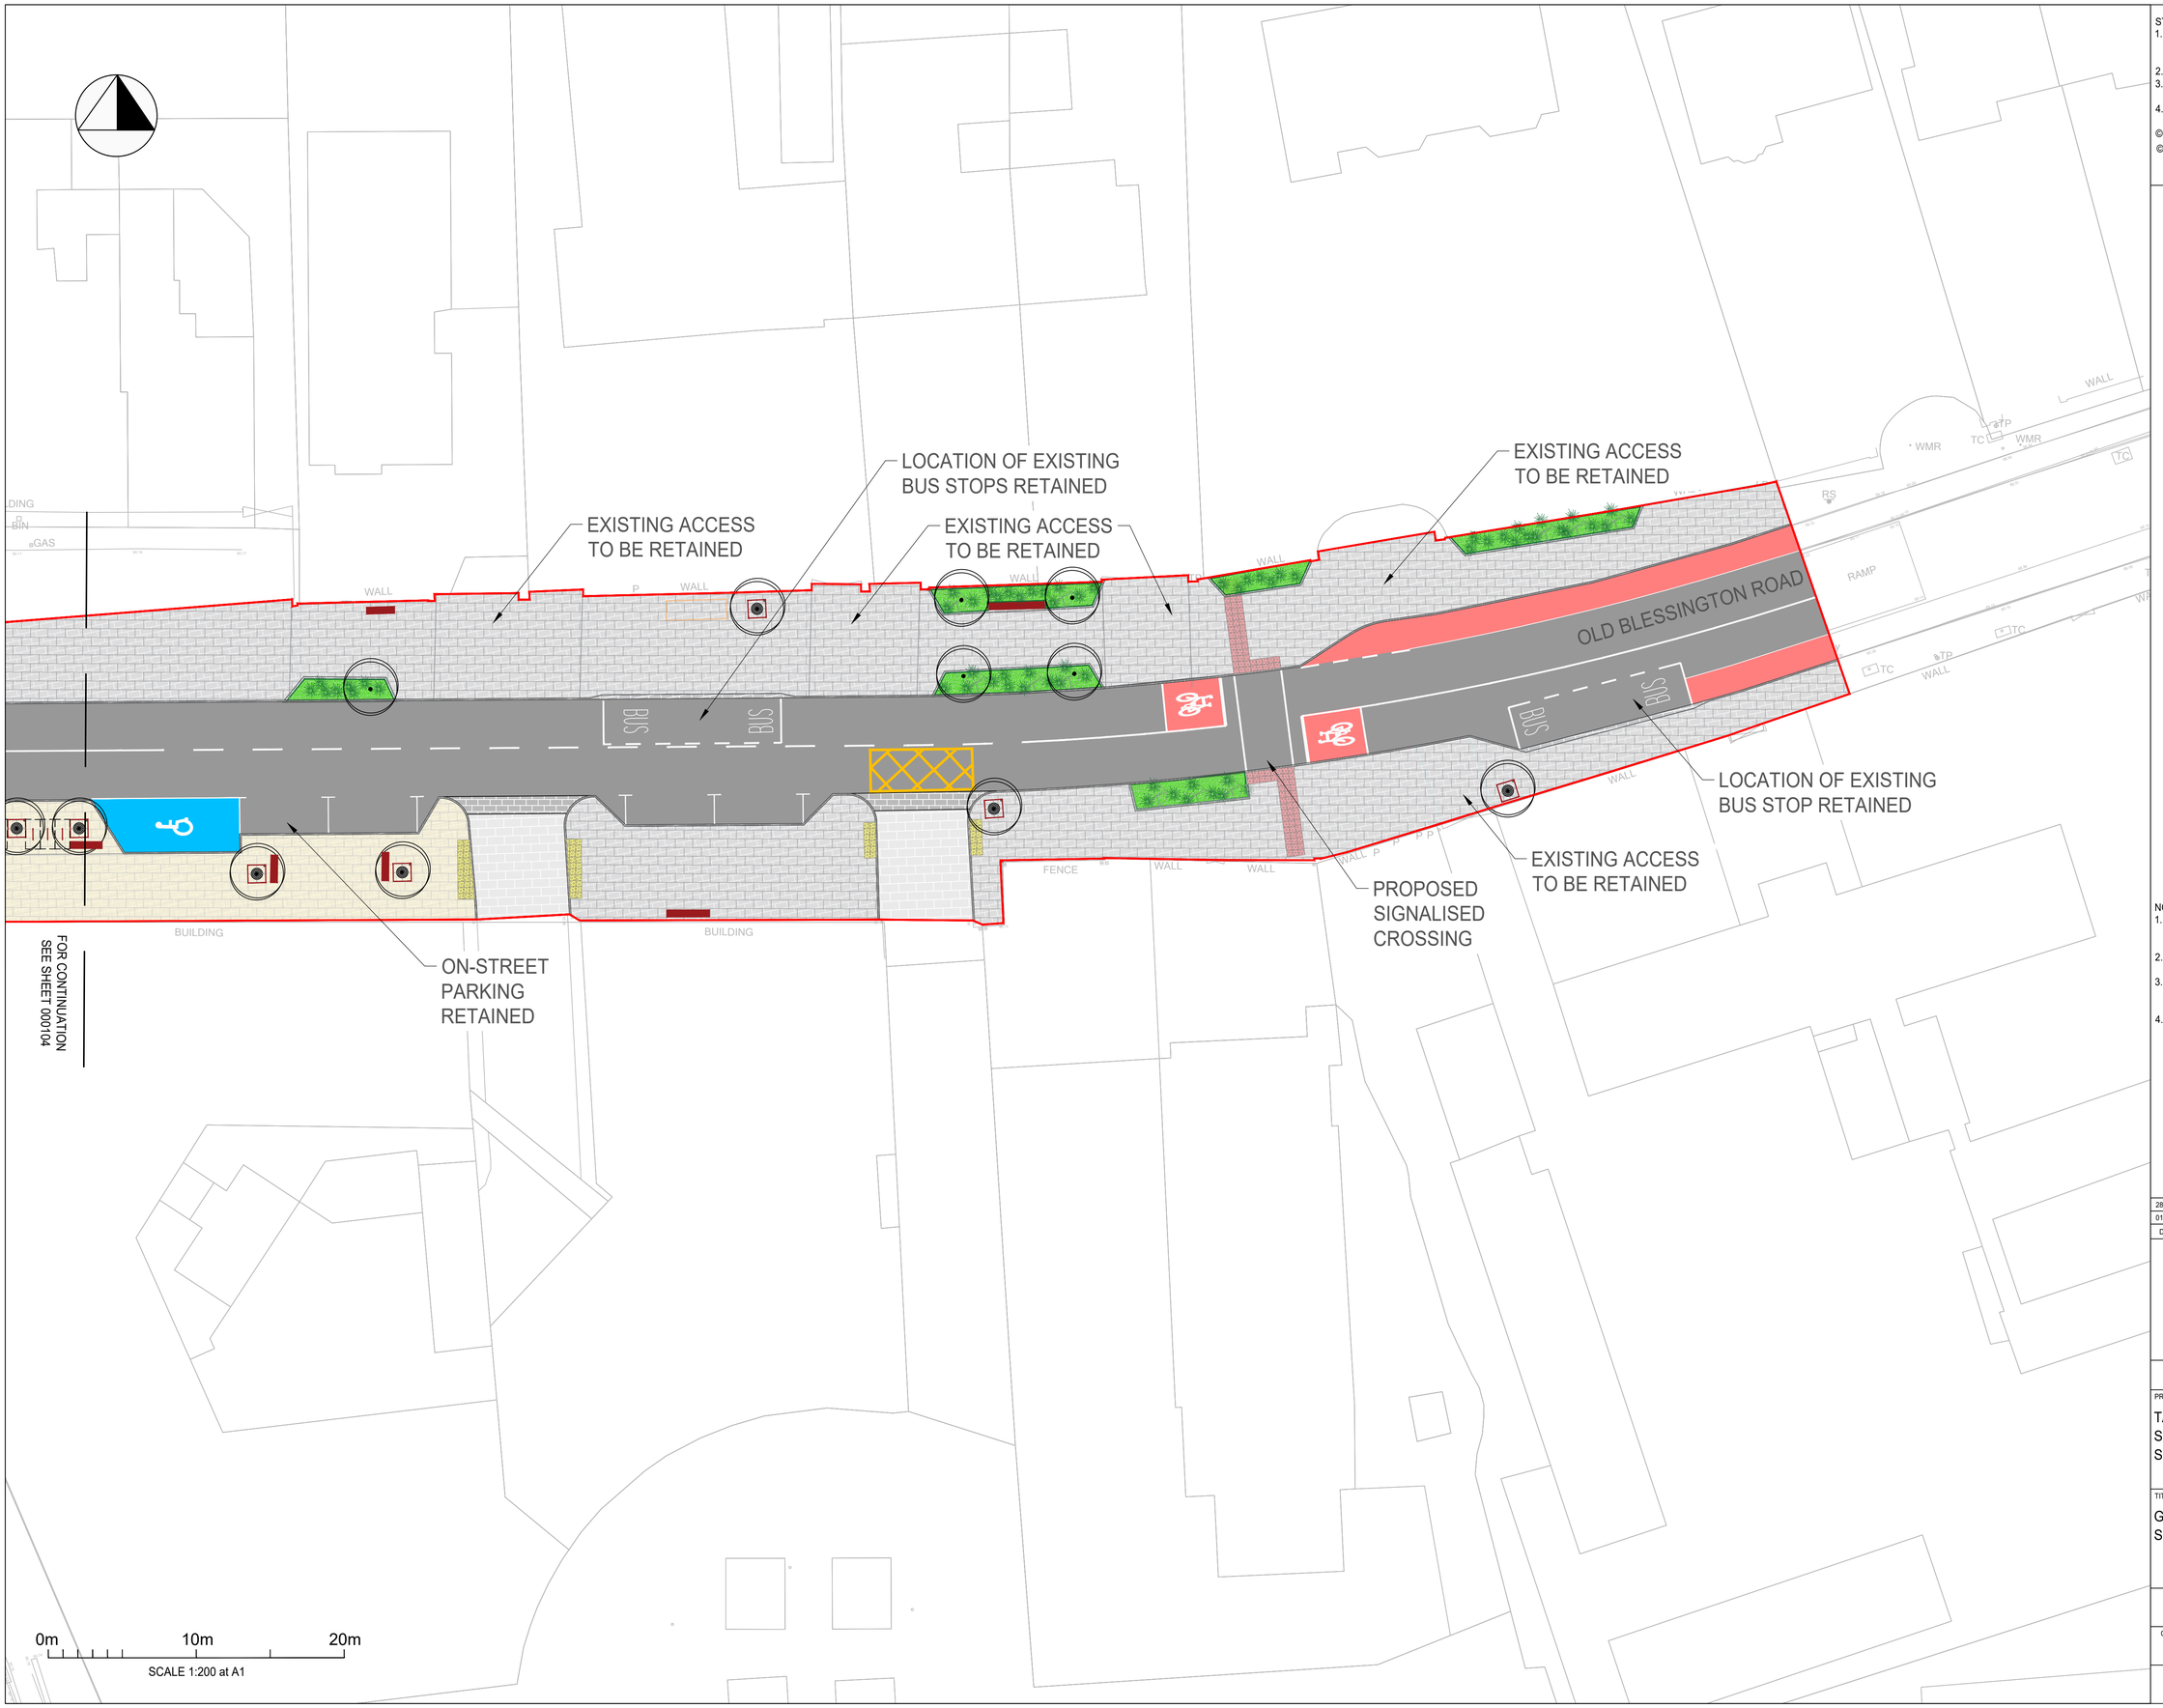

STANDARD NOTES
1. THIS DRAWING IS TO BE READ IN CONJUNCTION WITH ALL RELEVANT ARCHITECT'S AND ENGINEER'S DRAWINGS AND THE SPECIFICATIONS.
2. THIS DRAWING SHOULD NOT BE SCALED.
3. ALL DIMENSIONS ARE TO BE VERIFIED BY THE CONTRACTOR ON SITE.
4. ALL DISCREPANCIES SHOULD BE REPORTED TO C.A./E.A. PRIOR TO THE COMMENCEMENT OF WORKS.

© CIVIC ENGINEERS LIMITED
© Tailte Éireann - Surveying.
Licence Number: CYAL50441442
Sheet Numbers: 3390-07, 3391-08, 3390-12, AND 3390-13

KEY:
- PROJECT BOUNDARY
- KERB LINES
- CARRIAGEWAY
- PAVED CARRIAGEWAY
- STANDARD FOOTWAY
- PEDESTRIAN FOOTWAY MIX
- PLAZA MIX
- HERITAGE MIX
- RAISED TABLE
- RAMP
- CYCLE TRACK
- PLANTING
- ACCESSIBLE BAY
- LOADING BAY
- KEEP CLEAR ZONE
- ROAD MARKING
- BUS GATE
- EXISTING TREE
- CLEARSTEM TREE
- TREE IN GROUND
- BENCHES
- HERITAGE INSERTS

NOTES:
1. THIS DRAWING REPRESENTS THE PRELIMINARY DESIGN AND MINOR ALTERATIONS MAY BE REQUIRED AT THE DETAILED DESIGN STAGE.
2. TIE IN DETAILS WITH ADJOINING LANDOWNERS AND FUTURE DEVELOPMENTS TO BE CONFIRMED.
3. THROTTLE GATES ARE PROVISIONALLY PLACED AND SUBJECT TO CHANGE IN ACCORDANCE WITH APPROVED BUSCONNECTS SCHEME.
4. THE PROPOSED SIGNALISED CROSSINGS AND JUNCTION LAYOUT ARE SUBJECT TO REVIEW AND APPROVAL FOLLOWING THE STAGE 2 ROAD SAFETY AUDIT.

SDCC
Comhairle Contae Átha Cliath Theas
South Dublin County Council

DATE	REV	DESCRIPTION	DRAWN	CHKD
28.10.26	1	INFORMATION	ERS	SG
01.10.26	0	INFORMATION	ERS	SG

CIVIC

team-civic.com

PROJECT
TALLAGHT VILLAGE EHANCEMENT SCHEME
SOUTH DUBLIN CITY COUNCIL

TITLE
GENERAL ARRANGEMENT
SHEET 5 OF 7

DRAWING STATUS	STATUS CODE
INFORMATION	P3

CE PROJECT No.	SCALE @ A1	DATE CREATED	DRAWN	CHECKED
31042	1:200	01.10.26	ERS	SG

DRAWING No. TVES-XX-Z5-DR-CIV-CE-000105 REV 1

FILE LOCATION PATH: P:\CIVIC IRELAND\PROJECTS HOT\31042 TALLAGHT VILLAGE ENHANCEMENT SCHEME\004 BIM\CIVILS\DRAWINGS\TVES-XX-ZZ-DR-CIV-CE-000100 - GENERAL ARRANGEMENT V1.2.DWG



STANDARD NOTES
1. THIS DRAWING IS TO BE READ IN CONJUNCTION WITH ALL RELEVANT ARCHITECT'S AND ENGINEER'S DRAWINGS AND THE SPECIFICATIONS.
2. THIS DRAWING SHOULD NOT BE SCALED.
3. ALL DIMENSIONS ARE TO BE VERIFIED BY THE CONTRACTOR ON SITE.
4. ALL DISCREPANCIES SHOULD BE REPORTED TO C.A./E.A. PRIOR TO THE COMMENCEMENT OF WORKS.

© CIVIC ENGINEERS LIMITED
© Tailte Éireann - Surveying.
Licence Number: CYAL50441442
Sheet Numbers: 3390-07, 3391-08, 3390-12, AND 3390-13

KEY:
- PROJECT BOUNDARY
- KERB LINES
- CARRIAGEWAY
- PAVED CARRIAGEWAY
- STANDARD FOOTWAY
- PEDESTRIAN FOOTWAY MIX
- PLAZA MIX
- HERITAGE MIX
- RAISED TABLE
- RAMP
- CYCLE TRACK
- PLANTING
- ACCESSIBLE BAY
- LOADING BAY
- KEEP CLEAR ZONE
- ROAD MARKING
- BUS GATE
- EXISTING TREE
- CLEARSTEM TREE
- TREE IN GROUND
- BENCHES
- HERITAGE INSERTS

NOTES:
1. THIS DRAWING REPRESENTS THE PRELIMINARY DESIGN AND MINOR ALTERATIONS MAY BE REQUIRED AT THE DETAILED DESIGN STAGE.
2. TIE IN DETAILS WITH ADJOINING LANDOWNERS AND FUTURE DEVELOPMENTS TO BE CONFIRMED.
3. THROTTLE GATES ARE PROVISIONALLY PLACED AND SUBJECT TO CHANGE IN ACCORDANCE WITH APPROVED BUSCONNECTS SCHEME.
4. THE PROPOSED SIGNALISED CROSSINGS AND JUNCTION LAYOUT ARE SUBJECT TO REVIEW AND APPROVAL FOLLOWING THE STAGE 2 ROAD SAFETY AUDIT.

SDCC
Comhairle Contae Átha Cliath Theas
South Dublin County Council

DATE	REV	DESCRIPTION	DRAWN	CHKD
28.10.26	1	INFORMATION	ERS	SG
01.10.26	0	INFORMATION	ERS	SG

CIVIC

team-civic.com

PROJECT
TALLAGHT VILLAGE EHANCEMENT SCHEME
SOUTH DUBLIN CITY COUNCIL

TITLE
GENERAL ARRANGEMENT
SHEET 6 OF 7

DRAWING STATUS	STATUS CODE
INFORMATION	P3

CE PROJECT No.	SCALE @ A1	DATE CREATED	DRAWN	CHECKED
31042	1:200	01.10.26	ERS	SG

DRAWING No. TVES-XX-Z6-DR-CIV-CE-000106
REV 1

FILE LOCATION PATH: P:\CIVIC IRELAND\PROJECTS HOT\31042 TALLAGHT VILLAGE ENHANCEMENT SCHEME\004 BIM\CIVIL\SIDRAWINGS\TVES-XX-ZZ-DR-CIV-CE-000100 - GENERAL ARRANGEMENT V1.2.DWG

FOR CONTINUATION
SEE SHEET 000102

PLACEMAKING OPPORTUNITY ZONE: IMPROVED PUBLIC REALM FOR POTENTIAL SEATING, PLANTING, PUBLIC ART, TEEN SPACE, AND SOCIAL ACTIVITY

0m 10m 20m
SCALE 1:200 at A1

STANDARD NOTES
1. THIS DRAWING IS TO BE READ IN CONJUNCTION WITH ALL RELEVANT ARCHITECT'S AND ENGINEER'S DRAWINGS AND THE SPECIFICATIONS.
2. THIS DRAWING SHOULD NOT BE SCALED.
3. ALL DIMENSIONS ARE TO BE VERIFIED BY THE CONTRACTOR ON SITE.
4. ALL DISCREPANCIES SHOULD BE REPORTED TO C.A./E.A. PRIOR TO THE COMMENCEMENT OF WORKS.

© CIVIC ENGINEERS LIMITED
© Tailte Éireann - Surveying.
Licence Number: CYAL50441442
Sheet Numbers: 3390-07, 3391-08, 3390-12, AND 3390-13

KEY:
- PROJECT BOUNDARY
- KERB LINES
- CARRIAGEWAY
- PAVED CARRIAGEWAY
- STANDARD FOOTWAY
- PEDESTRIAN FOOTWAY MIX
- PLAZA MIX
- HERITAGE MIX
- RAISED TABLE
- RAMP
- CYCLE TRACK
- PLANTING
- ACCESSIBLE BAY
- LOADING BAY
- KEEP CLEAR ZONE
- ROAD MARKING
- BUS GATE
- EXISTING TREE
- CLEARSTEM TREE
- TREE IN GROUND
- BENCHES
- HERITAGE INSERTS

NOTES:
1. THIS DRAWING REPRESENTS THE PRELIMINARY DESIGN AND MINOR ALTERATIONS MAY BE REQUIRED AT THE DETAILED DESIGN STAGE.
2. TIE IN DETAILS WITH ADJOINING LANDOWNERS AND FUTURE DEVELOPMENTS TO BE CONFIRMED.
3. THROTTLE GATES ARE PROVISIONALLY PLACED AND SUBJECT TO CHANGE IN ACCORDANCE WITH APPROVED BUSCONNECTS SCHEME.
4. THE PROPOSED SIGNALISED CROSSINGS AND JUNCTION LAYOUT ARE SUBJECT TO REVIEW AND APPROVAL FOLLOWING THE STAGE 2 ROAD SAFETY AUDIT.

SDCC
Comhairle Contae Átha Cliath Theas
South Dublin County Council

DATE	REV	DESCRIPTION	DRAWN	CHKD
28.10.26	1	INFORMATION	ERS	SG
01.10.26	0	INFORMATION	ERS	SG

CIVIC

team-civic.com

PROJECT
TALLAGHT VILLAGE EHANCEMENT SCHEME
SOUTH DUBLIN CITY COUNCIL

TITLE
GENERAL ARRANGEMENT
SHEET 7 OF 7

DRAWING STATUS	STATUS CODE
INFORMATION	P3

CE PROJECT No.	SCALE @ A1	DATE CREATED	DRAWN	CHECKED
31042	1:200	01.10.26	ERS	SG

DRAWING No.	REV
TVES-XX-Z7-DR-CIV-CE-000107	1

FILE LOCATION PATH: P:\CIVIC IRELAND\PROJECTS HOT\31042 TALLAGHT VILLAGE ENHANCEMENT SCHEME\004 BIM\CIVILS\DRAWINGS\TVES-XX-ZZ-DR-CIV-CE-000100 - GENERAL ARRANGEMENT V1.2.DWG