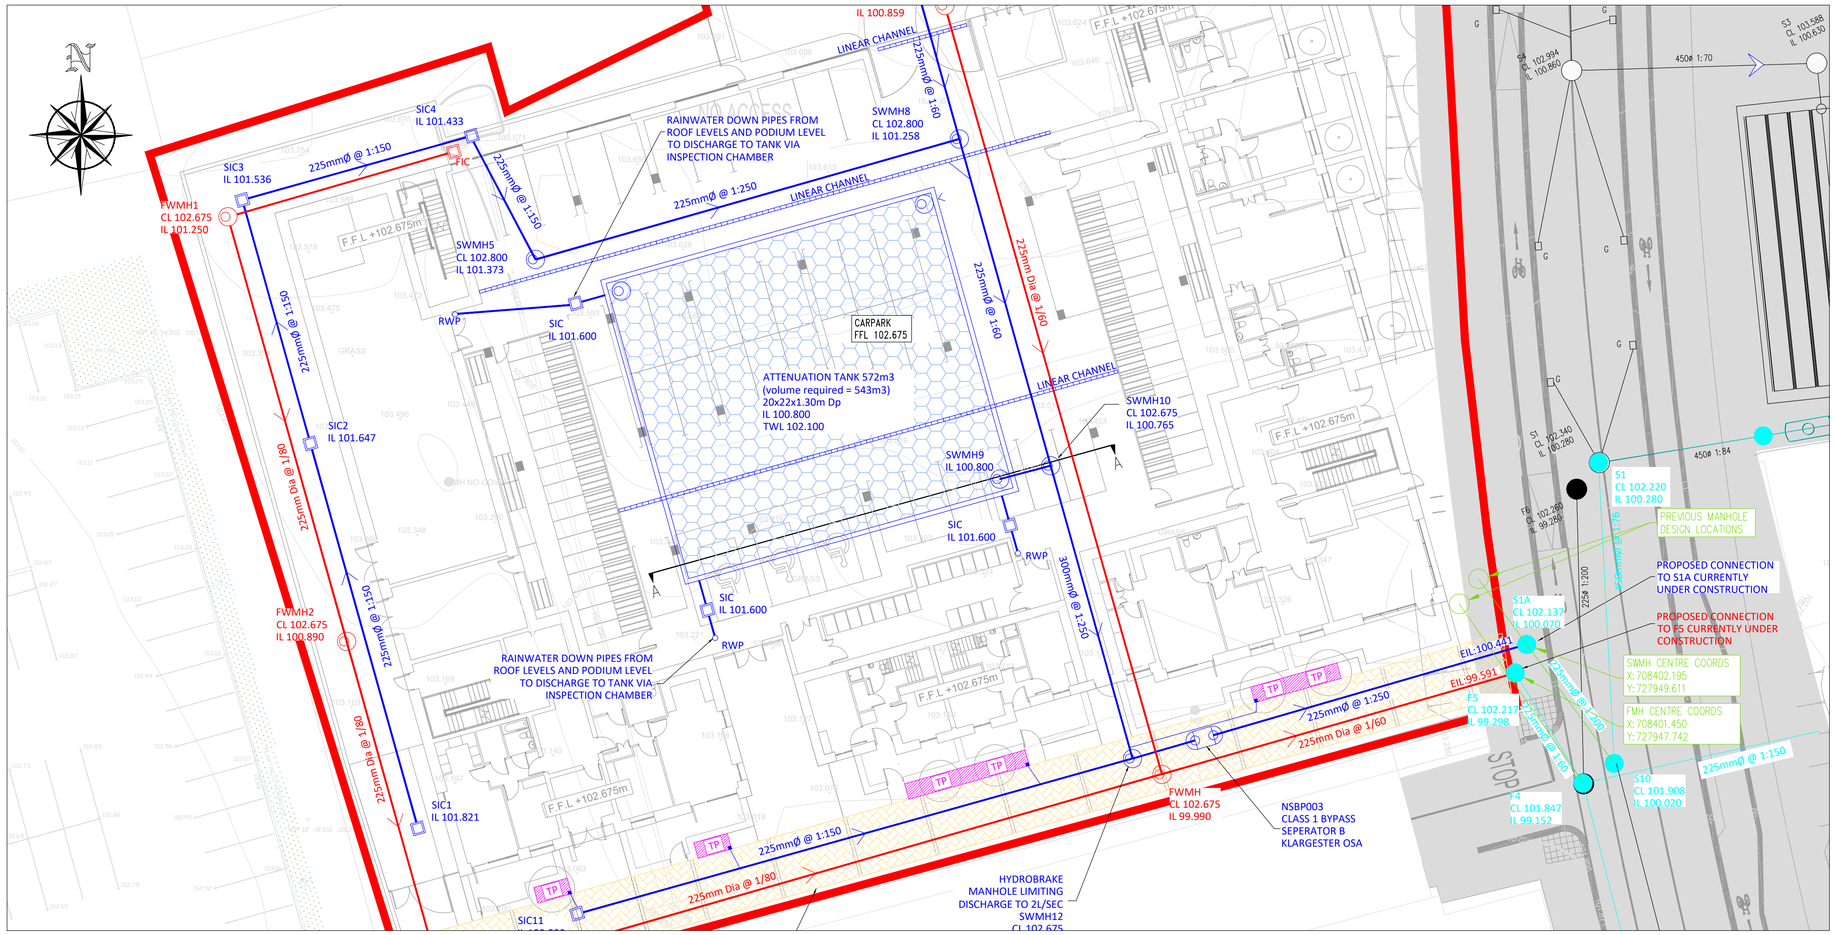

PLAN OF ATTENUATION TANK
SCALE 1:200

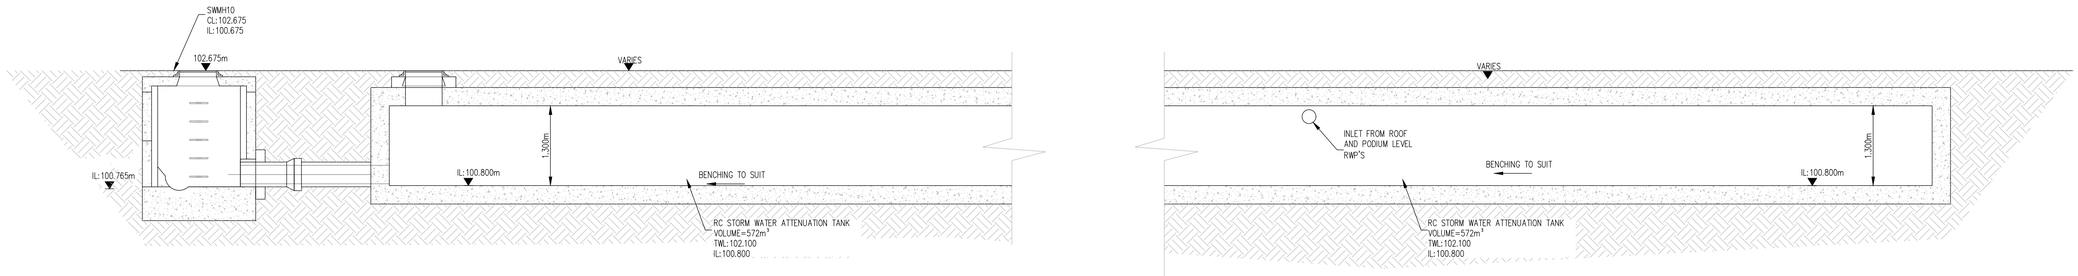

SECTION A–A
(INDICATIVE SECTION THROUGH RC ATTENUATION TANK)
SCALE 1:50

LEGEND:

PROPOSED ROAD UNDER CONSTRUCTION BY OTHERS. REF: SD178/0007

C186

PLANNING DRAWING.
NOT FOR CONSTRUCTION.
ALL LEVELS GIVEN ARE RELATIVE TO ORDNANCE DATUM.
THIS DRAWING HAS BEEN ISSUED FOR INFORMATION PURPOSES ONLY AND MUST NOT BE USED FOR CONSTRUCTION UNDER ANY CIRCUMSTANCES

NOTES
1. For setting out refer to Architect's drawings.
2. This drawing to be read in conjunction with all other Architectural and Engineering drawings and all other relevant drawings and Specifications.
3. DO NOT SCALE THIS DRAWING. Use figured dimensions only.
4. No part of this document may be reproduced or transmitted in any form or stored in any retrieval system of any nature without the written permission as copyright holder except as agreed for use on the project for which the document was originally issued.
5. Ordnance Survey Ireland Licence Number EN 0074020

Rev. No.	Date	REVISION NOTE	Drn. By	Chkd. By

Architect	Coady Architects					
Project	Belgard Square North Tallaght					
Title	ATTENUATION TANK DETAILS					
Dwg. No.	TAL-CSC-ZZ-XX-DR-C-0009					
Date	Drn by	Chkd by	Aprvd by	Scale	Revision	
28.04.2020	AB	GS	NB	AS SHOWN @ A1		

CS Consulting Group
DUBLIN | LONDON | LIMERICK
Head Office
19-22 Dame Street, Dublin 2.
T: +353 (0)1 5480863 F: +353 (0)1 9011355
e: info@csconsulting.ie
w: www.csconsulting.ie

NSAI Certified
Quality I.S. EN ISO 9001:2008
Environment I.S. EN ISO 14001:2004
Energy I.S. EN ISO 50001:2011
Health & Safety OHSAS 18001:2007