

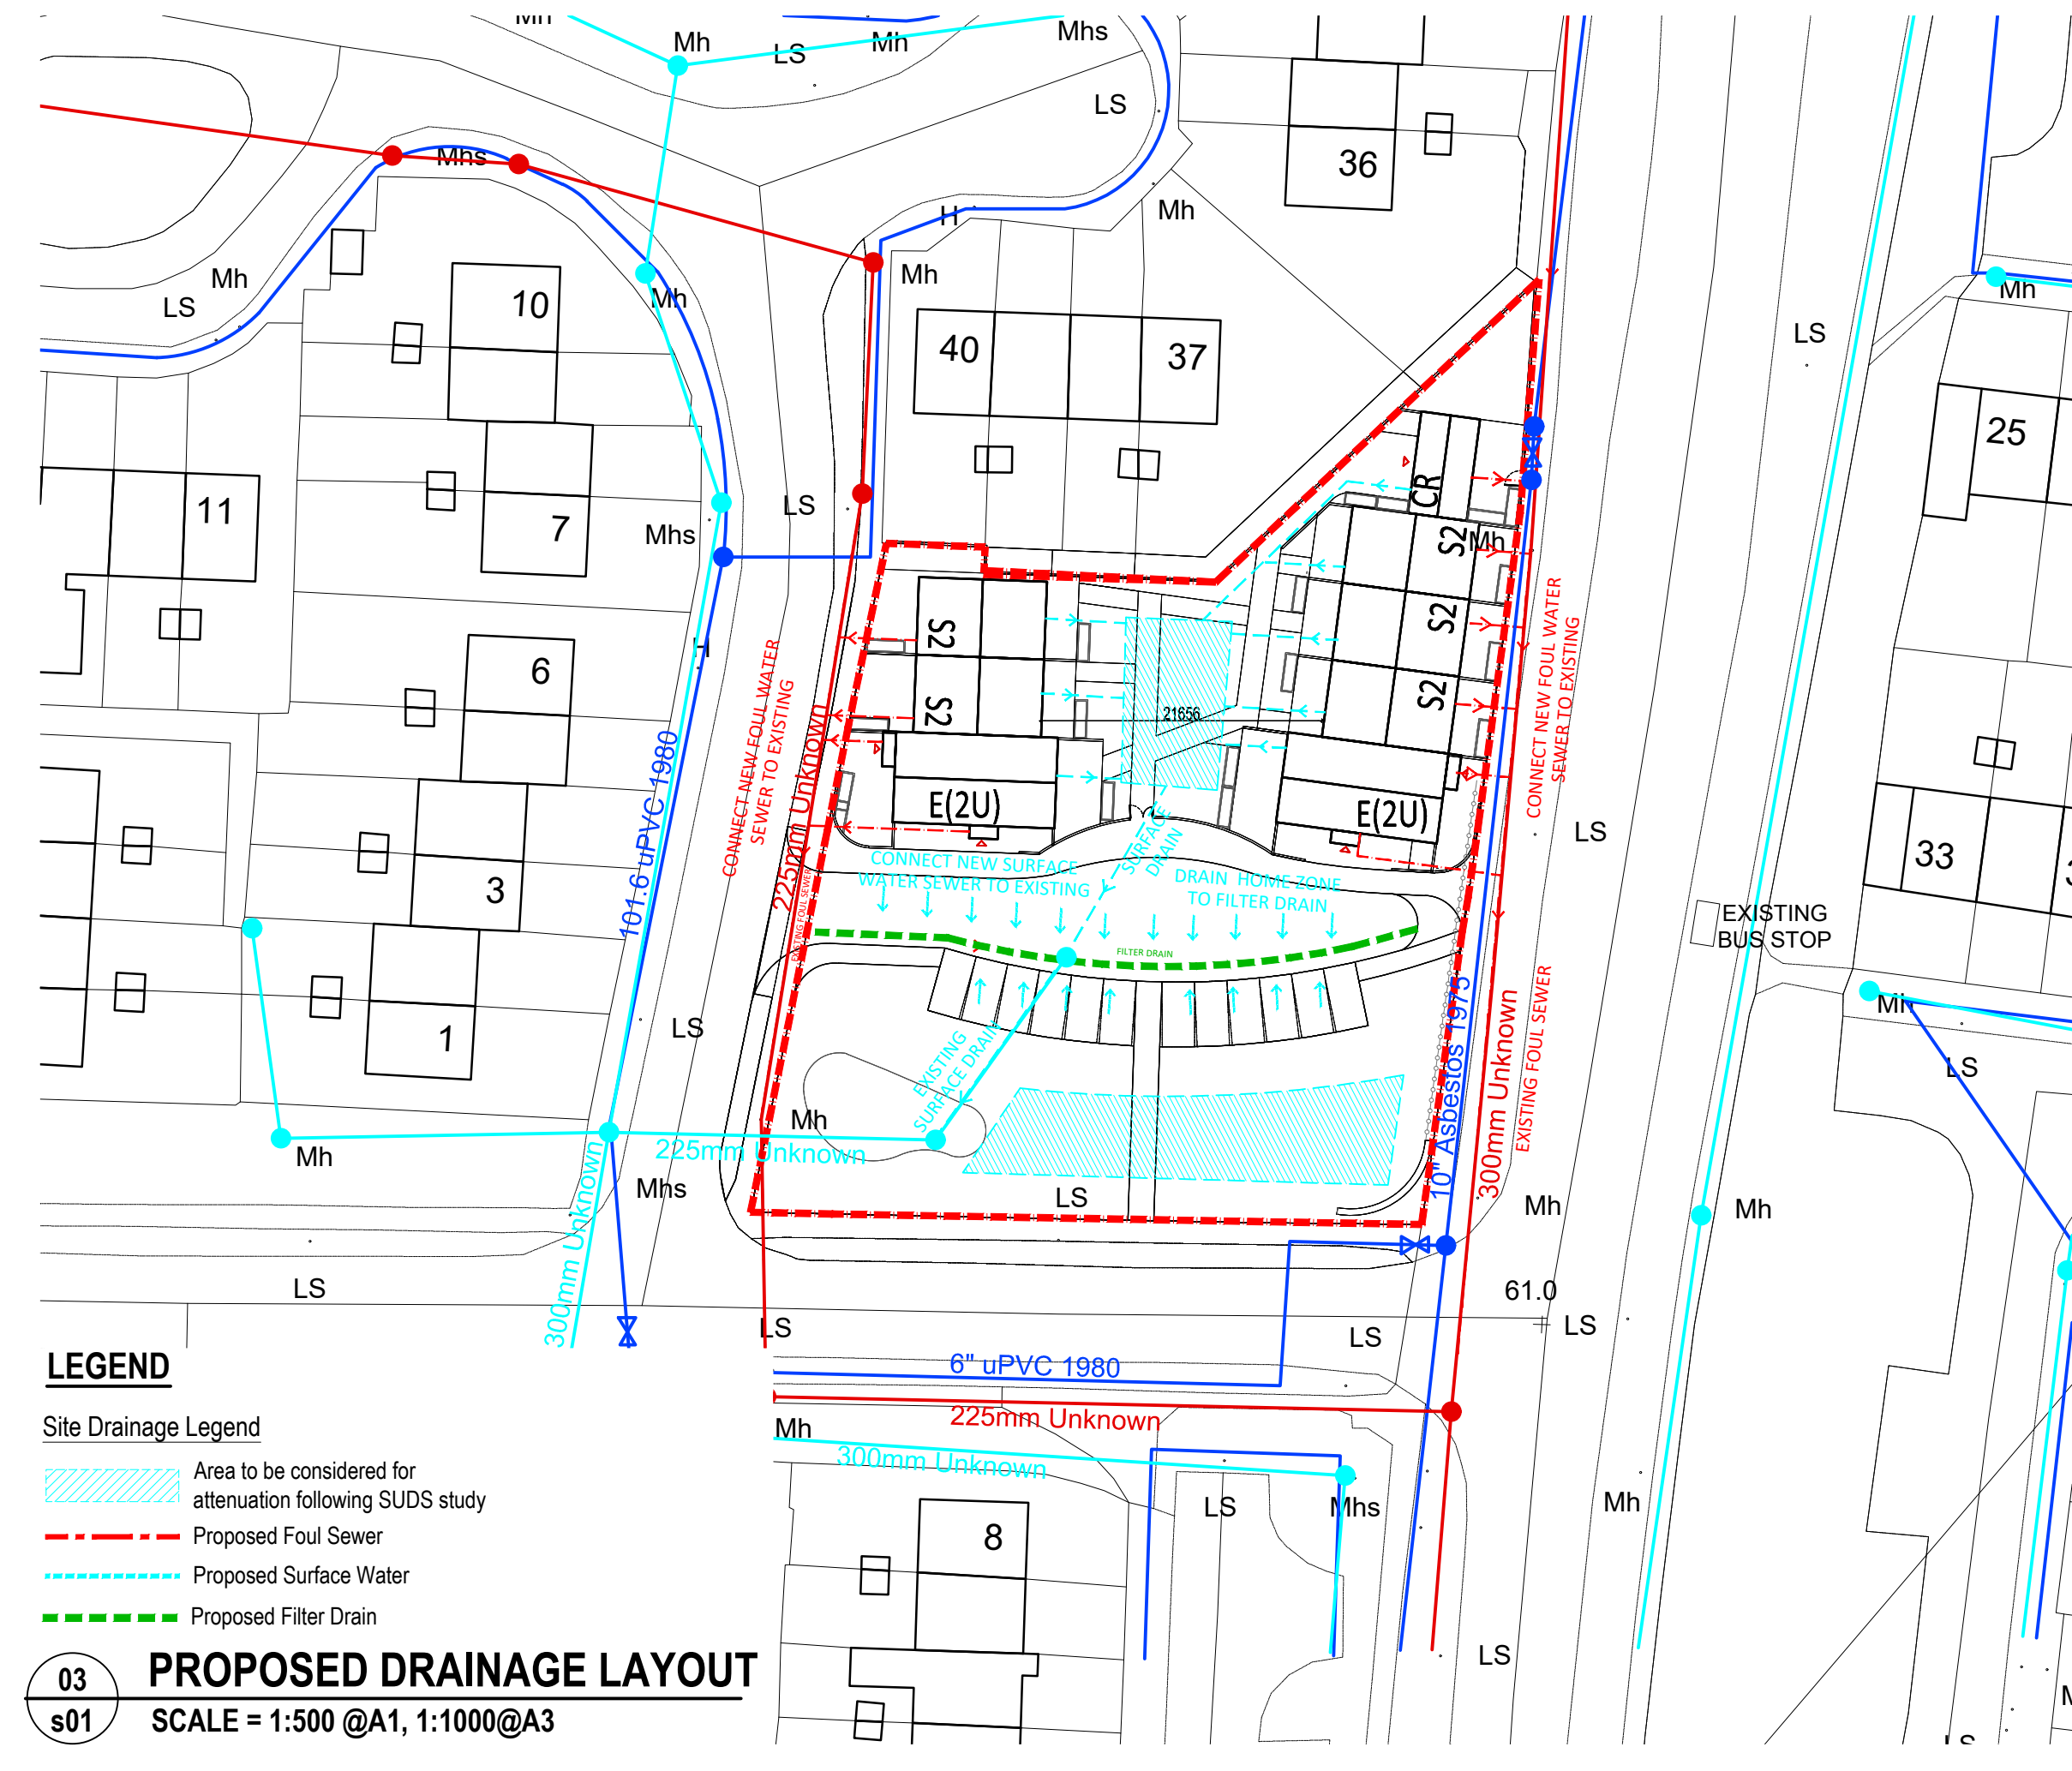


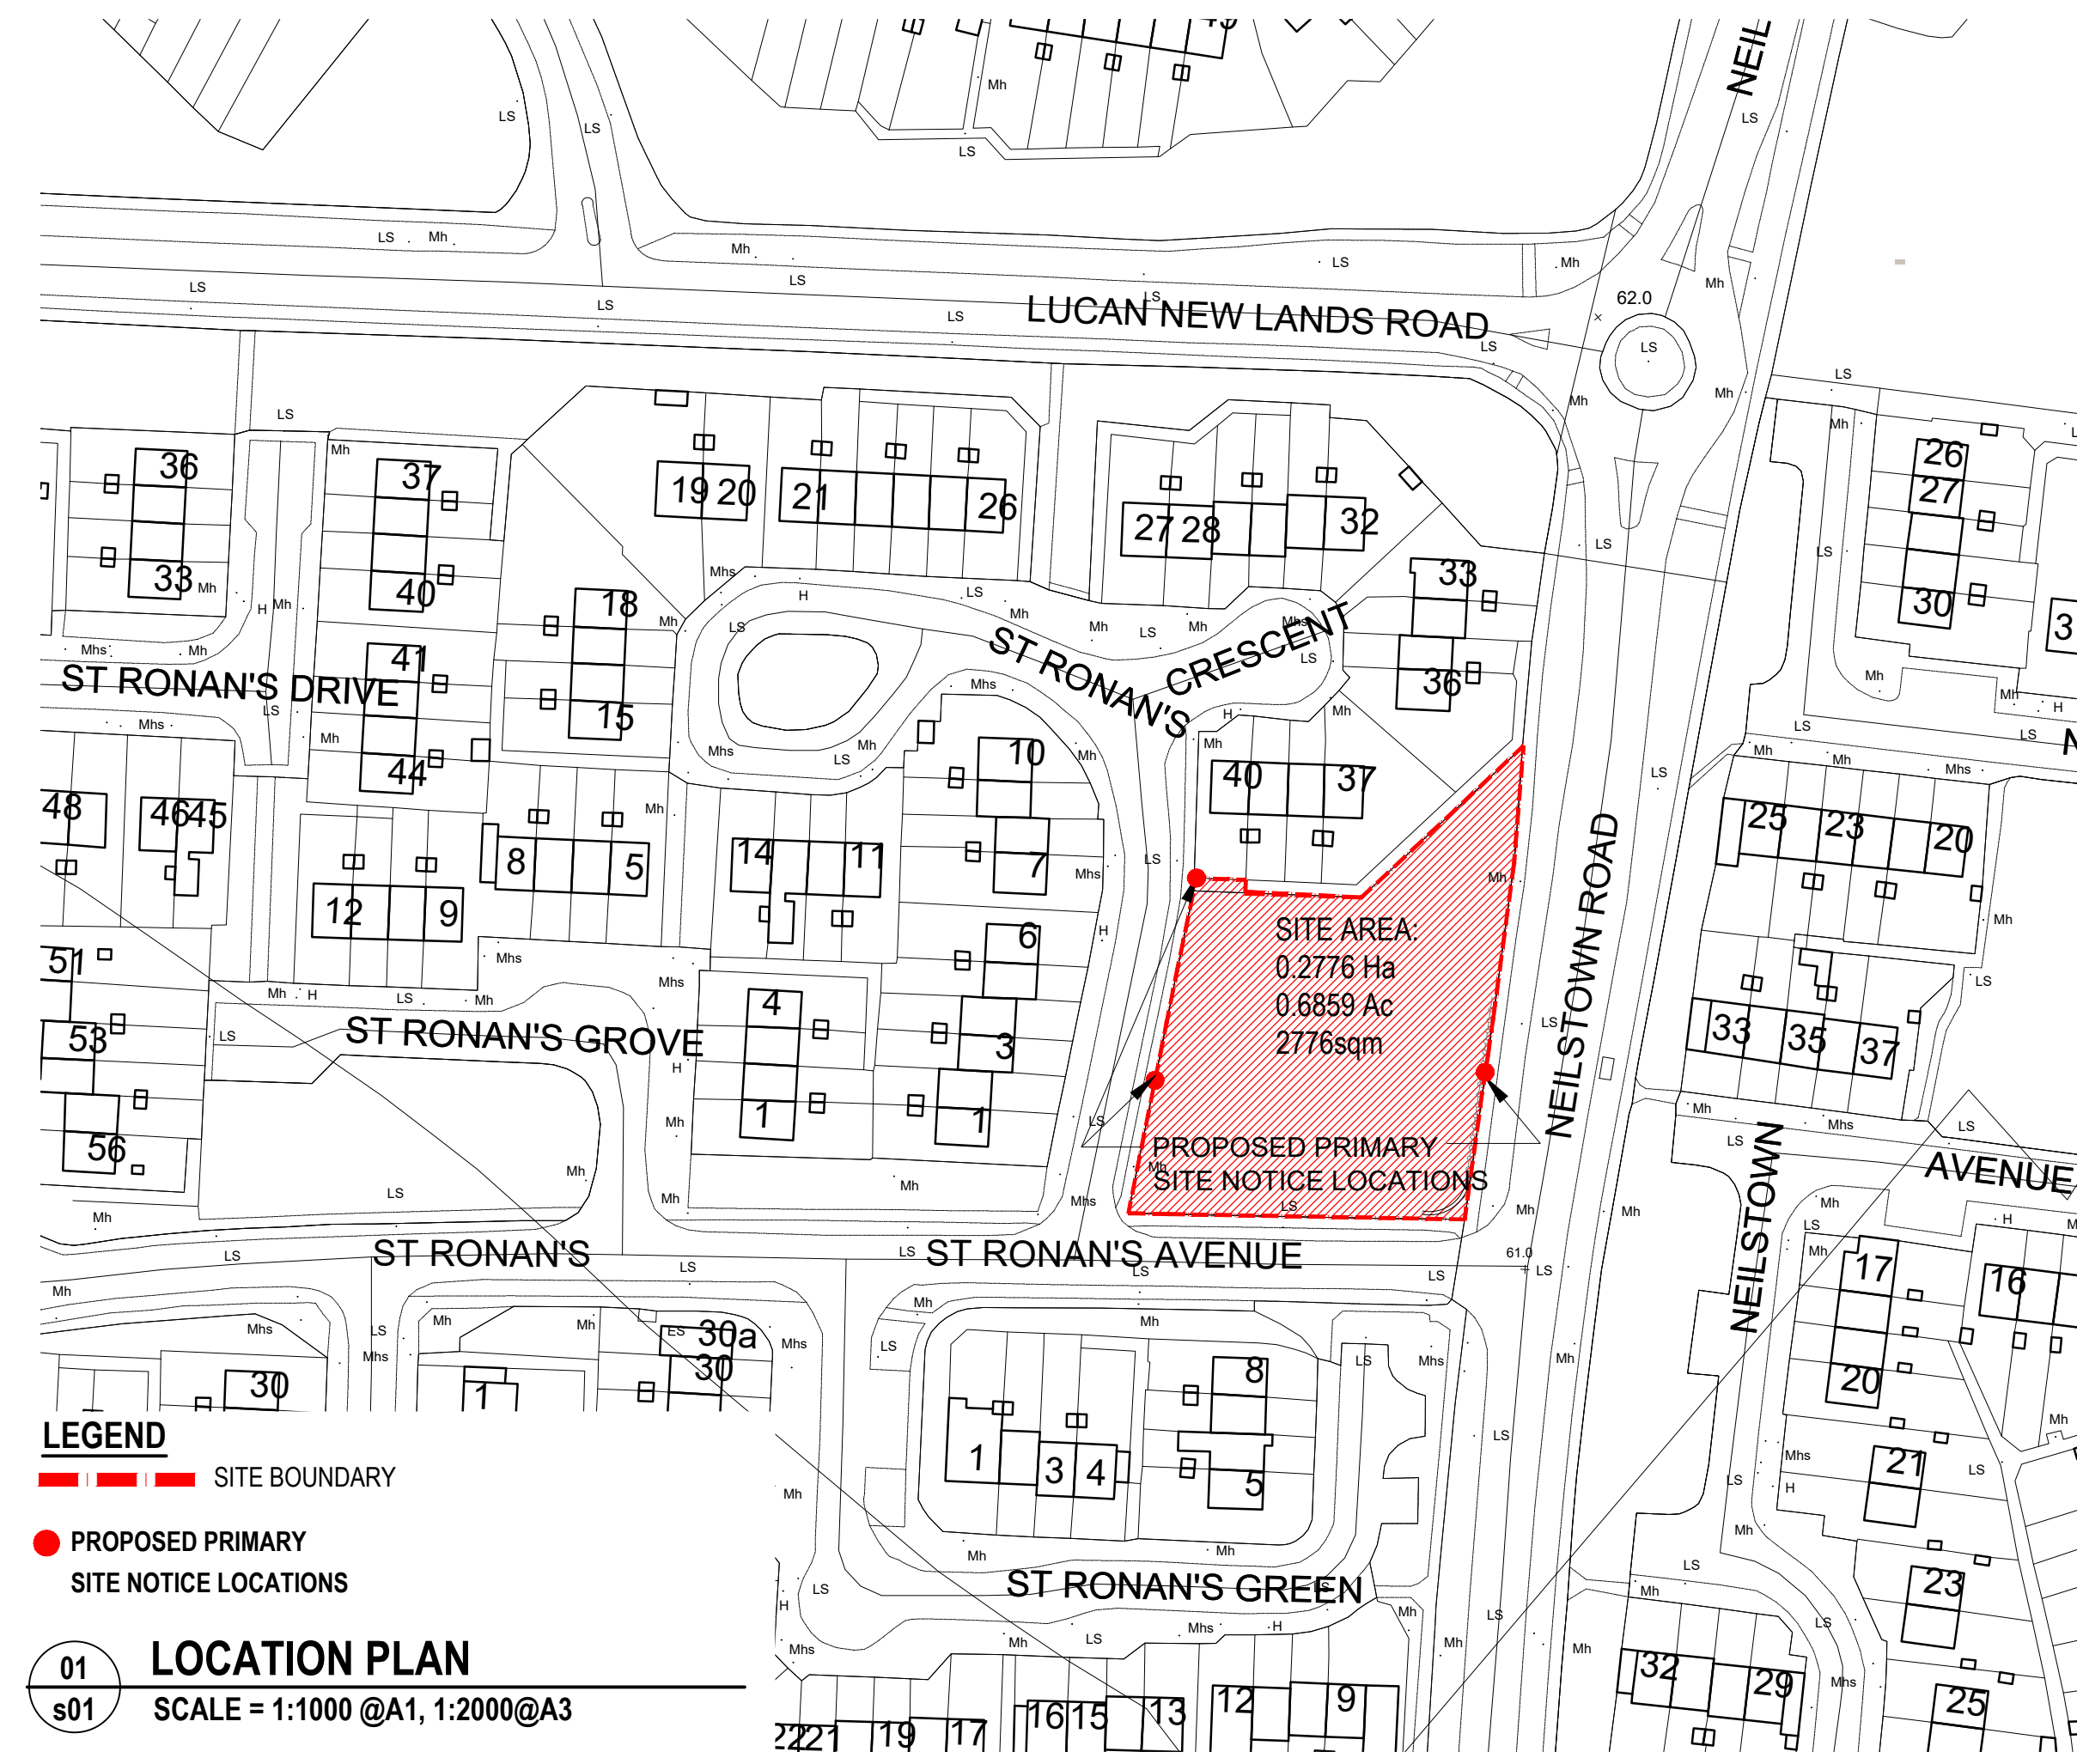

NORTH

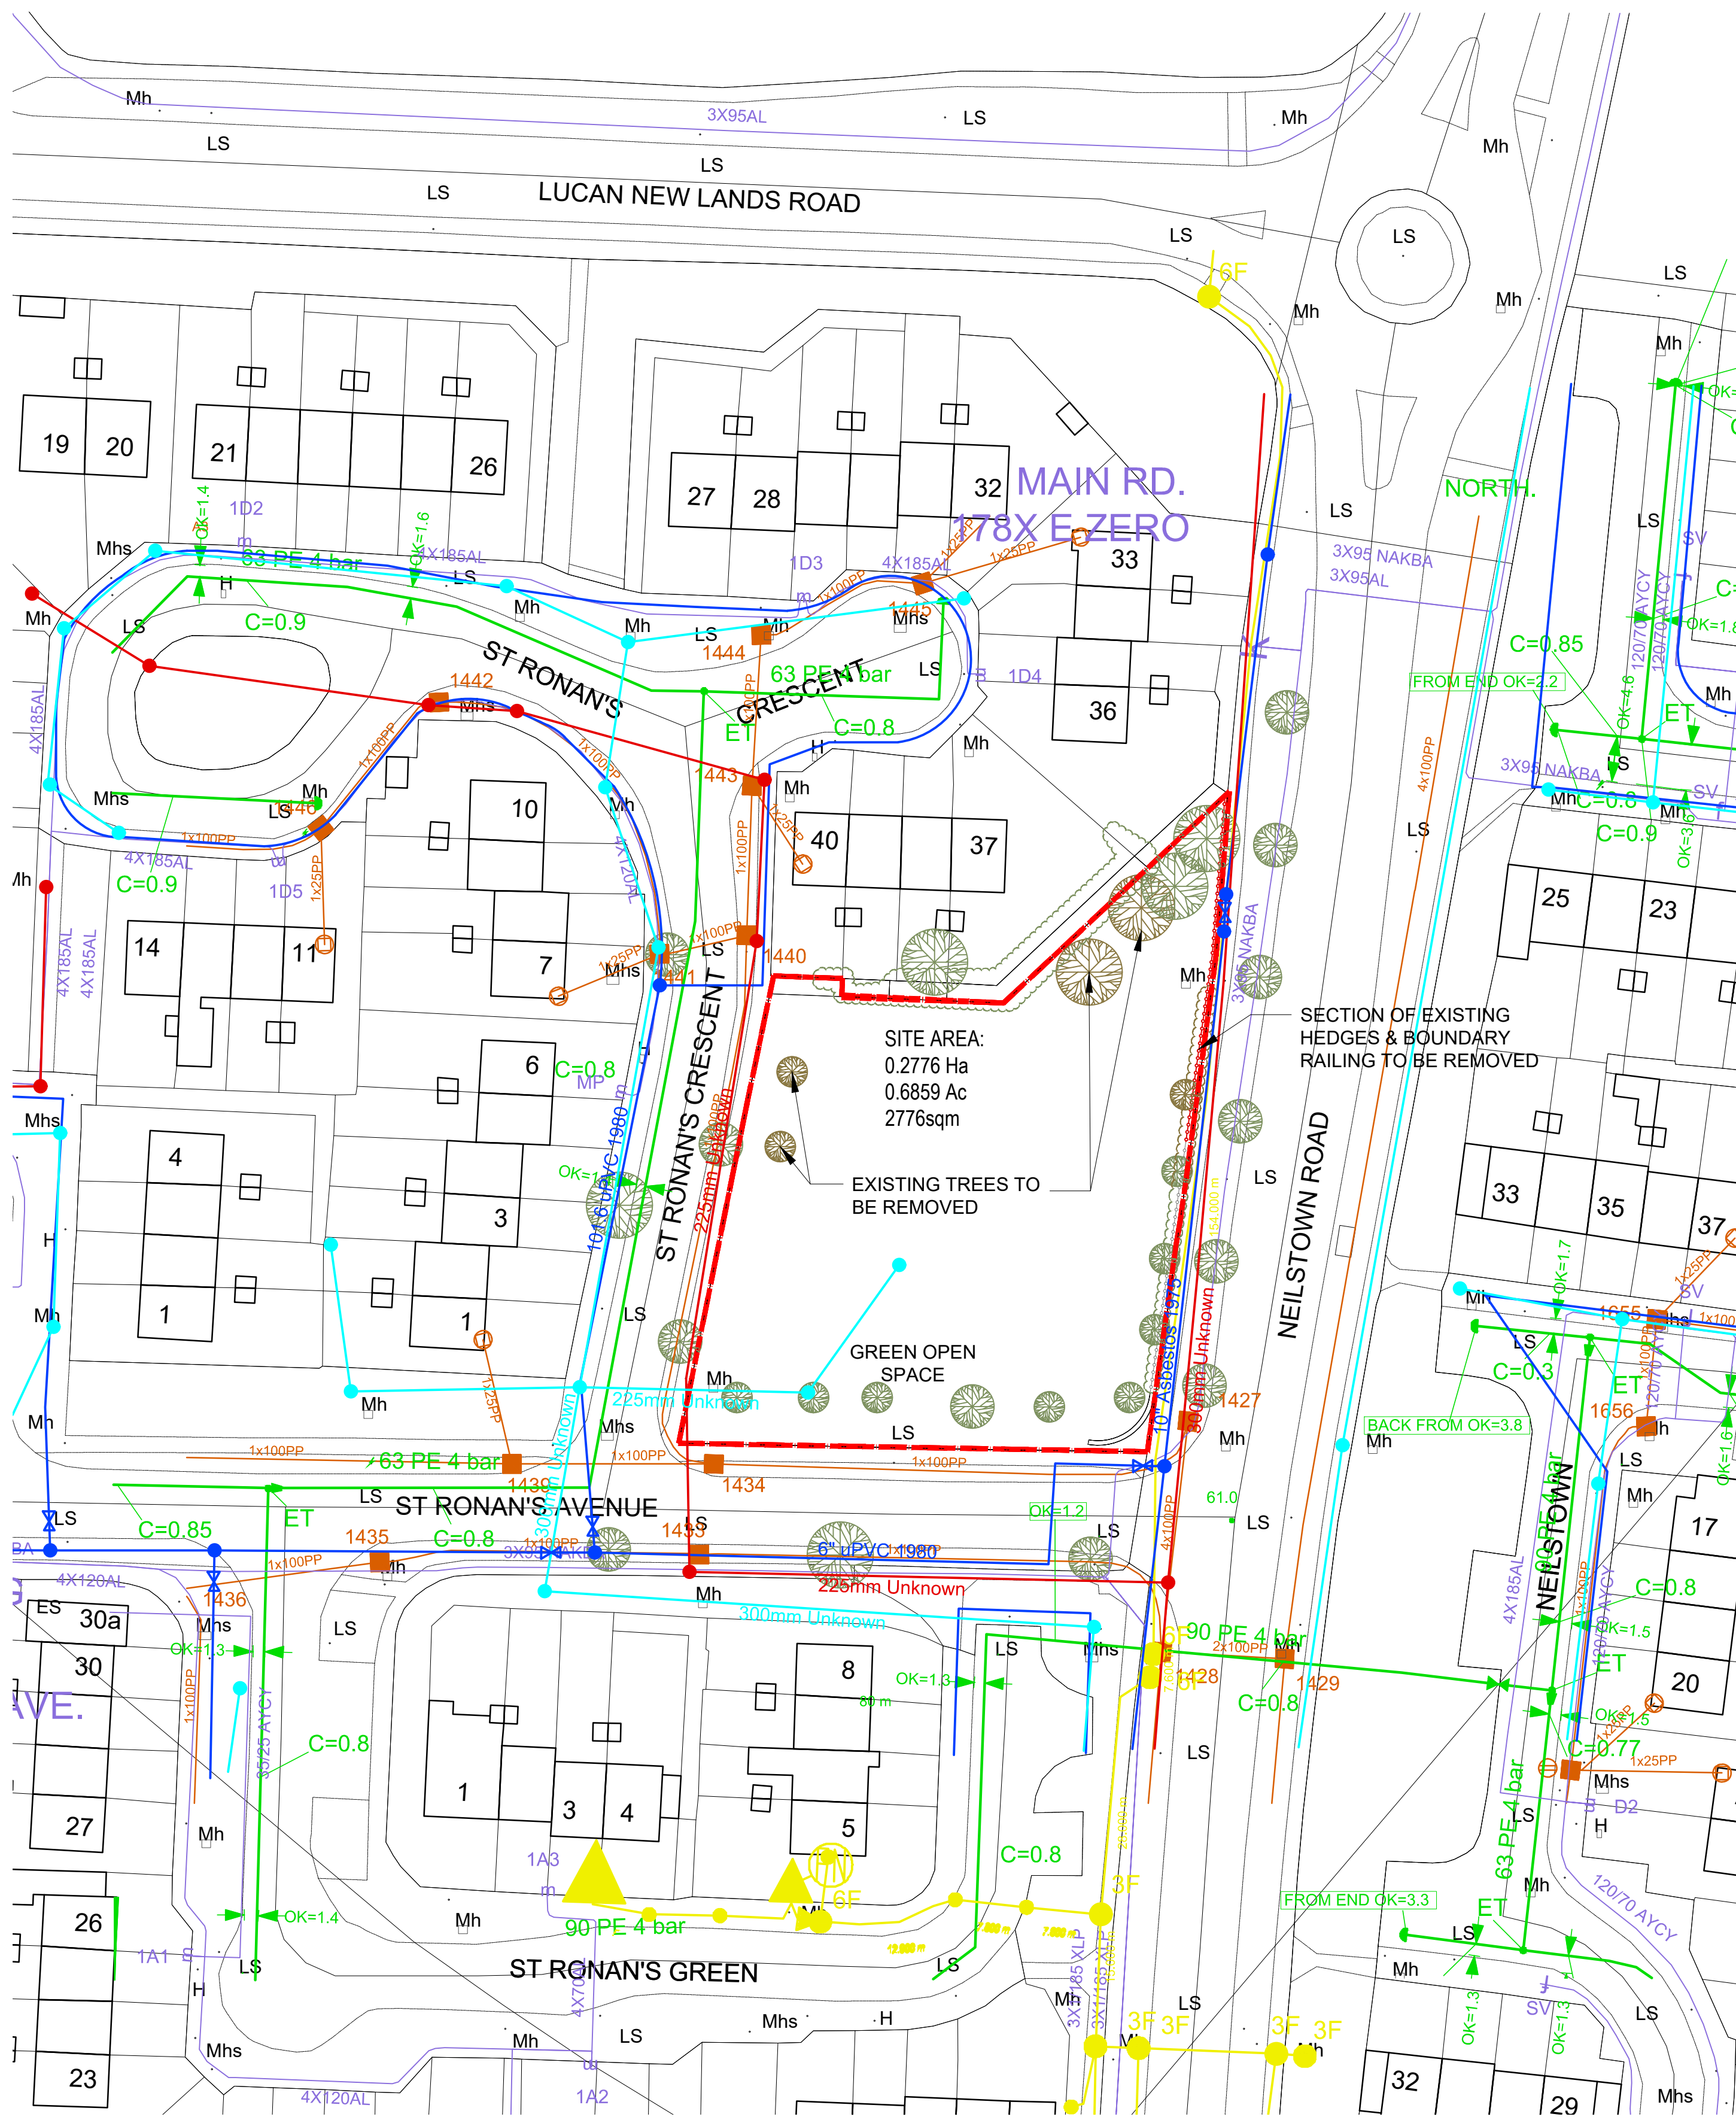

01
s02

PROPOSED SITE / ROOF PLAN

SCALE = 1:250 @A1, 1:500@A3

SITE BOUNDARY

EXISTING TREES TO BE RETAINED

NEW PROPOSED PLANTING


PROPOSED GRASS AREAS

PROPOSED ACCESS HOME ZONE

PROPOSED CONCRETE FOOTPATH

PROPOSED PERMEABLE PAVING

LEGEND		
REF	HOUSE / APT TYPE	QUANTITY
S2	2 PERSON 1 BED HOUSE	5
E(2U)-3P-GF	3 PERSON 2 BED GROUND FLOOR APARTMENT	2
E(2U)-3P-GF	3 PERSON 2 BED FIRST FLOOR APARTMENT	2
TOTAL NUMBER OF UNITS		9

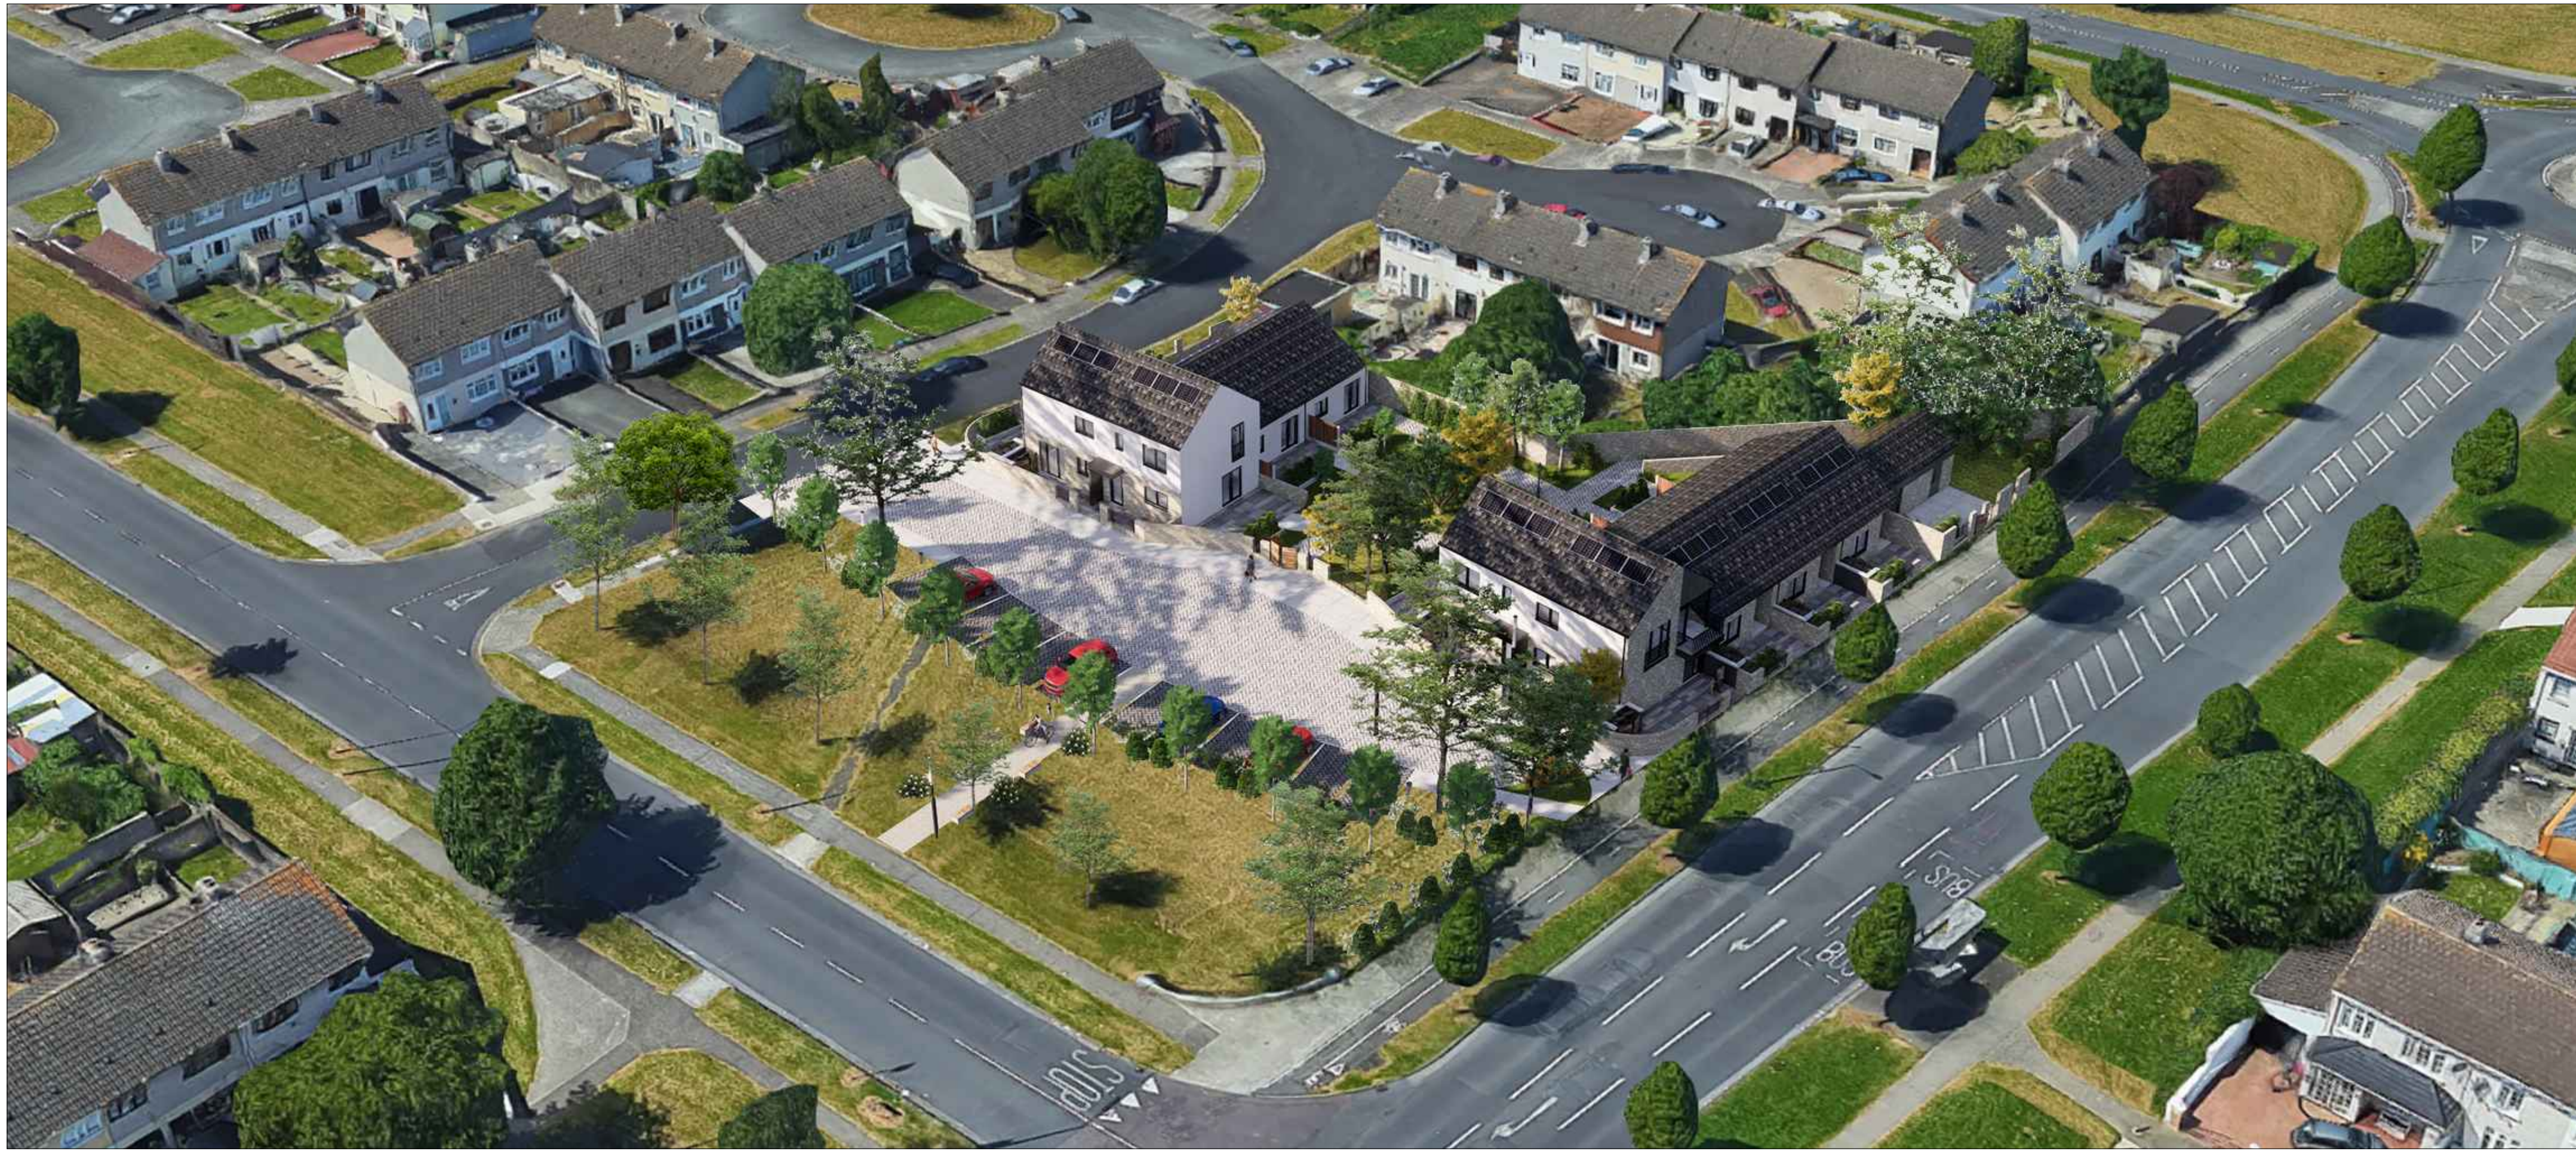

01
s03 PROPOSED 3D VIEWS
SCALE = NTS

SAINT RONAN'S CRESCENT

PART - 8

2021

SHEET 03
PART 8

Corinnia Contae
Alta Claithe
South Dublin County Council





SAINT RONAN'S CRESCENT
PART - 8
2021

SHEET 04
PART 8




01
s04 PROPOSED GROUND FLOOR PLAN
SCALE = 1:200 @A1, 1:400@A3



LEGEND		
REF	HOUSE / APT TYPE	QUANTITY
S2	2 PERSON 1 BED HOUSE	5
E(2U)-3P-GF	3 PERSON 2 BED GROUND FLOOR APARTMENT	2
TOTAL NUMBER OF UNITS		7

- NOTES / LEGENDS:
- LIVING / KITCHEN / DINING AREAS
 - BEDROOMS
 - SANITARY FACILITIES
 - STORAGE SPACE
 - COMMUNICATION

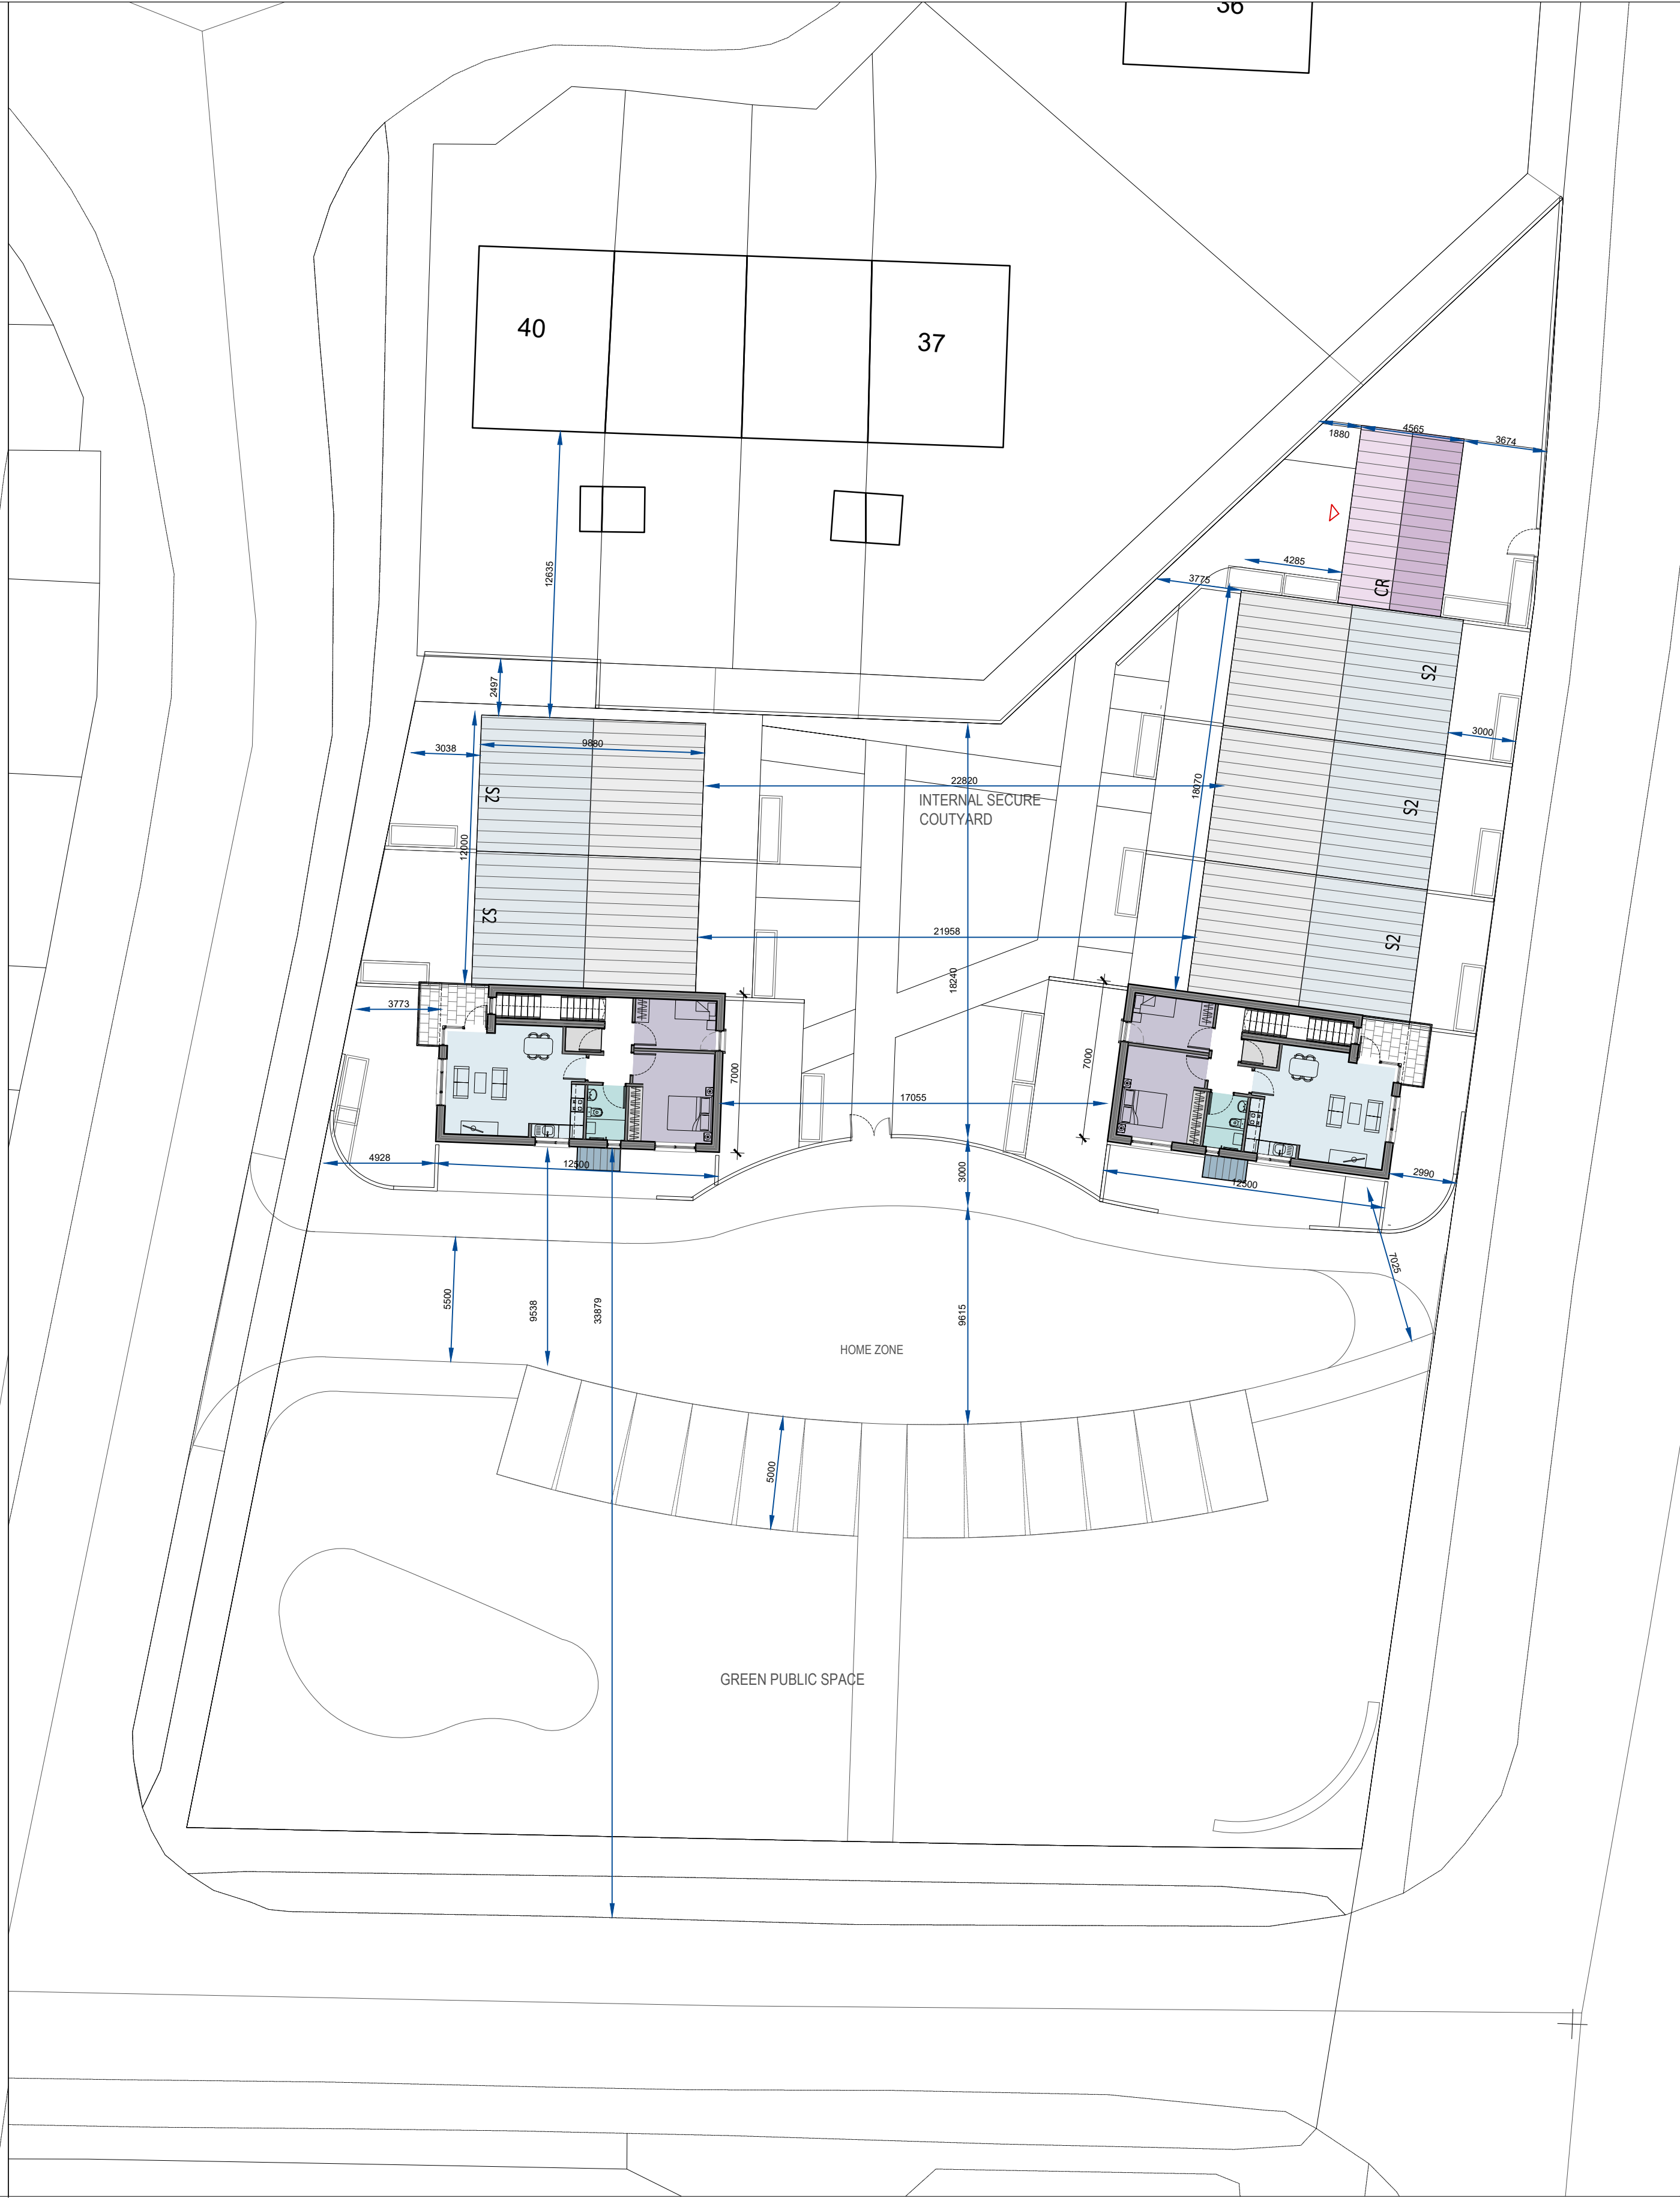


02
s04 PROPOSED FIRST FLOOR PLAN
SCALE = 1:200 @A1, 1:400@A3




LEGEND		
REF	HOUSE / APT TYPE	QUANTITY
E(2U)-3P-FF	3 PERSON 2 BED FIRST FLOOR APARTMENT	2
TOTAL NUMBER OF UNITS		2


- NOTES / LEGENDS:
- LIVING / KITCHEN / DINING AREAS
 - BEDROOMS
 - SANITARY FACILITIES
 - STORAGE SPACE
 - COMMUNICATION

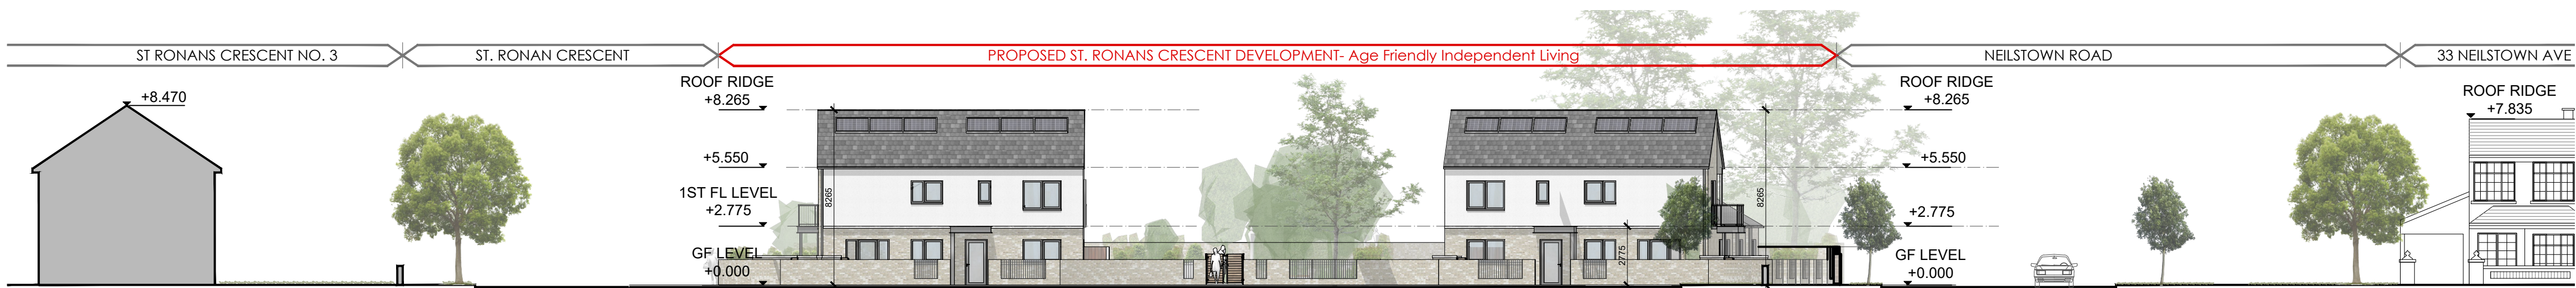



01 **ELEVATION 1 - PROPOSED CONTEXT ELEVATION (SOUTH)**
SCALE = 1:200 @A1, 1:400@A3

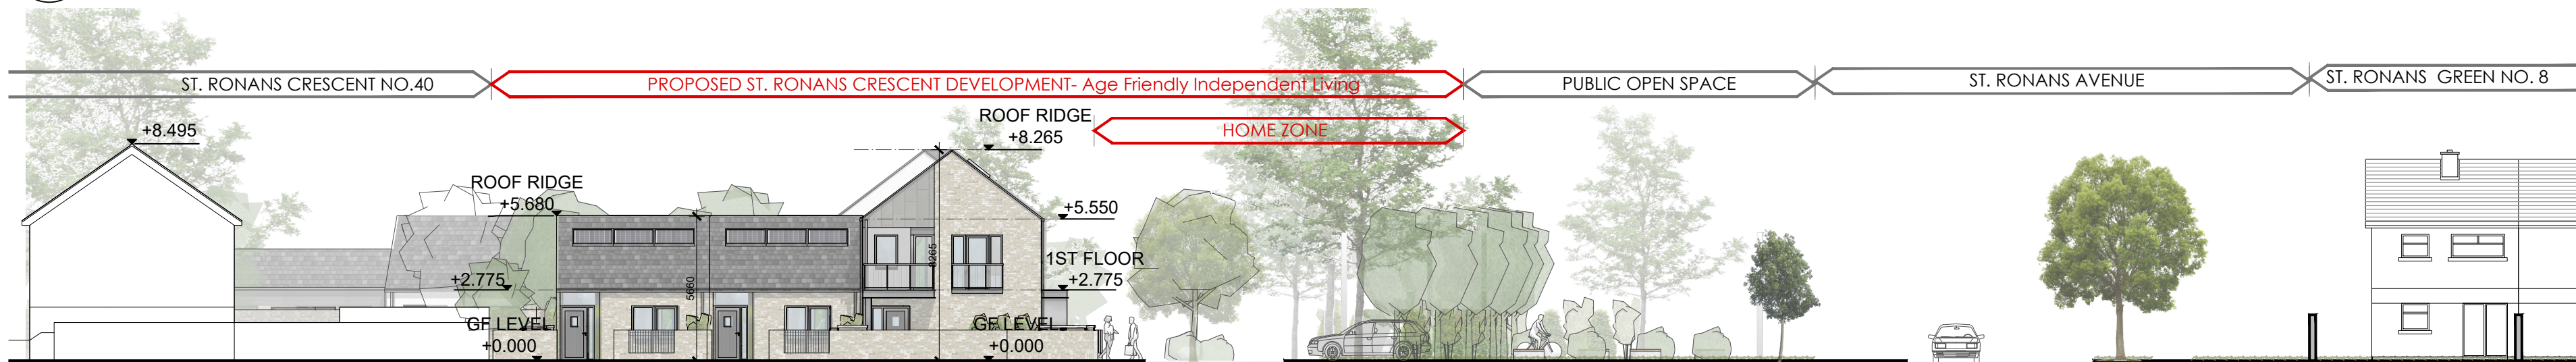


02 **ELEVATION 2 - PROPOSED CONTEXT ELEVATION (WEST)**
SCALE = 1:200 @A1, 1:400@A3

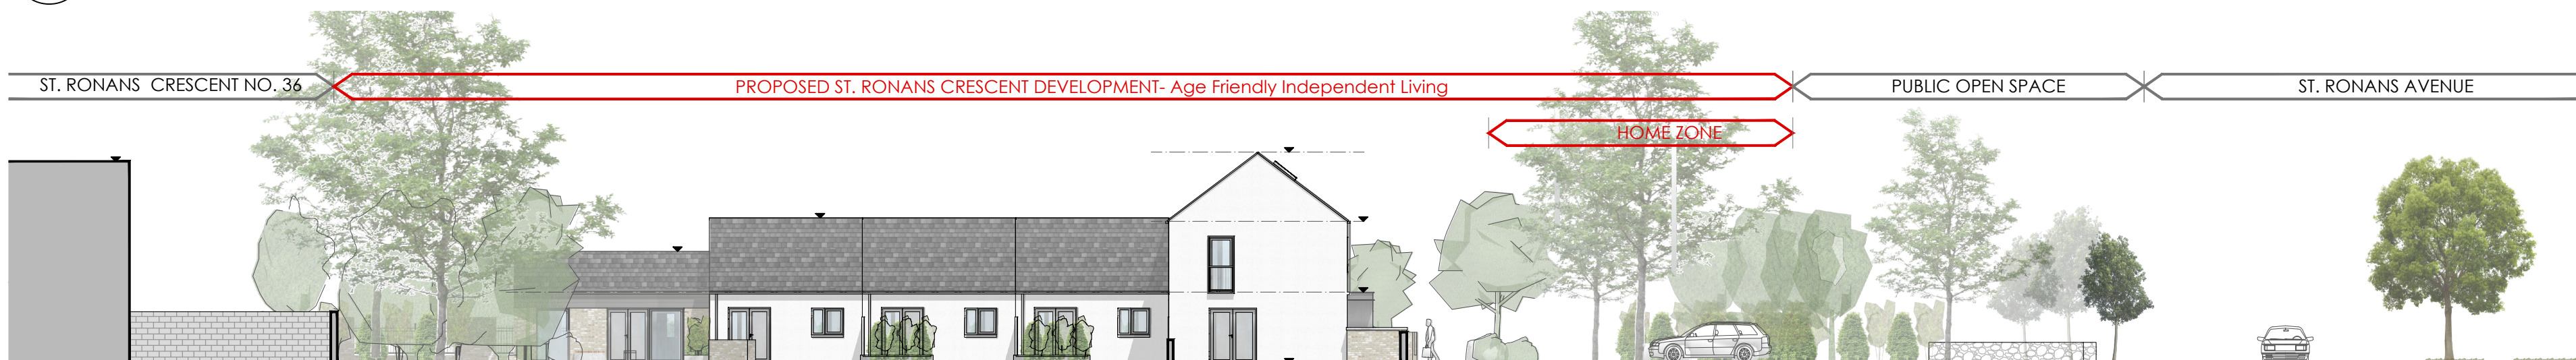


03 **SECTION C- PROPOSED CONTEXT SECTION C-C**
SCALE = 1:200 @A1, 1:400@A3

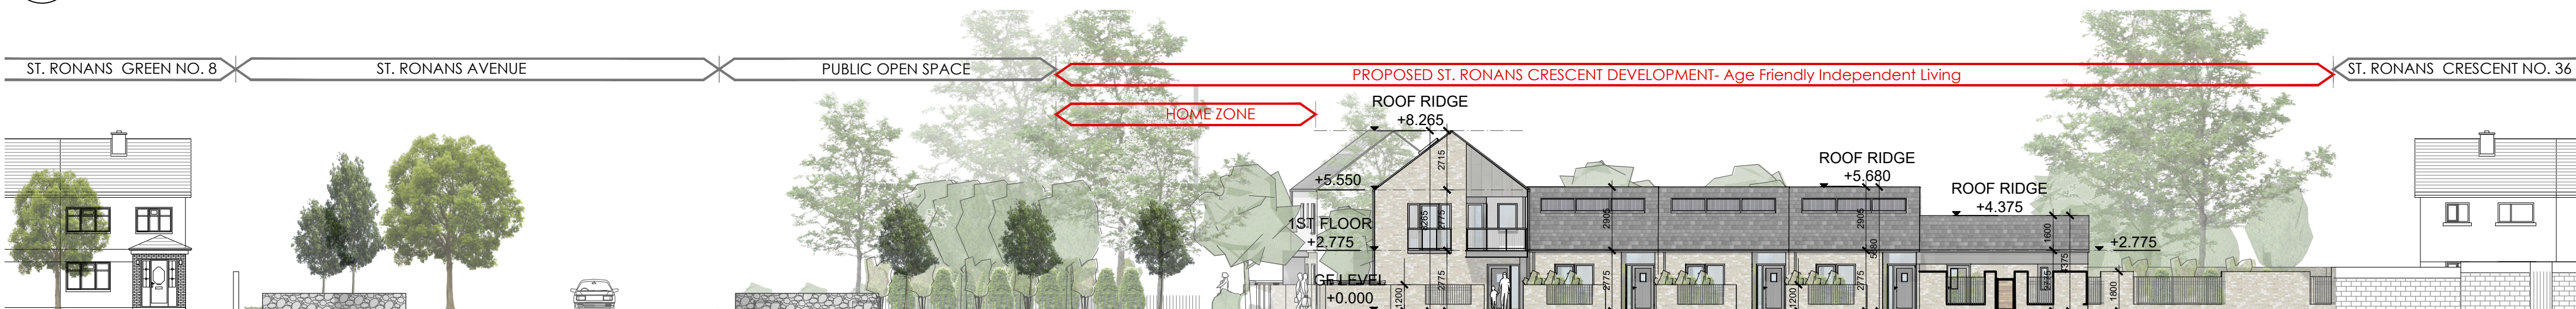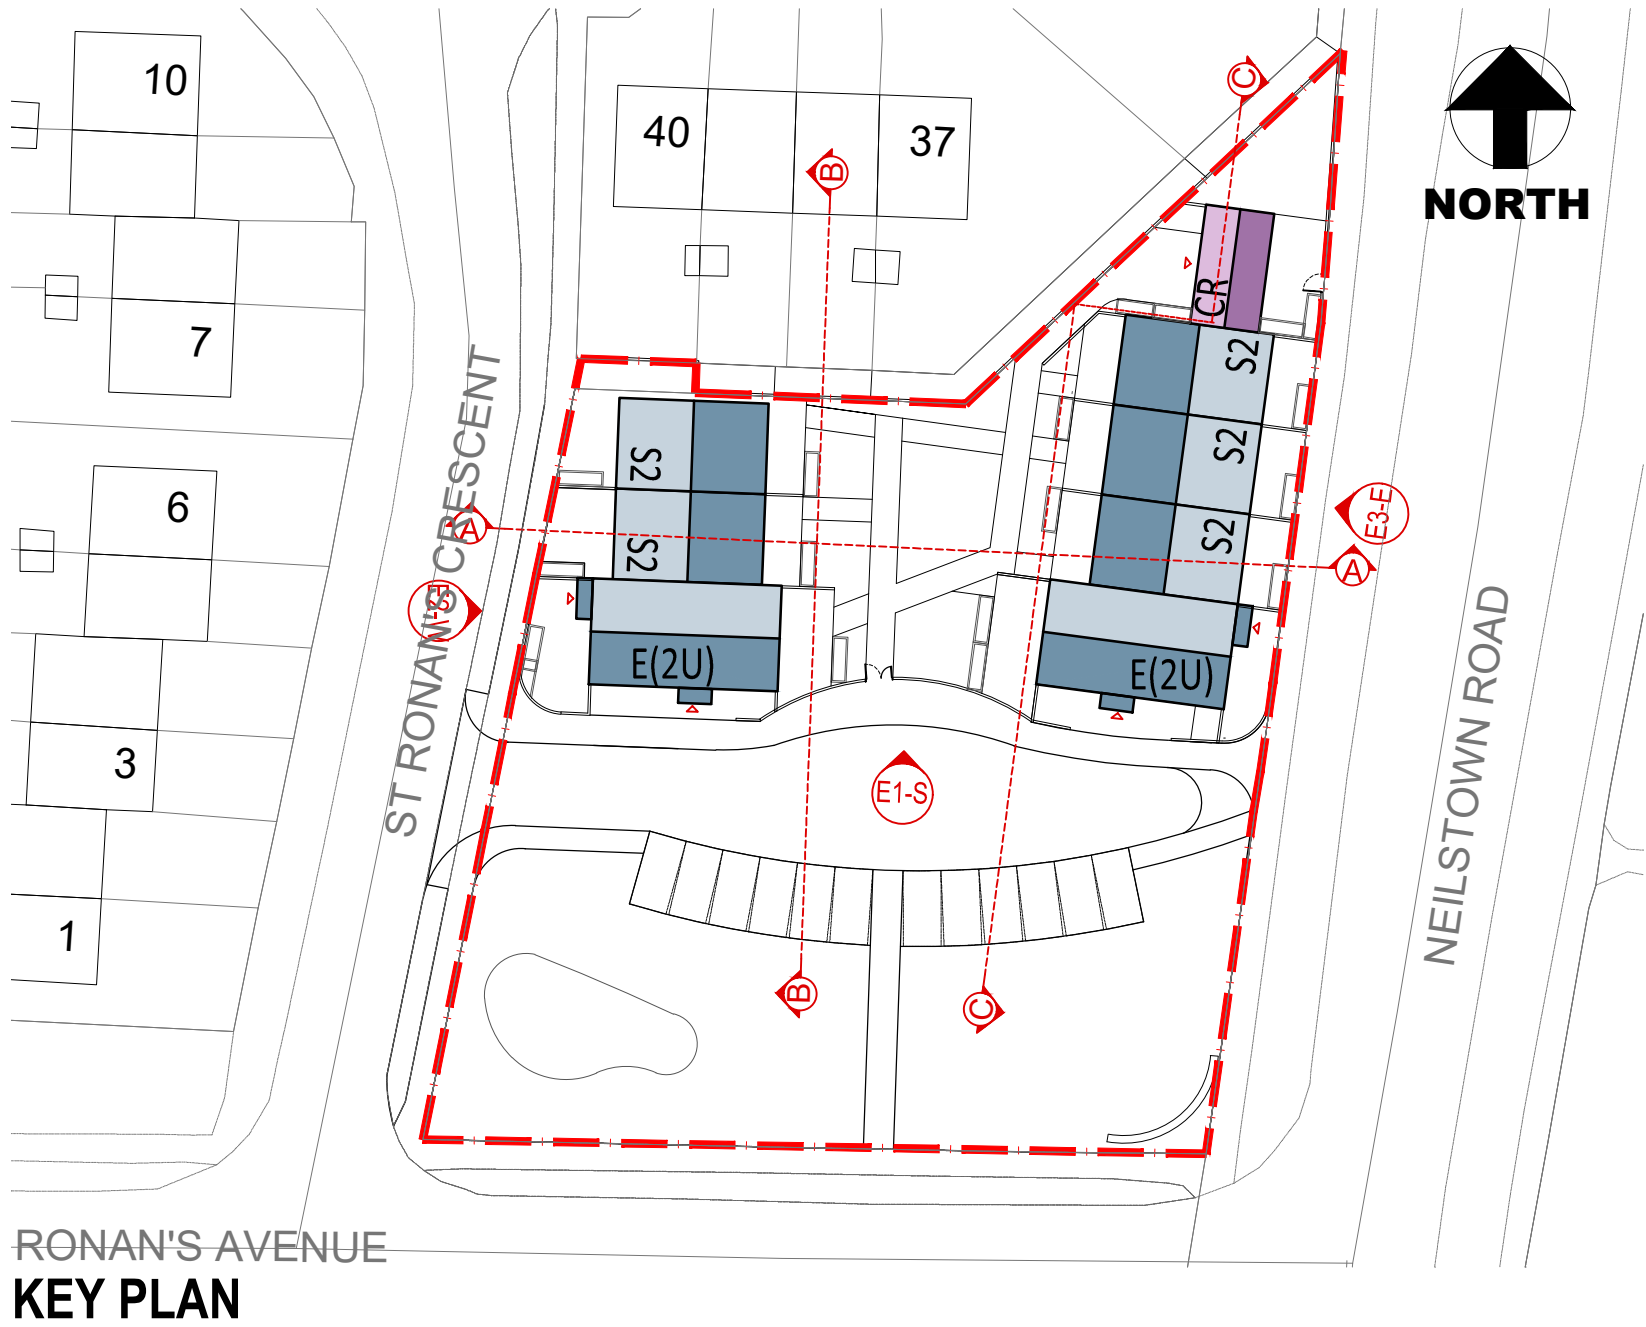

04 **ELEVATION 3 - PROPOSED CONTEXT ELEVATION (EAST)**
SCALE = 1:200 @A1, 1:400@A3

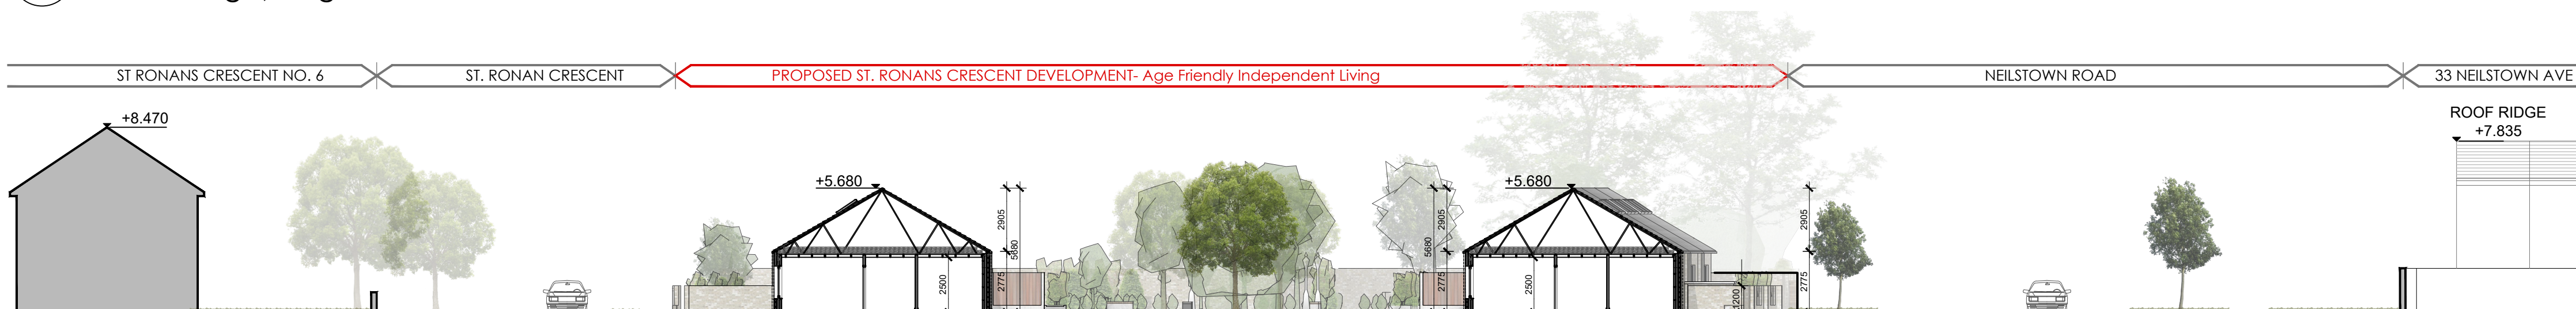

05 **SECTION A- PROPOSED CONTEXT COURTYARD SECTION**
SCALE = 1:200 @A1, 1:400@A3

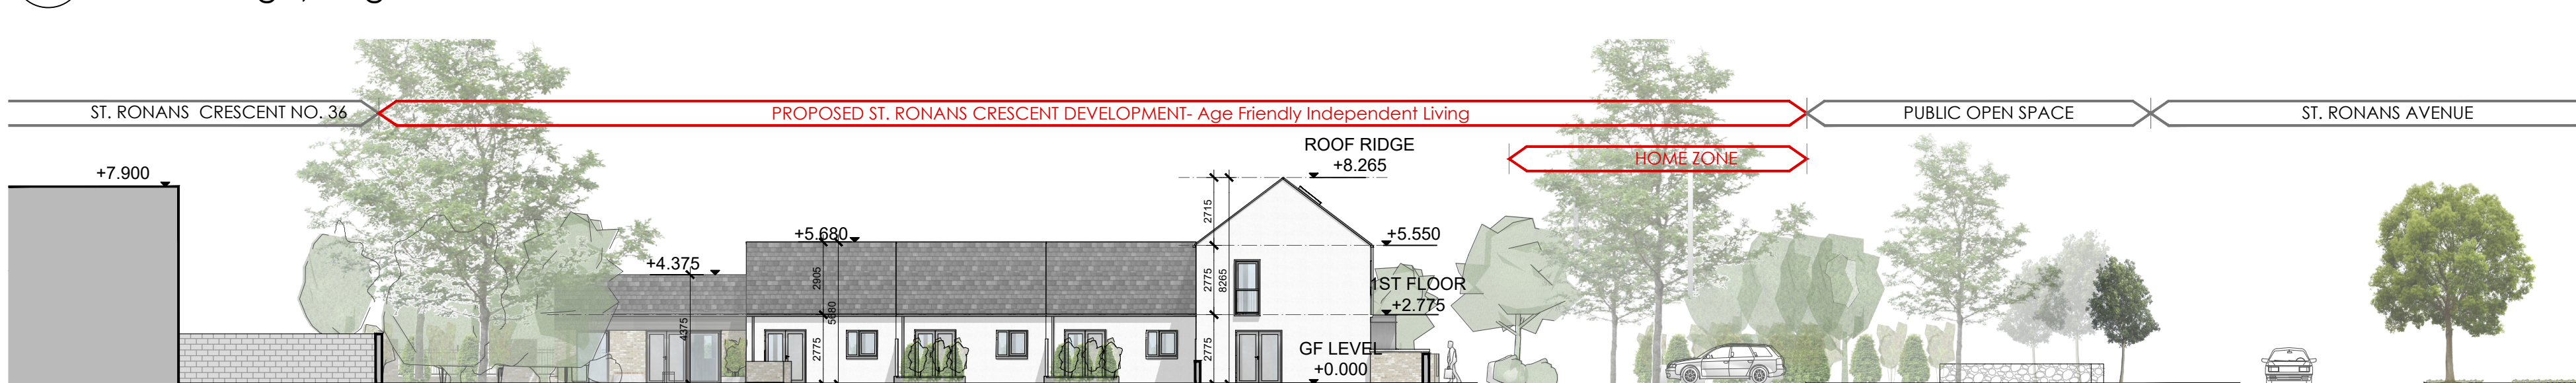

06 **SECTION B- PROPOSED CONTEXT COURTYARD ELEVATION**
SCALE = 1:200 @A1, 1:400@A3



SAINT RONANS CRESCENT

PART - 8

2021

SHEET 05
PART 8





View1



View3

3D VIEW FROM ST RONANS AVENUE TOWARDS OPENSACE




View2

3D VIEWS FROM NEILSTOWN ROAD



View4

3D VIEW OF INTERNAL COURTYARD

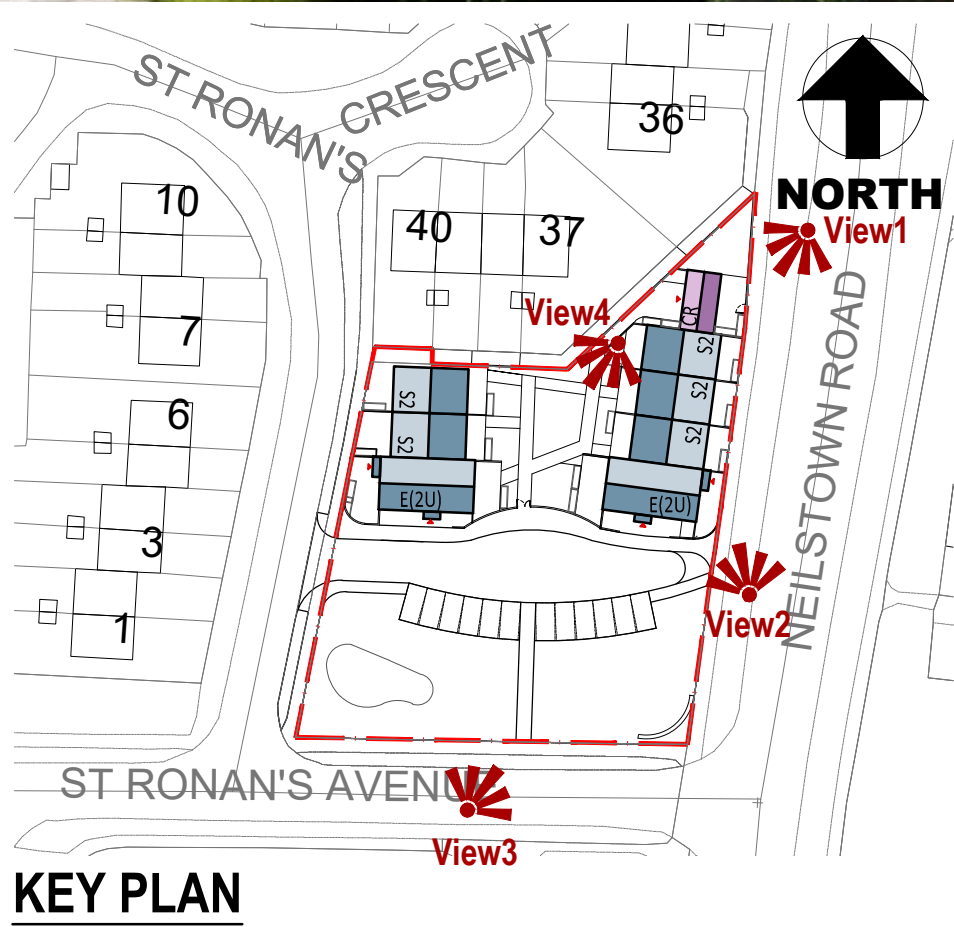

KEY PLAN



NORTH





SAINT RONAN'S CRESCENT


PART - 8

2021


SHEET 07
PART 8

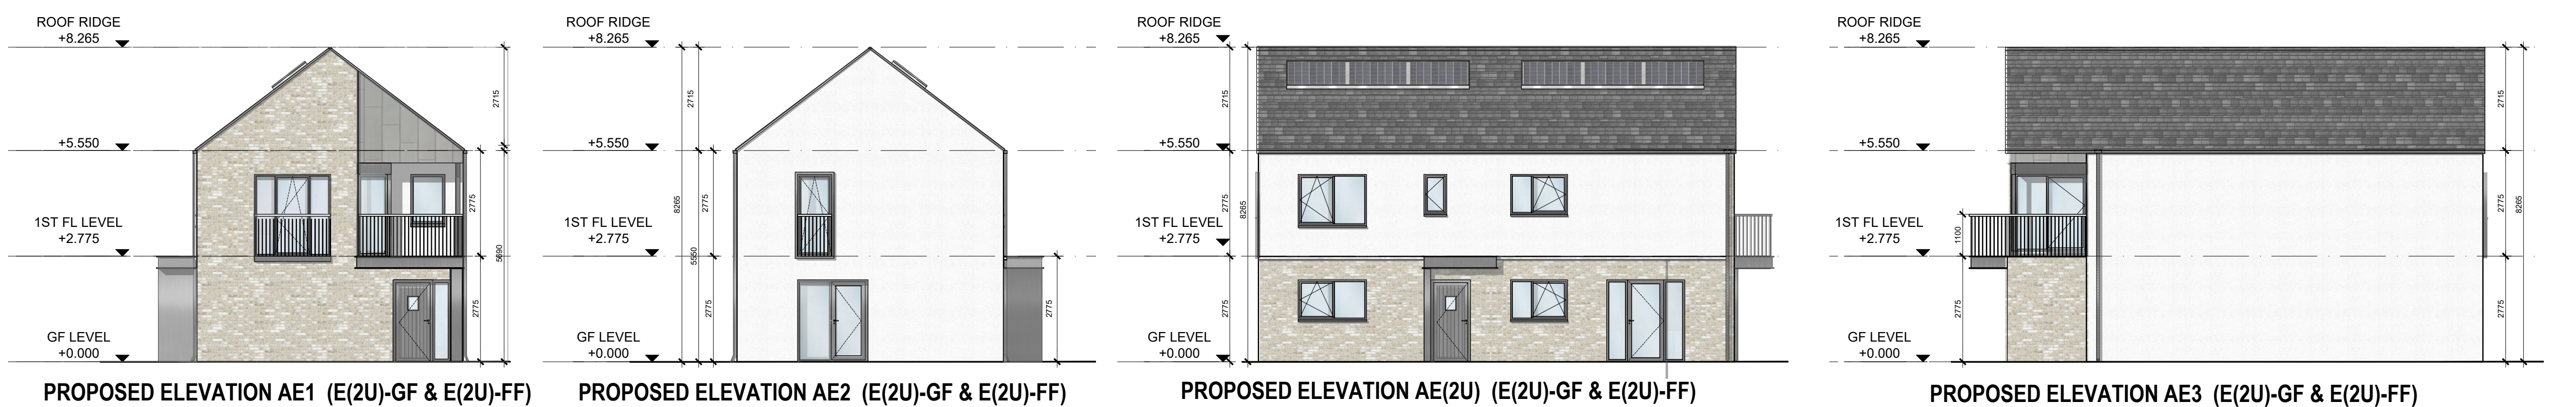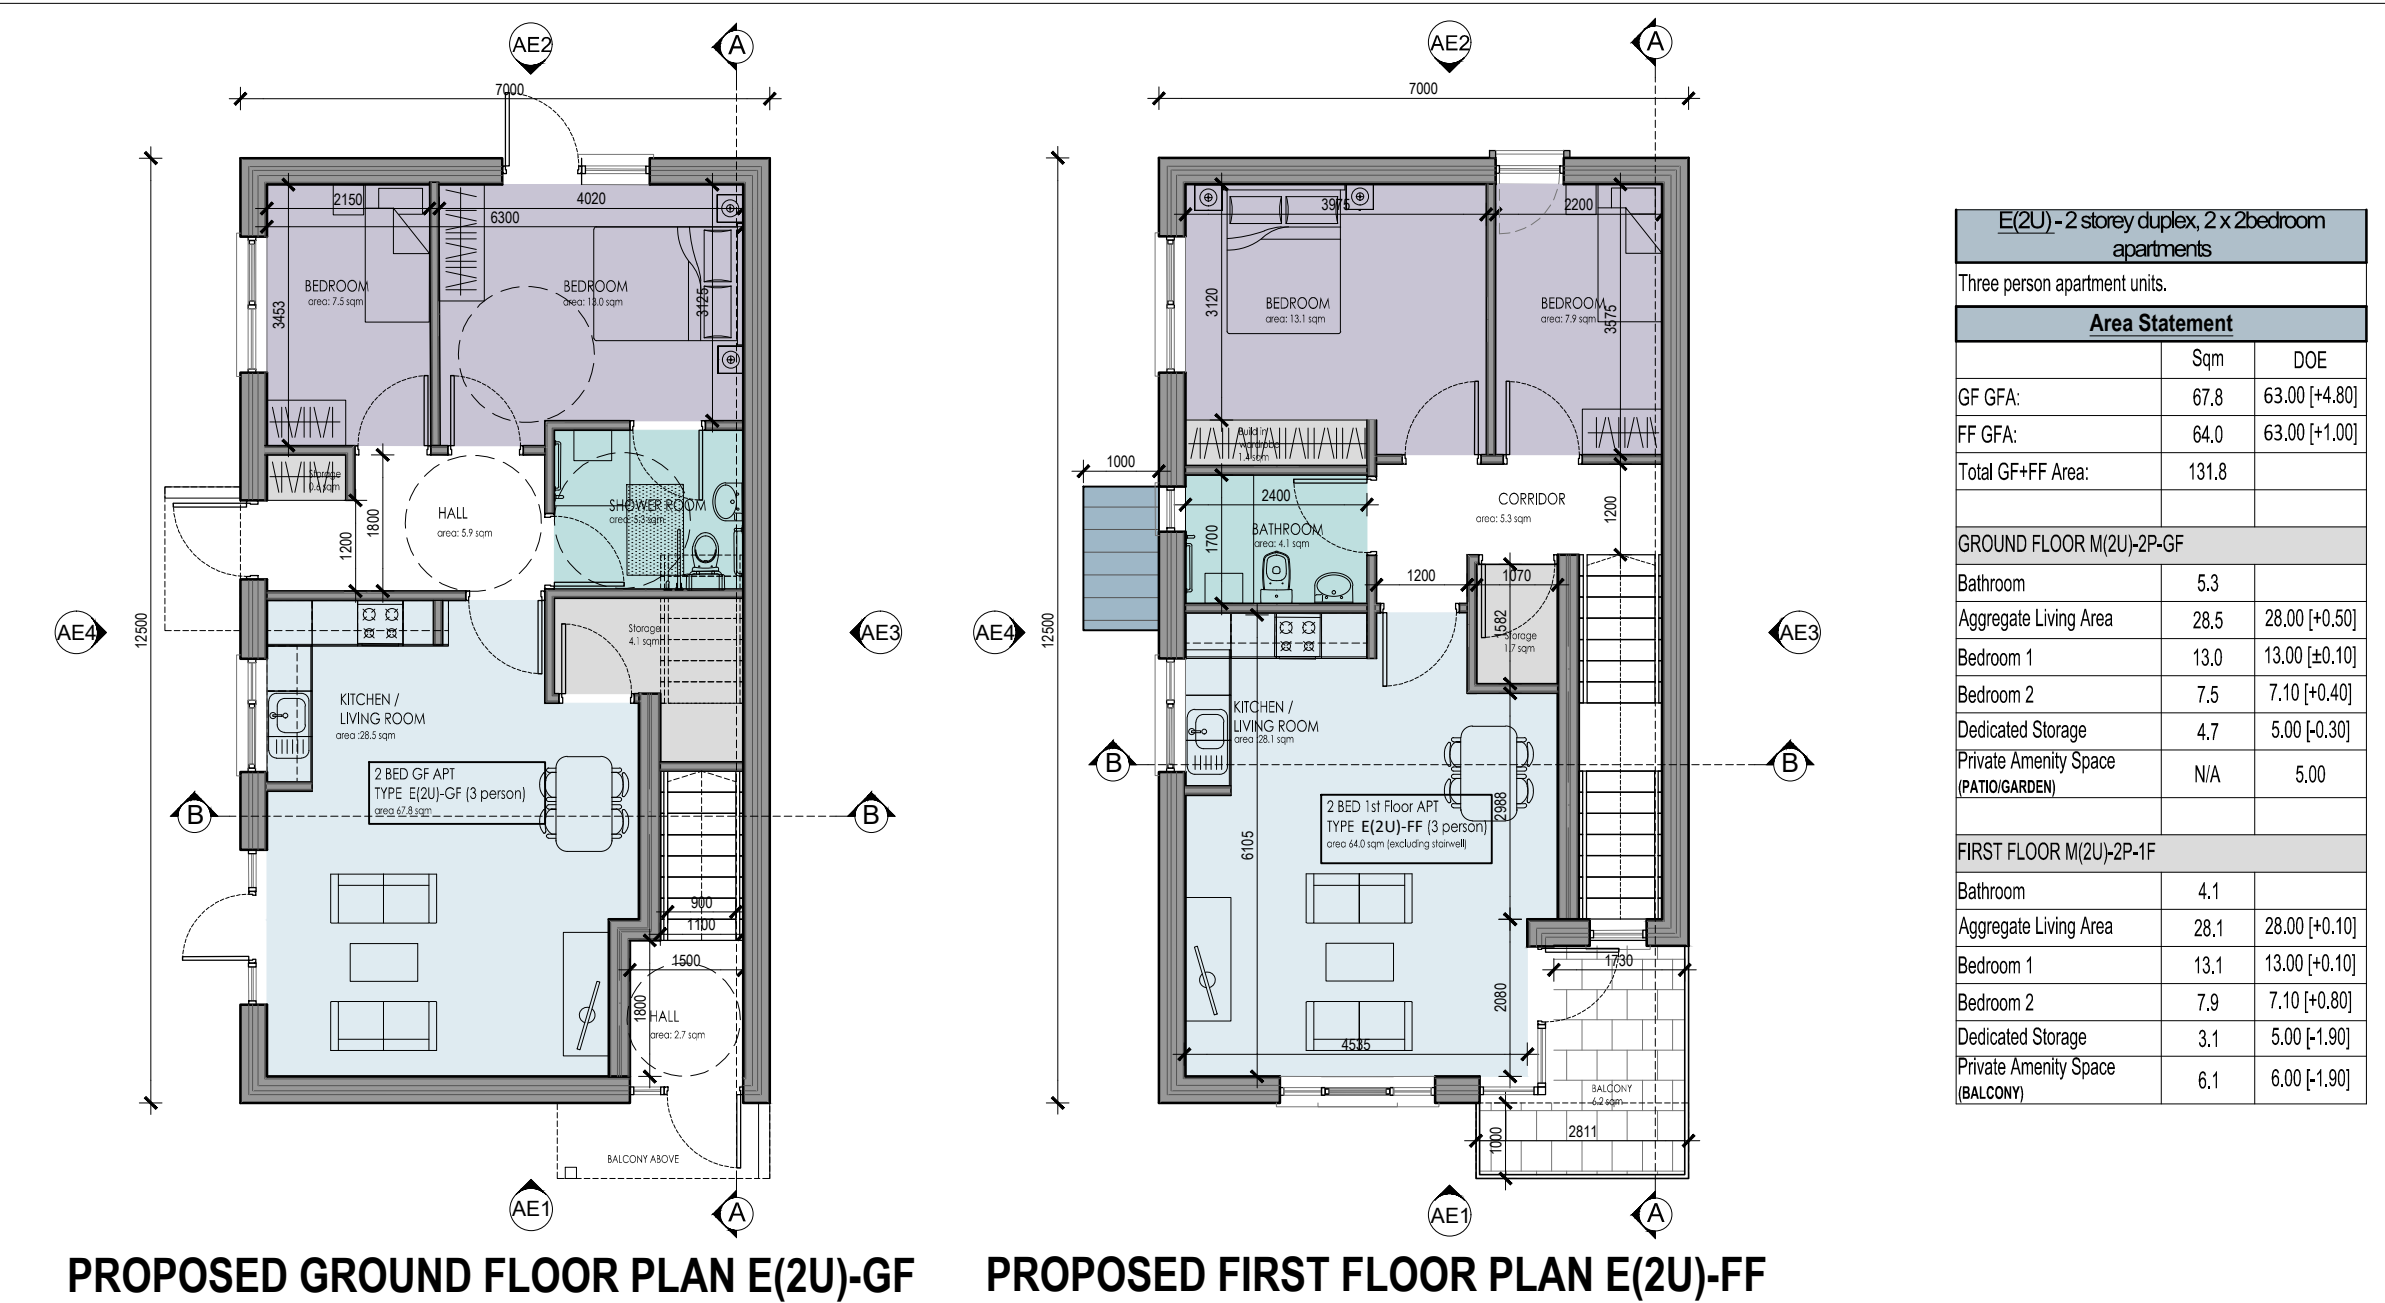

01 PROPOSED 2 STOREY APARTMENT BLOCK - UNITS E(2U)-GF & E(2U)-FF
s07 SCALE = 1:100 @A1, 1:200@A3

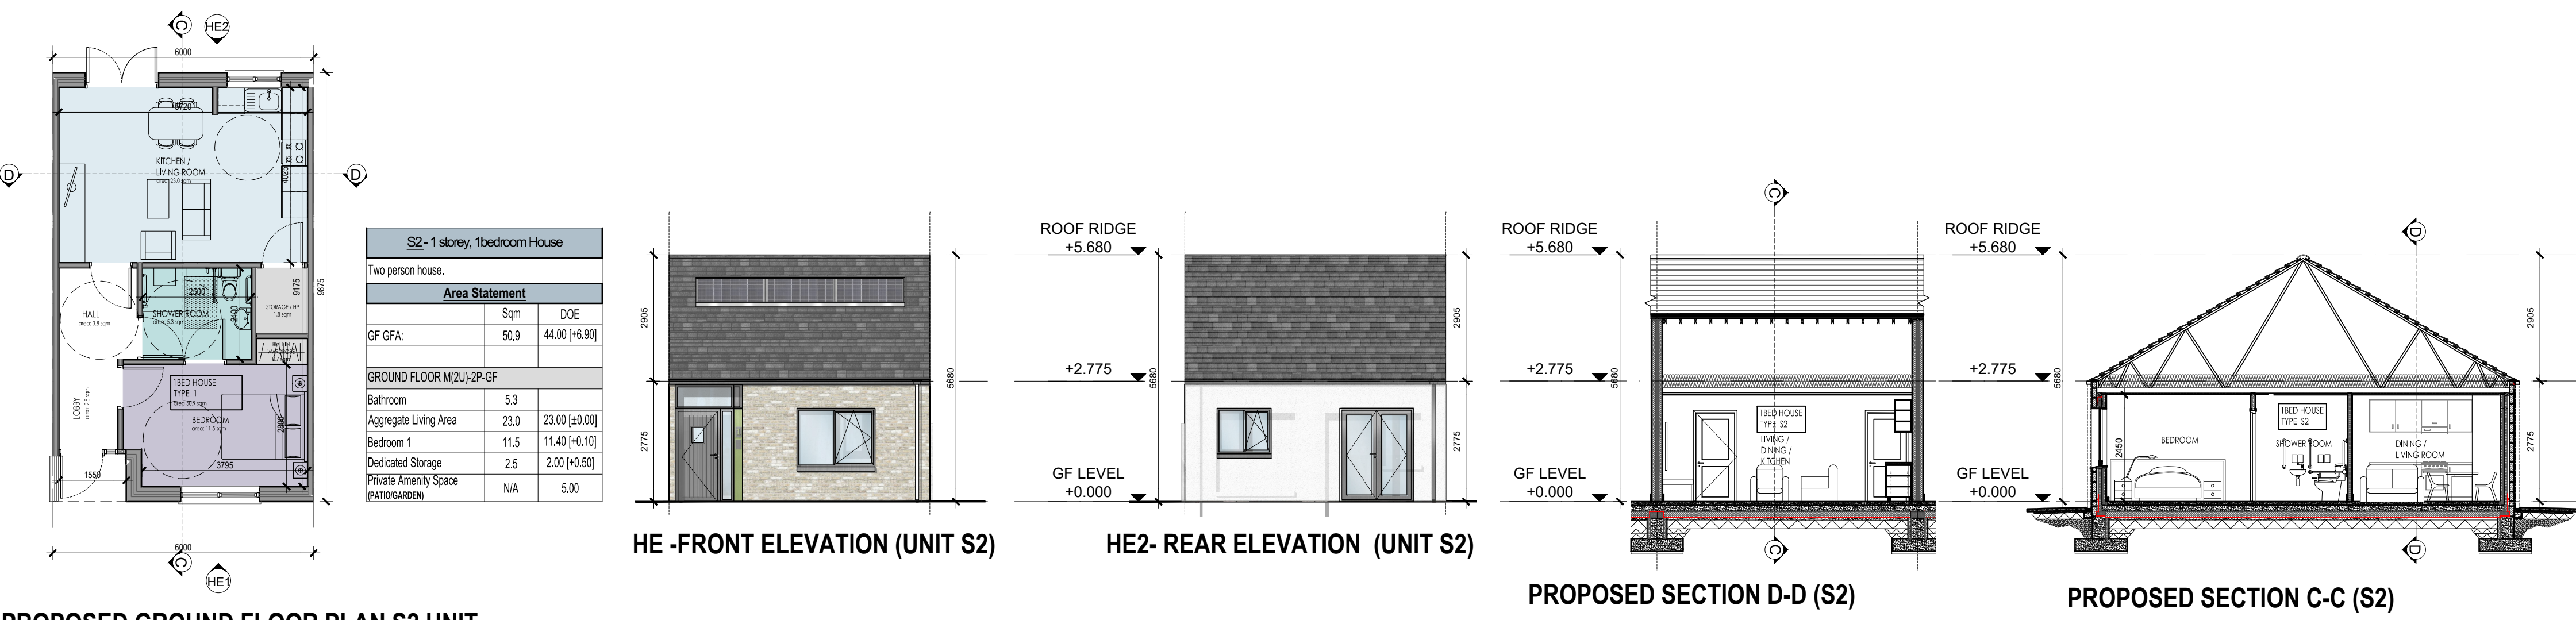

01 PROPOSED UNITS S2
s07 SCALE = 1:100 @A1, 1:200@A3

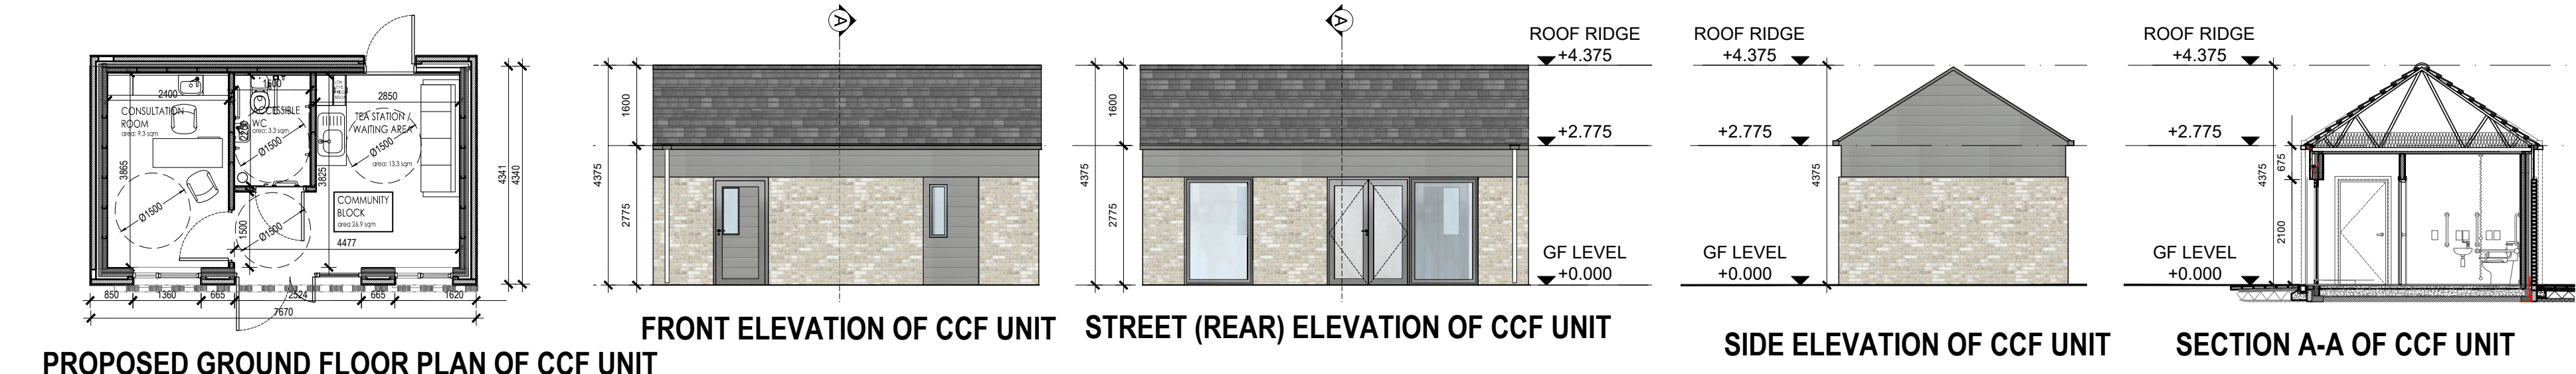

01 PROPOSED COMMUNITY CONSULTATION FACILITY UNIT
s07 SCALE = 1:100 @A1, 1:200@A3

- NOTES / LEGENDS:
- LIVING / KITCHEN / DINING AREAS
 - BEDROOMS
 - SANITARY FACILITIES
 - STORAGE SPACE
 - COMMUNICATION
 - SELECTED BRICK FINISH
 - SELECTED CLADDING FINISH
 - SELECTED SELF COLOURED RENDER FINISH

LEGEND		
REF	HOUSE / APT TYPE	QUANTITY
S2	2 PERSON 1 BED HOUSE	5
E(2U)-3P-GF	3 PERSON 2 BED GROUND FLOOR APARTMENT	2
E(2U)-3P-FF	3 PERSON 2 BED FIRST FLOOR APARTMENT	2
	TOTAL NUMBER OF UNITS	9