SUMMARY OF DRAINAGE AREAS:

BOUNDARY LINE

TOTAL RED LINE AREA = 11.08ha
TOTAL AREA FOR QBAR CALCULATION = 8.5 ha

PROPOSED PERMEABLE PAVING AT CAR PARKING SPACES AND PRIVATE HOUSES: 3309m²

PROPOSED GREEN ROOF AREAS: 2550m²

PROPOSED SOFT LANDSCAPING (EXCLUDING OPEN SPACE 1 AND 2): 11687m²

PROPOSED RAINGARDENS/TREE PITS: 5235m²

PROPOSED PRIVATE LAWNS: 11116m²

EXISTING ACCOMMODATION: 7300m²

PROPOSED SWALES: 915m²

PROPOSED LINK ROAD UNDER A SEPARATE APPLICATION

*PROPOSED IMPERMEABLE ROAD AREA: 9728m²

*PROPOSED IMPERMEABLE FOOTPATH: 11150m²

PROPOSED IMPERMEABLE ROOFS: 13107m²

*LINK ROAD (SEPARATE APPLICATION) IMPERMEABLE AREAS ARE NOT INCLUDED IN THESE AREAS.

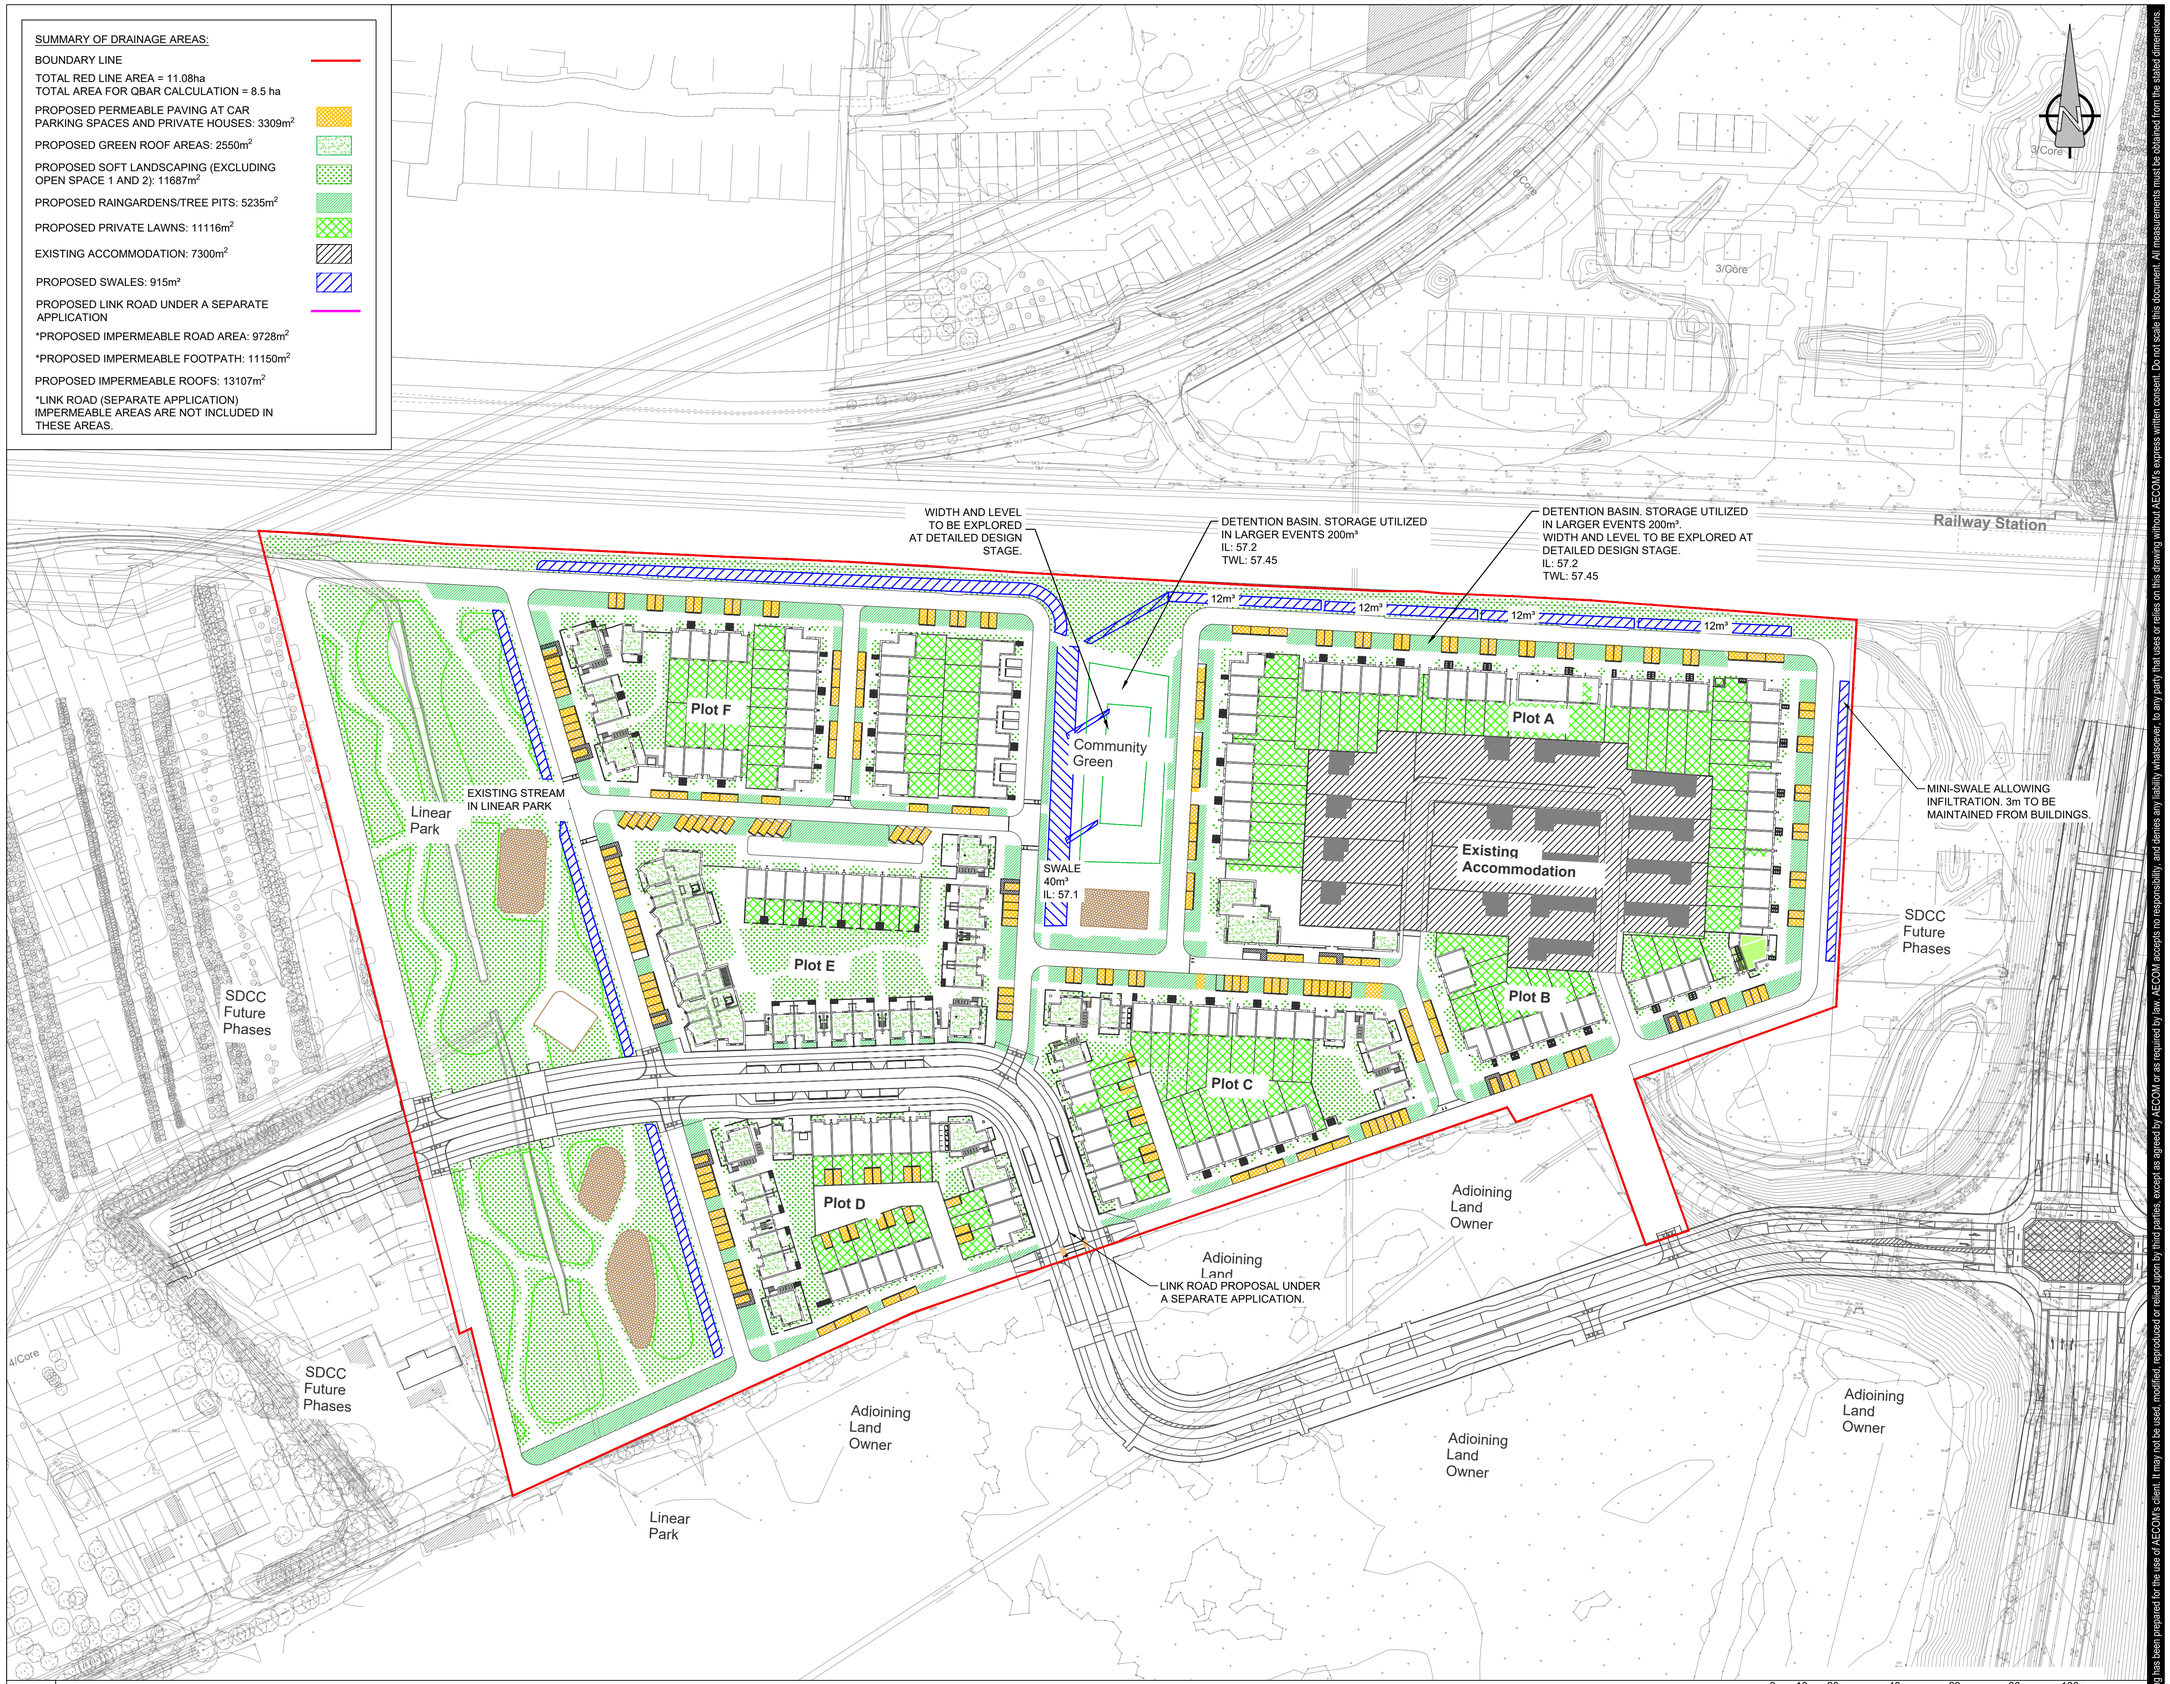

A	PROPOSED SUDS LAYOUT
0520	Scale: 1:1000

0 10 20 40 60 80 100m

SCALE 1:1000 @ A1; 1:2000 @ A3

AECOM

PROJECT

CLONBURRIS PHASE 01

CLIENT

SOUTH DUBLIN COUNTY COUNCIL

CONSULTANT

AECOM
Adelphi Plaza
George's Street Upper
Dun Laoghaire Co.Dublin
+353 (0) 1 238 3100 tel
+353 (0) 1 238 3199 fax
www.aecom.com

NOTES

1. THIS DRAWING IS TO BE READ IN CONJUNCTION WITH ALL OTHER RELEVANT ARCHITECTURAL AND ENGINEERING DRAWINGS, ANY DISCREPANCIES, ERRORS OR OMISSIONS TO BE BROUGHT TO THE ATTENTION OF THE DESIGNER.
2. ALL DIMENSIONS TO BE CHECKED BY THE CONTRACTOR ON SITE PRIOR TO COMMENCEMENT OF WORKS.
3. AECOM LIMITED TO BE INFORMED BY THE CONTRACTOR OF ANY DISCREPANCIES PRIOR TO THE COMMENCEMENT OF WORKS ON SITE.
4. DIMENSIONS OF ALL BOUNDARIES AND ADJOINING ROADS TO BE CHECKED ON SITE PRIOR TO COMMENCEMENT OF WORKS.
5. DO NOT SCALE, ALL MEASUREMENTS AND COORDINATES TO BE CHECKED ON SITE.

AECOM PLANNING

Comhairle Contae Átha Cliath Theas
South Dublin County Council

ISSUE/REVISION

I/R	DATE	DESCRIPTION
0	13.04.2022	PART 8 SUBMISSION
B	11.03.2022	PRE-PART 8 SUBMISSION
A	21.06.2021	ISSUED FOR DRAFT

PROJECT NUMBER

60591832

SHEET TITLE

PROPOSED SUDS LAYOUT

SHEET NUMBER

CLON-ACM-00-XX-DR-C-10-0520

This drawing has been prepared for the use of AECOM's client. It may not be used, modified, reproduced or relied upon by third parties, except as agreed by AECOM or as required by law. AECOM accepts no responsibility, and denies any liability whatsoever, to any party that uses or relies on this drawing without AECOM's express written consent. Do not scale this document. All measurements must be obtained from the stated dimensions.

ISO A1 594mm x 841mm

Approved: CH

Checked: DM

Drawn by: MC

Project Management Initials:

Last saved by: ORRN(2022-04-14) Last Plotted: 2022-04-14
Filename: \\NA.AECOMNET.COM\LFS\EMEA\DUBLIN-IEDBL2\LEGACY\IEDBL2FP001\DATA\DCS\PROJECTS\BP\60650394_SDCC_CLONBURRIS\900_CAD_GIS\904_CE\01_WIP\02_SHEETS\CLON-ACM-00-XX-DR-C-10-0520 - PROPOSED SUDS LAYOUT.DWG

Printed on ___% Post-Consumer Recycled Content Paper