REVISION SCHEDULE

REV. NO.	REV. DESCRIPTION	REV. DATE	DRAWN	CHECKED
PL1	ISSUED FOR PLANNING	25/03/2025	FC	DB

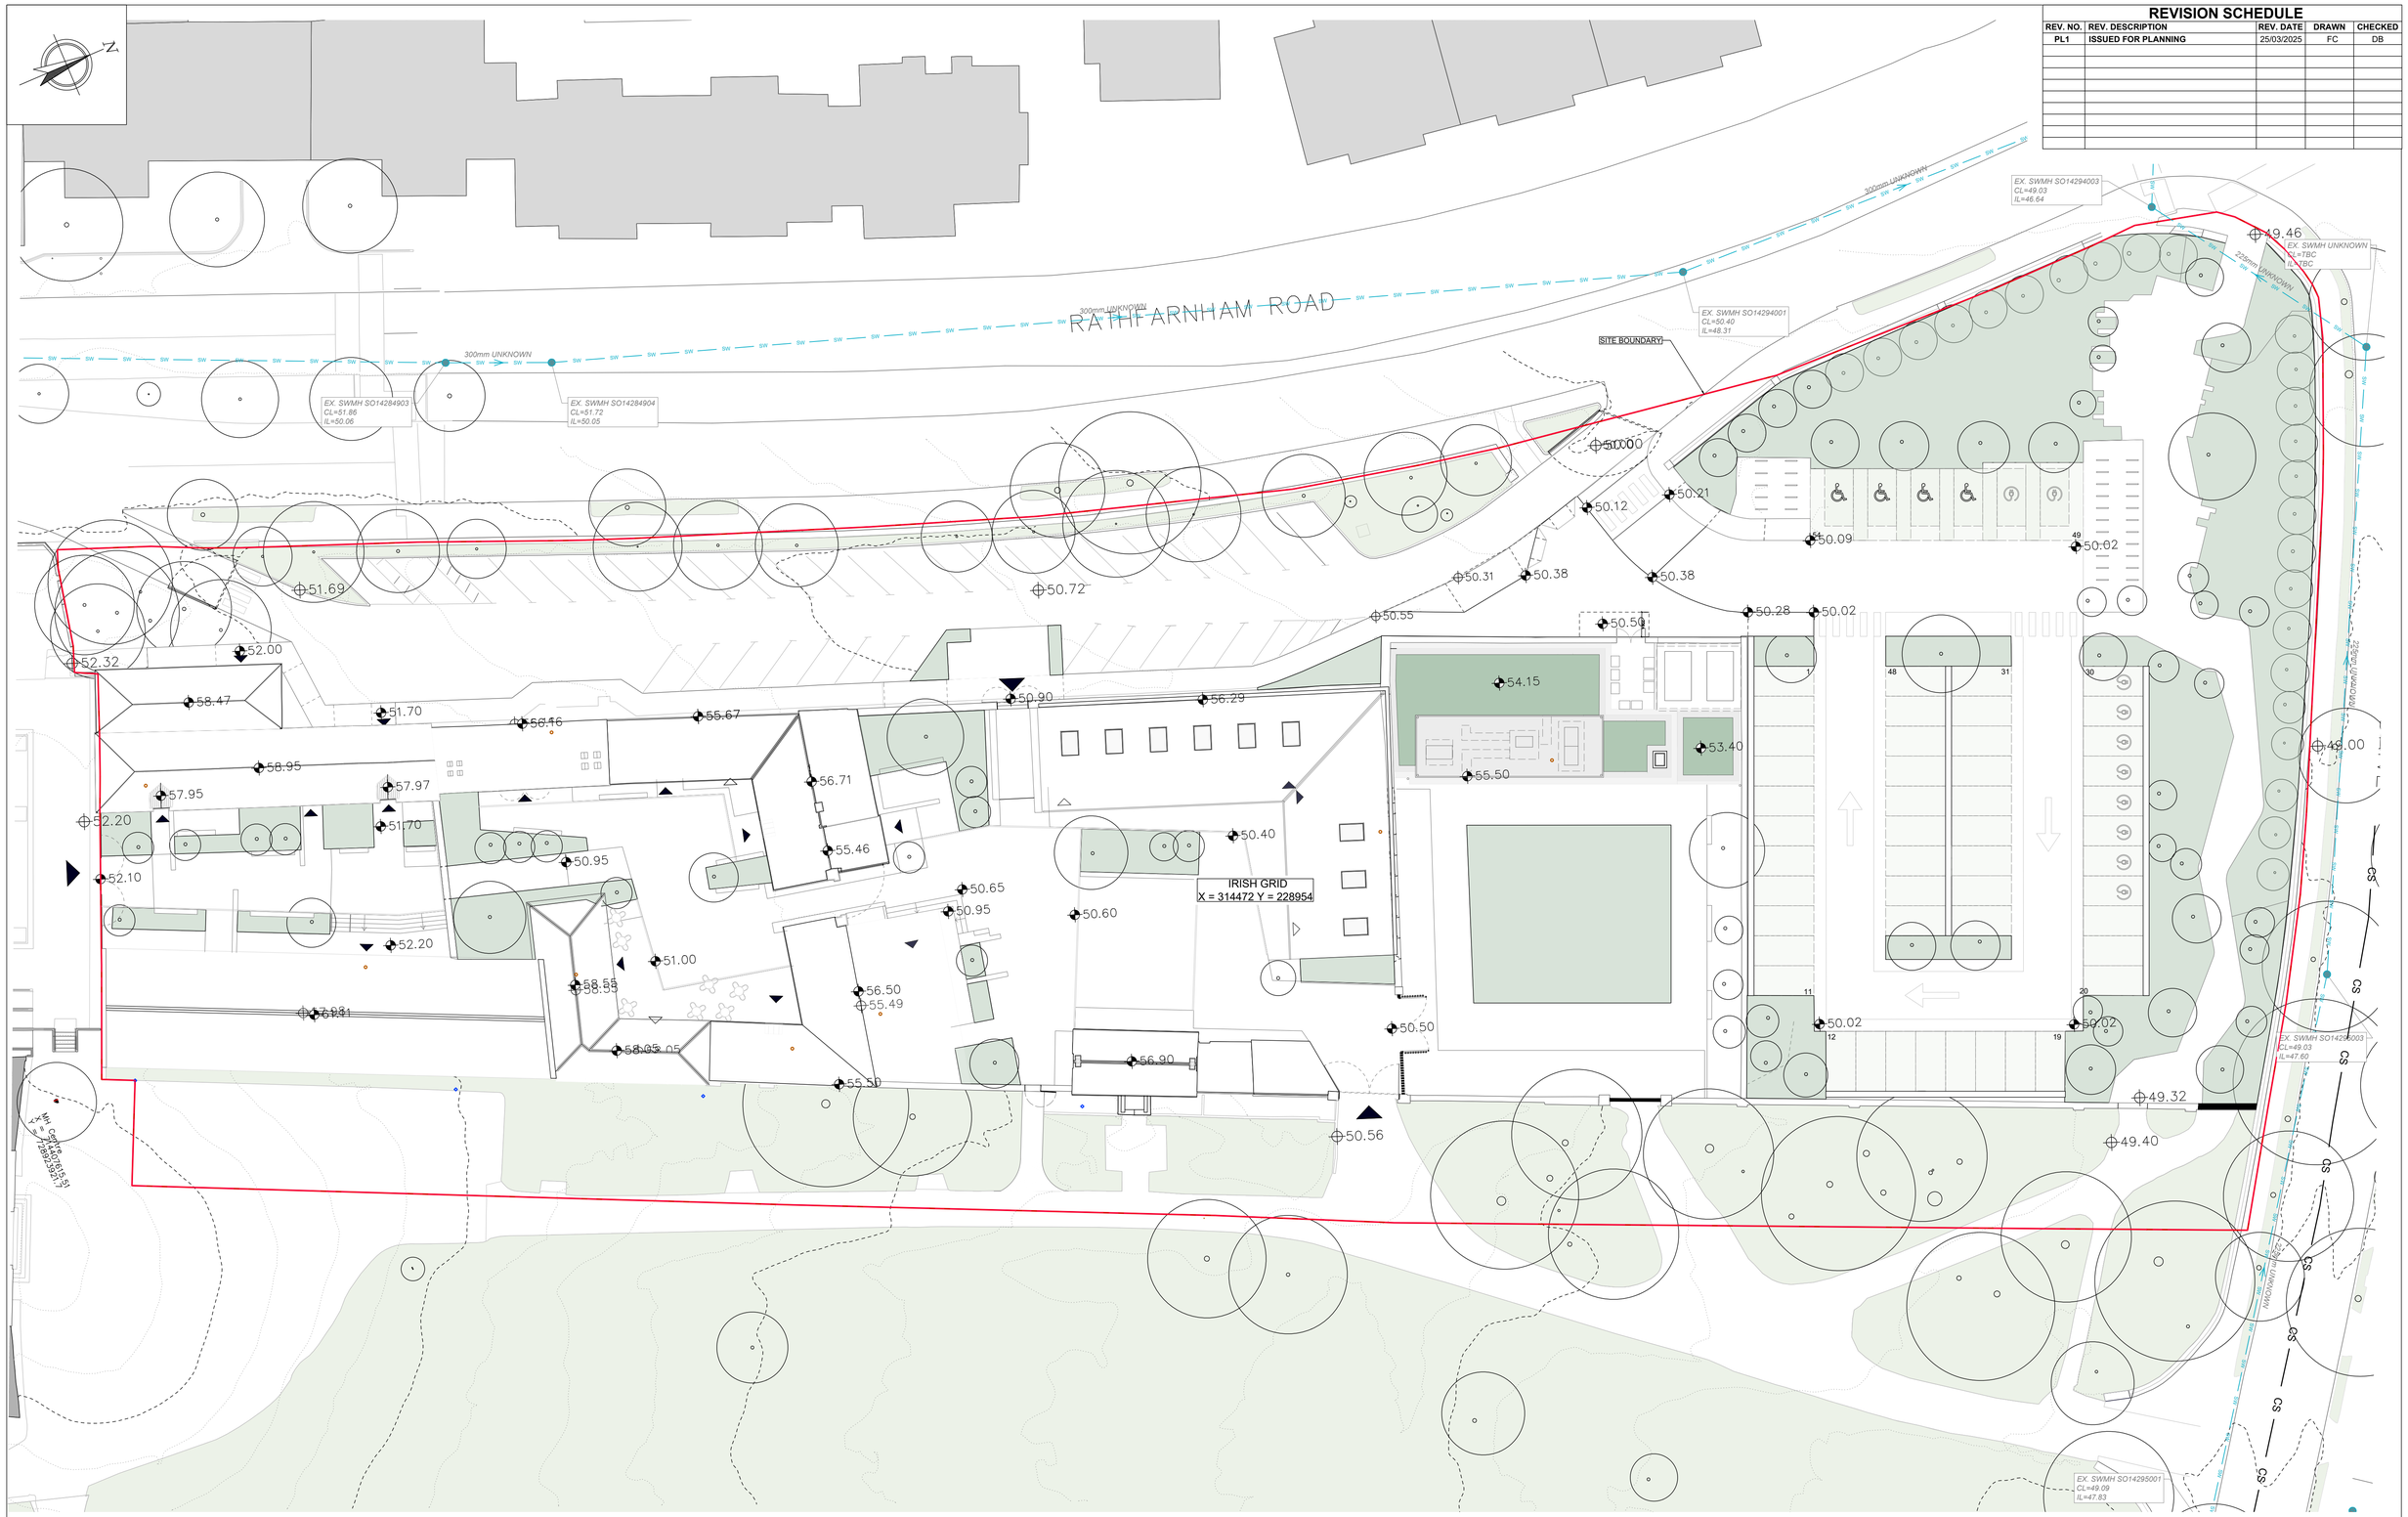

Drawing Stage:	Project Details:	
PLANNING	Site Address:	RATHFARNHAM CASTLE, D14 K3T6.
	Client:	SOUTH DUBLIN COUNTY COUNCIL
	Architect:	HHC ARCHITECTS
	M&E Designer:	HORMAN O'BRIEN
	Contractor:	

Notes

Drawn by:	Checked by:	Approved by:	Date:
FC	DB	LE	25/03/2025

Project Name: RATHFARNHAM CASTLE COURTYARD

Scale: 1:250 @ A1

Project Number: 2332

Drawing Title: SITE LOCATION PLAN

Project:	Originator:	Zone:	Level:	Type:	Discipline:	Drawing No:	Stage:	Revision:
RCC	CORA	ZZ	ZZZ	DR	C	0005	01	PL1

CORA CONSULTING ENGINEERS
Behan House,
10 Lower Mount Street,
Dublin 2. D02 HT71
Tel: +353 1 661 1100
e-mail: info@cora.ie
Web: www.cora.ie