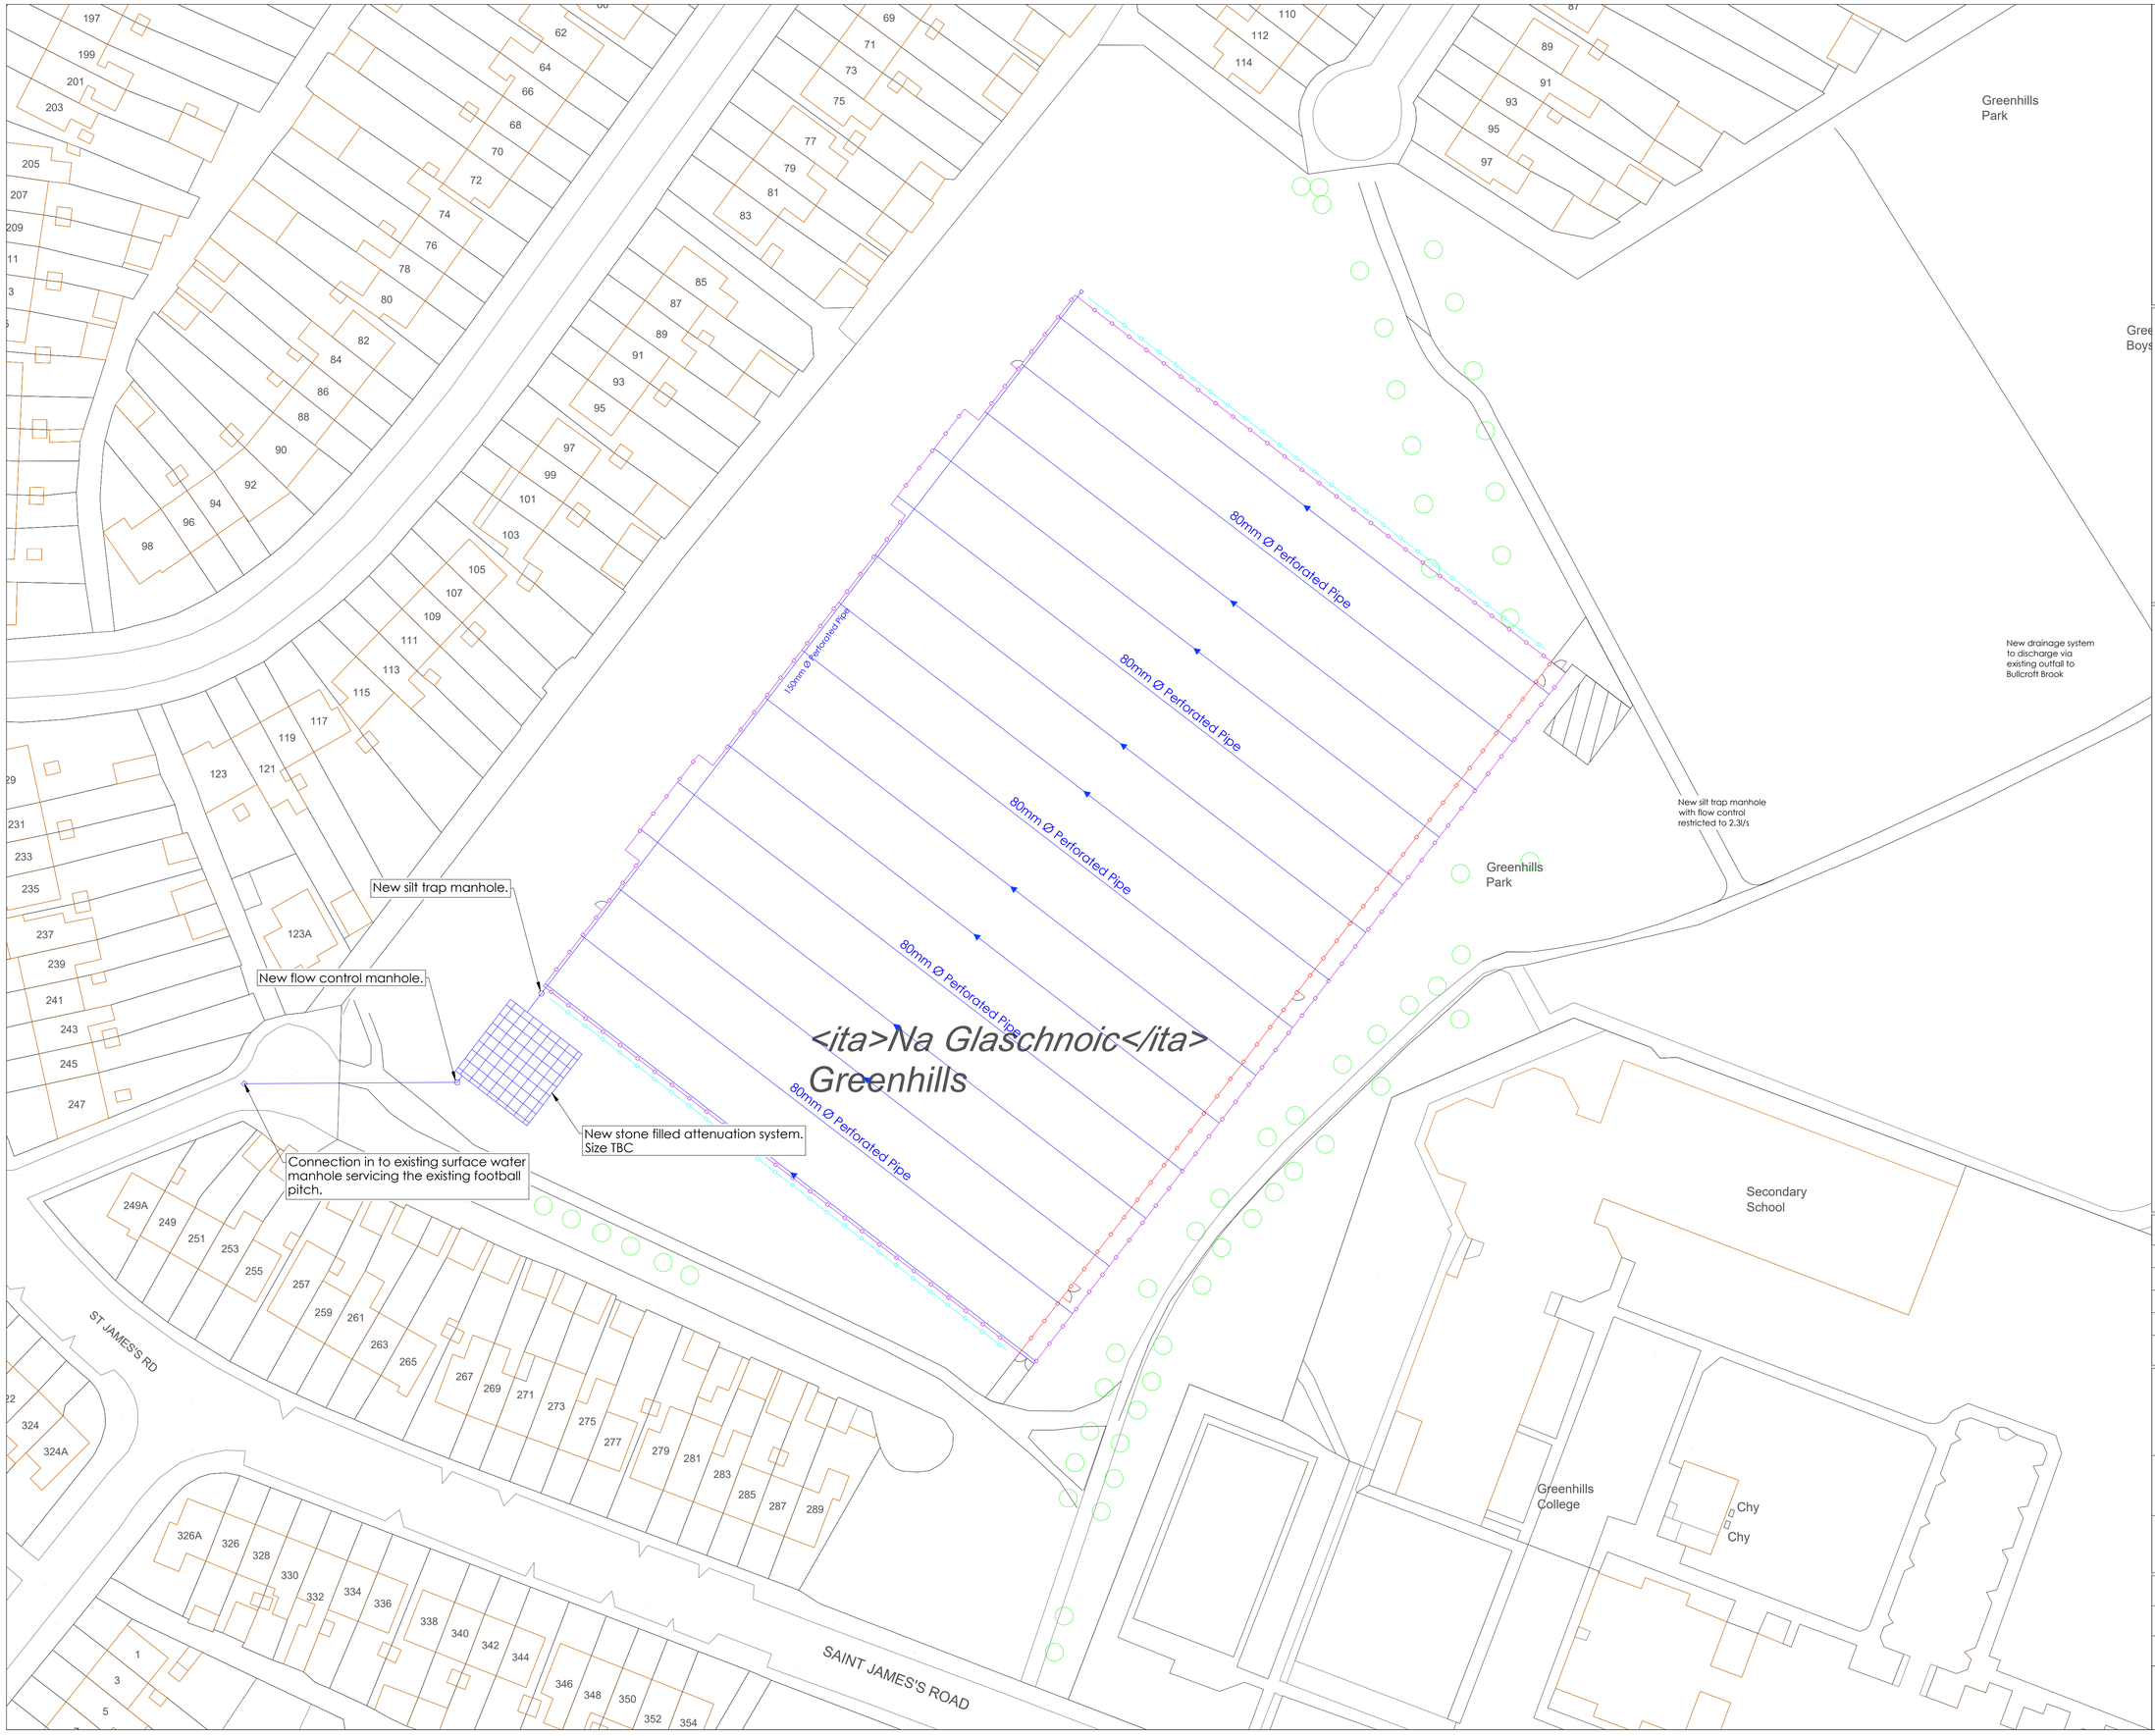


Notes

N

Key

- 80mm Ø Perforated Lateral Drain
- 150mm Ø Perforated Carrier Drain
- New Manhole
- New Rodding Eye
- Existing Manhole

Copyright Sports Labs Ltd 2025

| Revision | Date | Description | By |
|---|---|---|---|
| | | | |
| | | | |
| | | | |
| | | | |

Status

sportslabsconsult

Sports Labs
1 Adam Square
Brucefield Industrial Estate
Livingston

info@sportslabs.co.uk

Client
South Dublin County Council

Site
Greenhills Park, Dublin, Ireland

Drawing Title
Drainage Layout

Drawing No.
3465-SL-DR-200-DL-R00

| Scale @ A1 | Date | Drawn By | Checked By |
|---|---|---|---|
| 1:500 | 09/2025 | CH | DD |

Scale Bar (metres)

0 5 10 20