
Revision: Drawn: JB Checked: JH Approved: AB Date: 2026-10-06

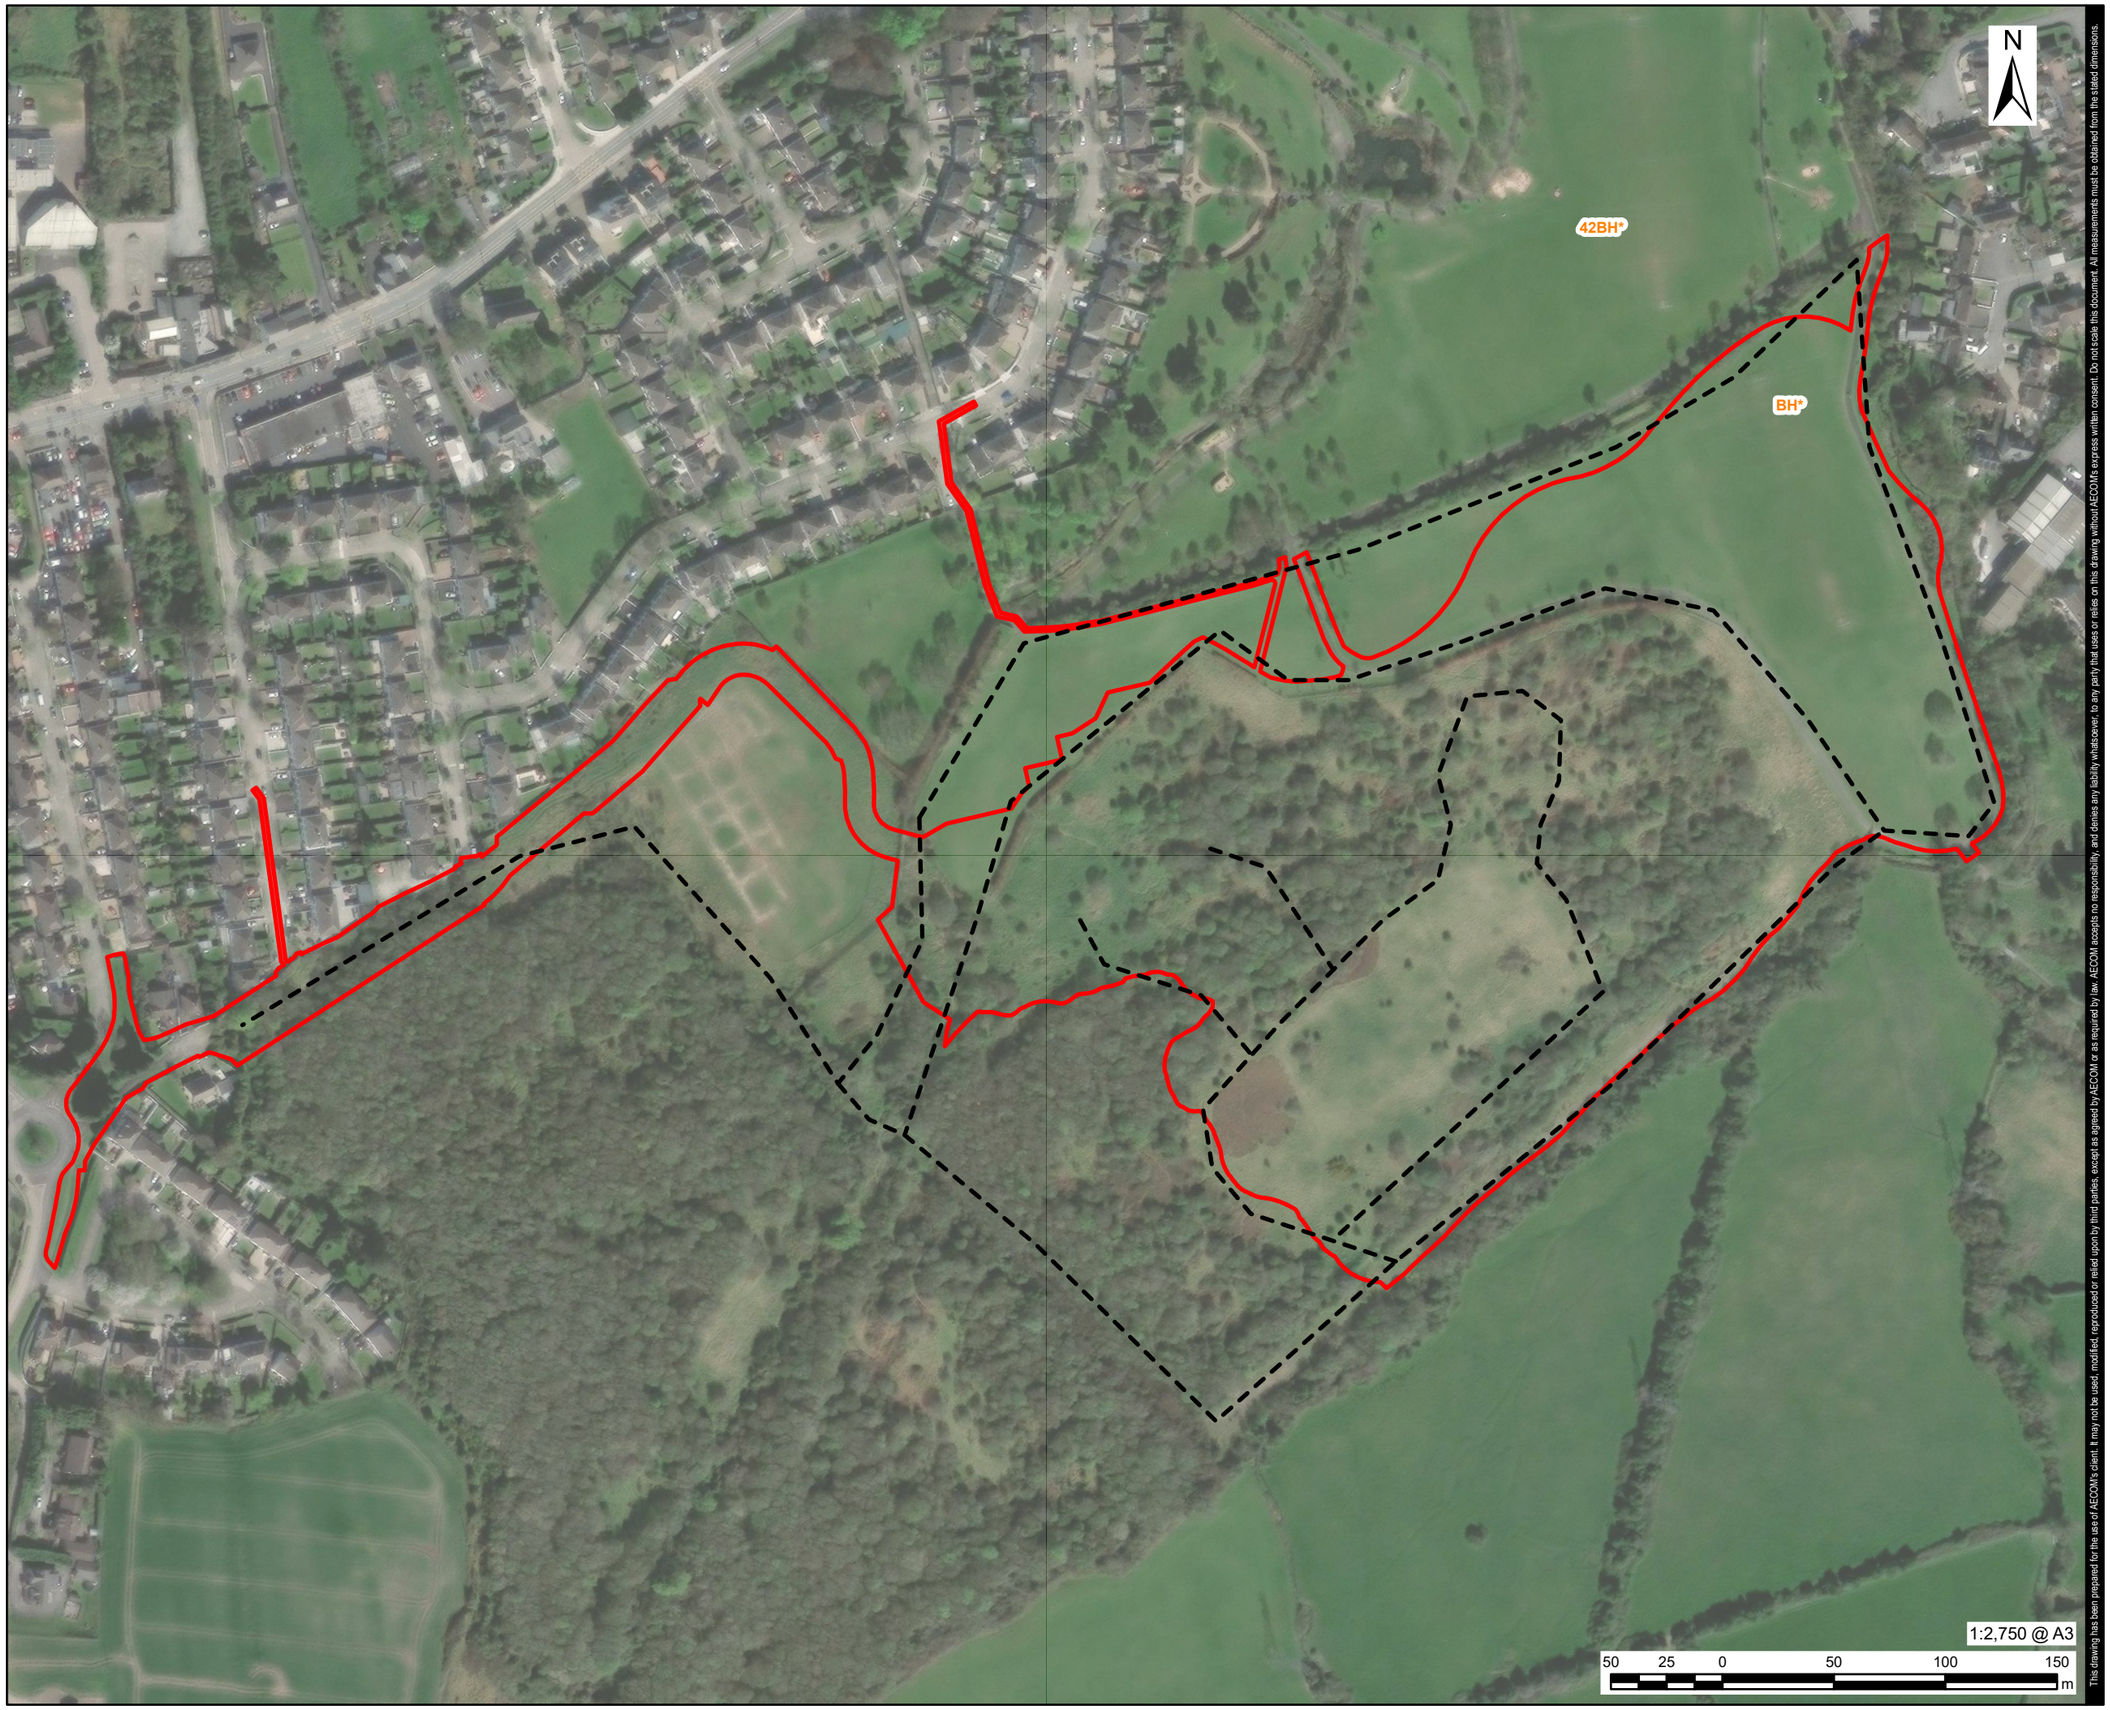

This drawing has been prepared for the use of AECOM's client. It may not be used, modified, reproduced or relied upon by third parties, except as agreed by AECOM or as required by law. AECOM accepts no responsibility, and denies any liability whatsoever, to any party that uses or relies on this drawing without AECOM's express written consent. Do not scale this document. All measurements must be obtained from the stated dimensions.

AECOM

PROJECT

SDCC Rathcoole

CLIENT

South Dublin County Council

CONSULTANT

AECOM Ltd.
10th Floor, The Clarence West Building
2 Clarence Street West
Belfast, BT2 7GP, UK
Tel (028) 9060 7200
www.aecom.com

LEGEND

Site Boundary

Transect Route

Behavioural Notation

* Loafing

BTO Codes (Amber BoCCI Status)

BH. Black-headed Gull (Chroicocephalus ridibundus)

NOTES

Microsoft, Vantor

ISSUE PURPOSE

FINAL

PROJECT NUMBER

60765651

FIGURE TITLE

Wintering Birds Survey December 2025

FIGURE NUMBER

Figure A6-6b

Filename: L:\Data\Projects\#OTHER_GIS_DATASETS\GIS_Projects_Belfast\60739221_SDCC_Rathcoole\02_Maps\EIAR\Ecology_WinteringBirds.aprx