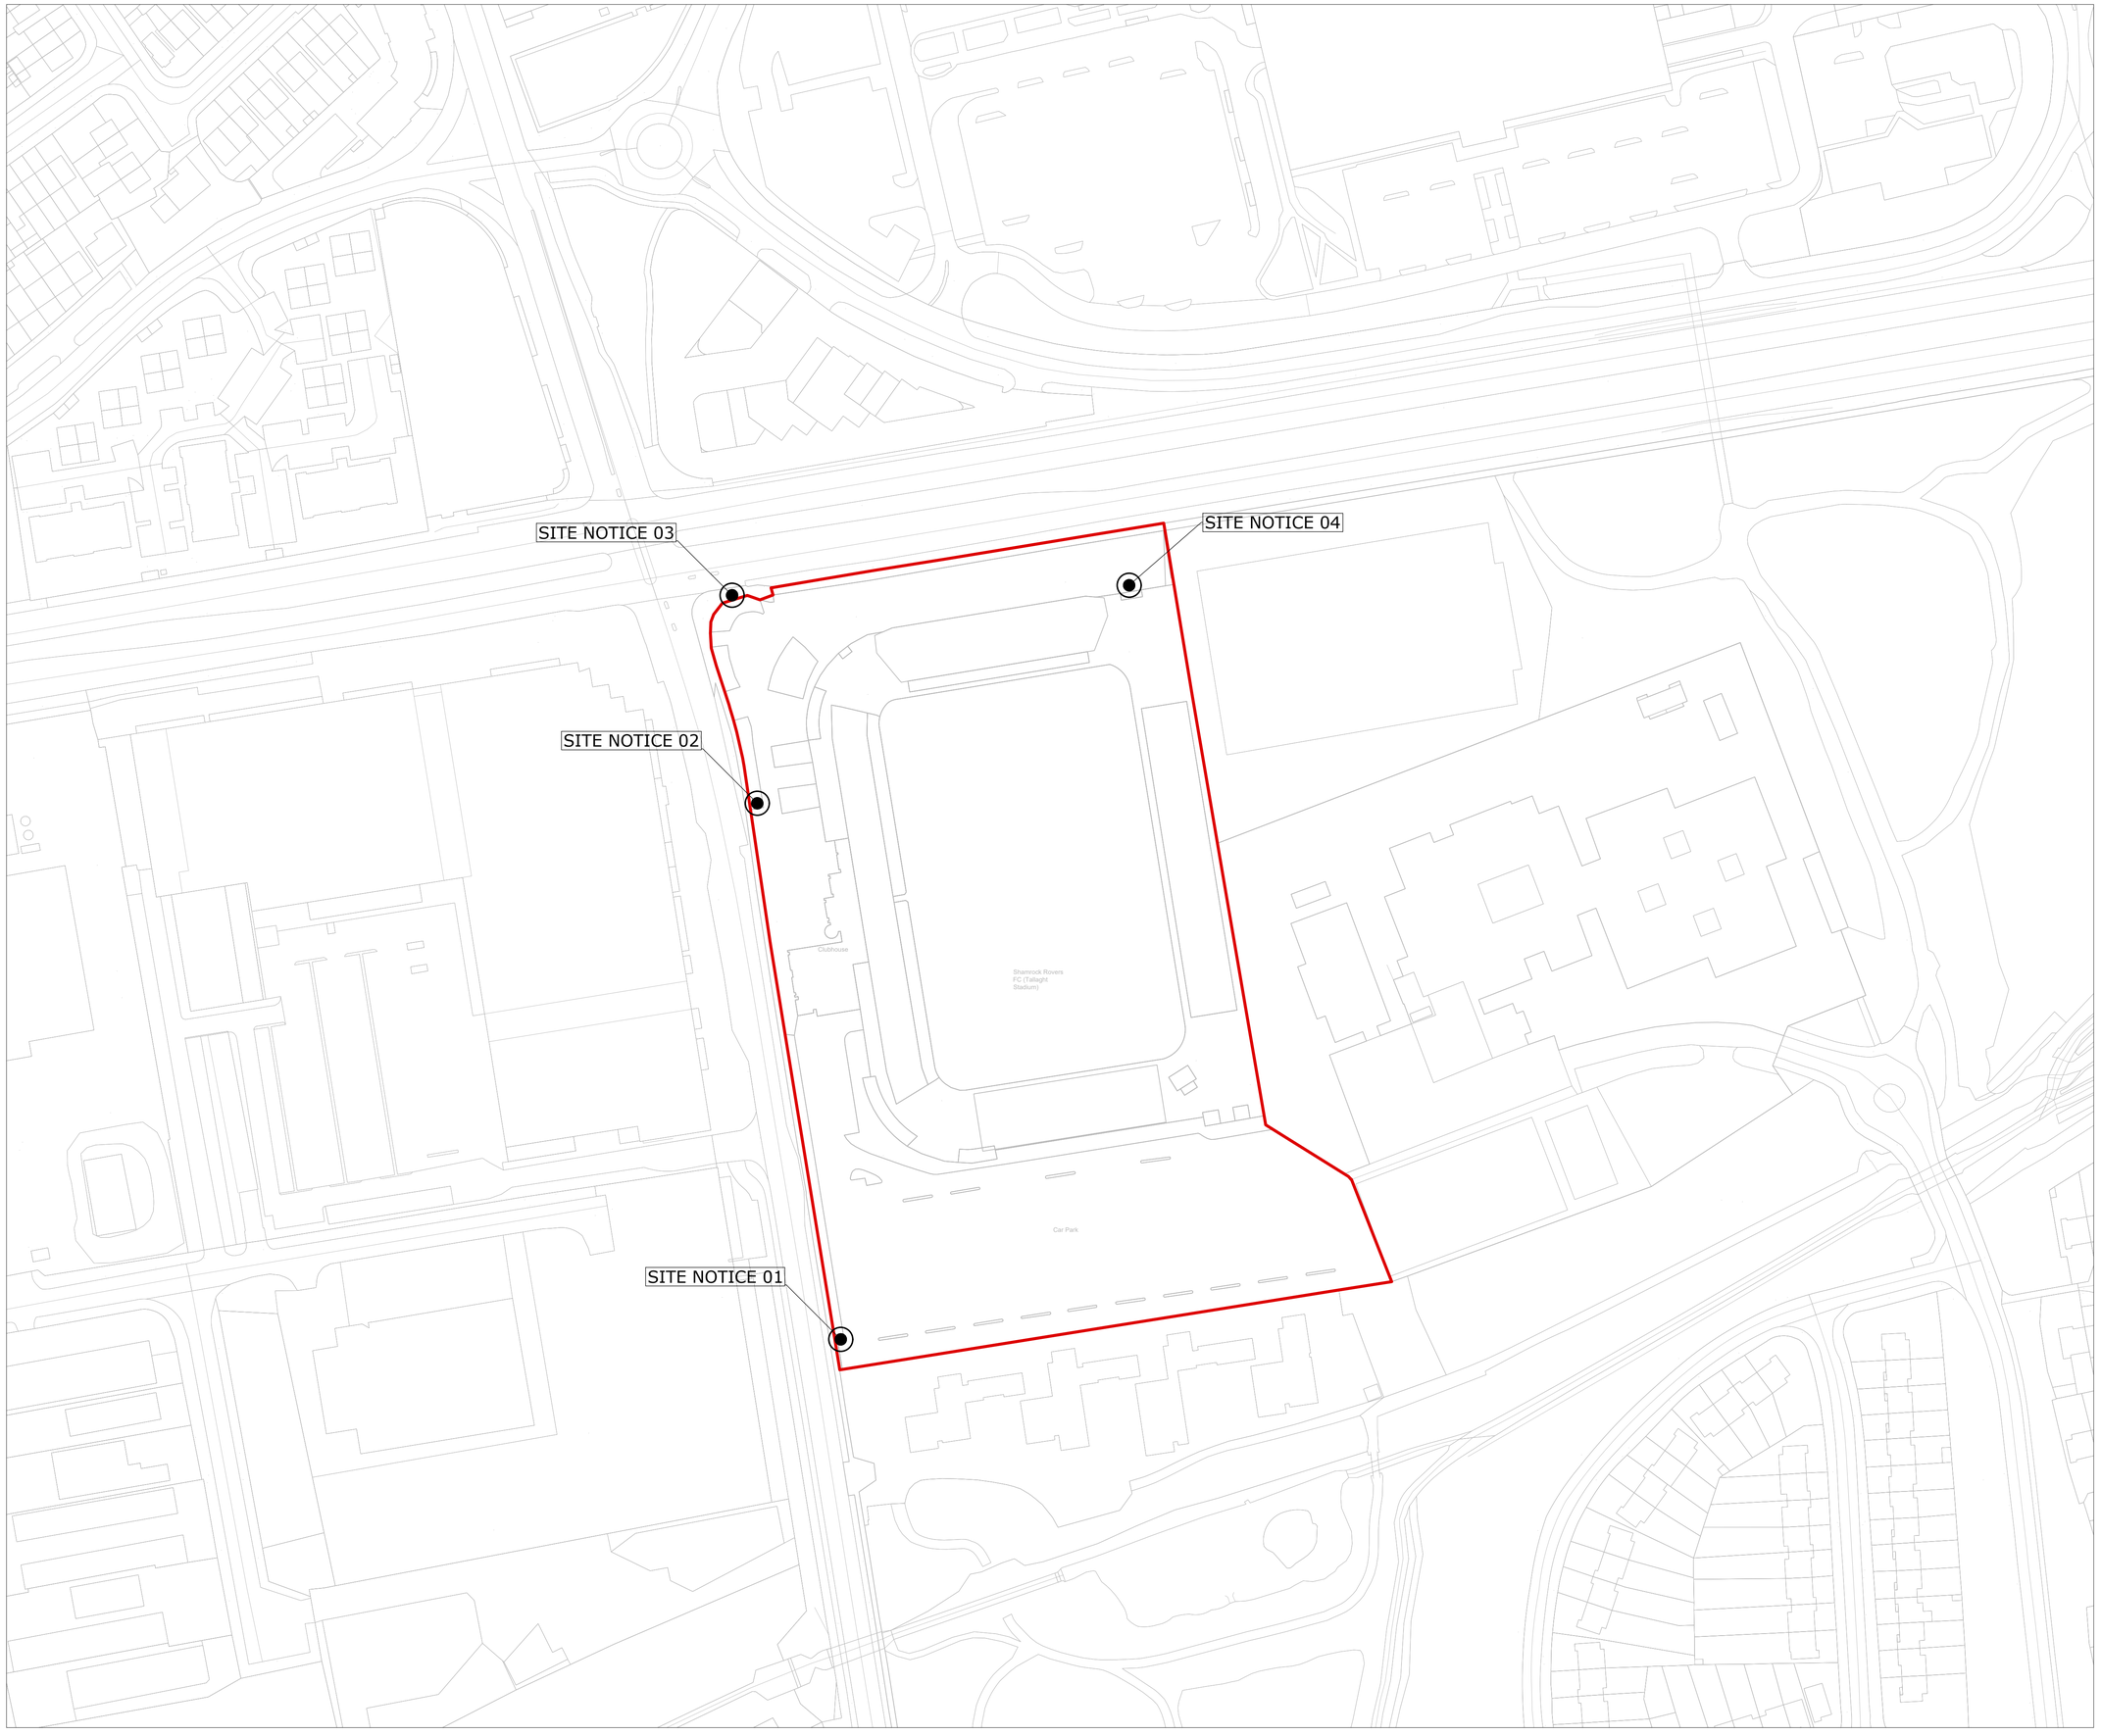


NOTE:
WHILST CARE HAS BEEN TAKEN IN ITS PREPARATION, THE ENCLOSED FEASIBILITY STUDY IS HIGH-LEVEL ONLY AND SUBJECT TO DETAILED DESIGN. THE PARTICULARS, DESCRIPTIONS, DIMENSIONS, REFERENCES TO CONDITION, PERMISSIONS, ACCESS OR ANY OTHER DETAILS ARE FOR GUIDANCE ONLY AND ARE SUBJECT TO CHANGE.

THIS DRAWING IS COPYRIGHT.

Application Site Boundary

Site Notice Locations

Projection / Spatial Reference: Projection = IRENET95_Irish_Transverse_Mercator

Centre Point Coordinates: X,Y =
X,Y= 675536.7496,678934.0636

Reference Index: Map Series | Map Sheets
1:2,500 | 4299-D
1:2,500 | 4300-C

Data Extraction Date: 18-Mar-2025

© Tailte Éireann, 2025

Compiled and published by Tailte Éireann, Phoenix Park, Dublin 8,D08F6E4.

Any unauthorised reproduction infringes Tailte Éireann copyright.

No part of this publication may be copied, reproduced or transmitted in any form or by any means without the prior written permission of the copyright owner.

The representation on this map of a road, track or footpath is not evidence of the existence of a right of way.

This topographic map does not show legal property boundaries, nor does it show ownership of physical features.

N

REV	DATE	DESCRIPTION	DRN

PLANNING

CLIENT
South Dublin County Council

PROJECT
Part 8 Tallaght Stadium - Proposed Concerts / Events

PROJECT NUMBER	P-2026-35-210
DATE	24.11.2026
SCALE	1:1000 @ A1
DRAWN / CHECKED	SD/MQ

DRAWING
OSI Site Location Map

DRAWING NO.
P-A-0001

REVISION
-

PURSER

T: +353 (0) 87 142 4070 I E: info@purser.ie I W: www.purser.ie