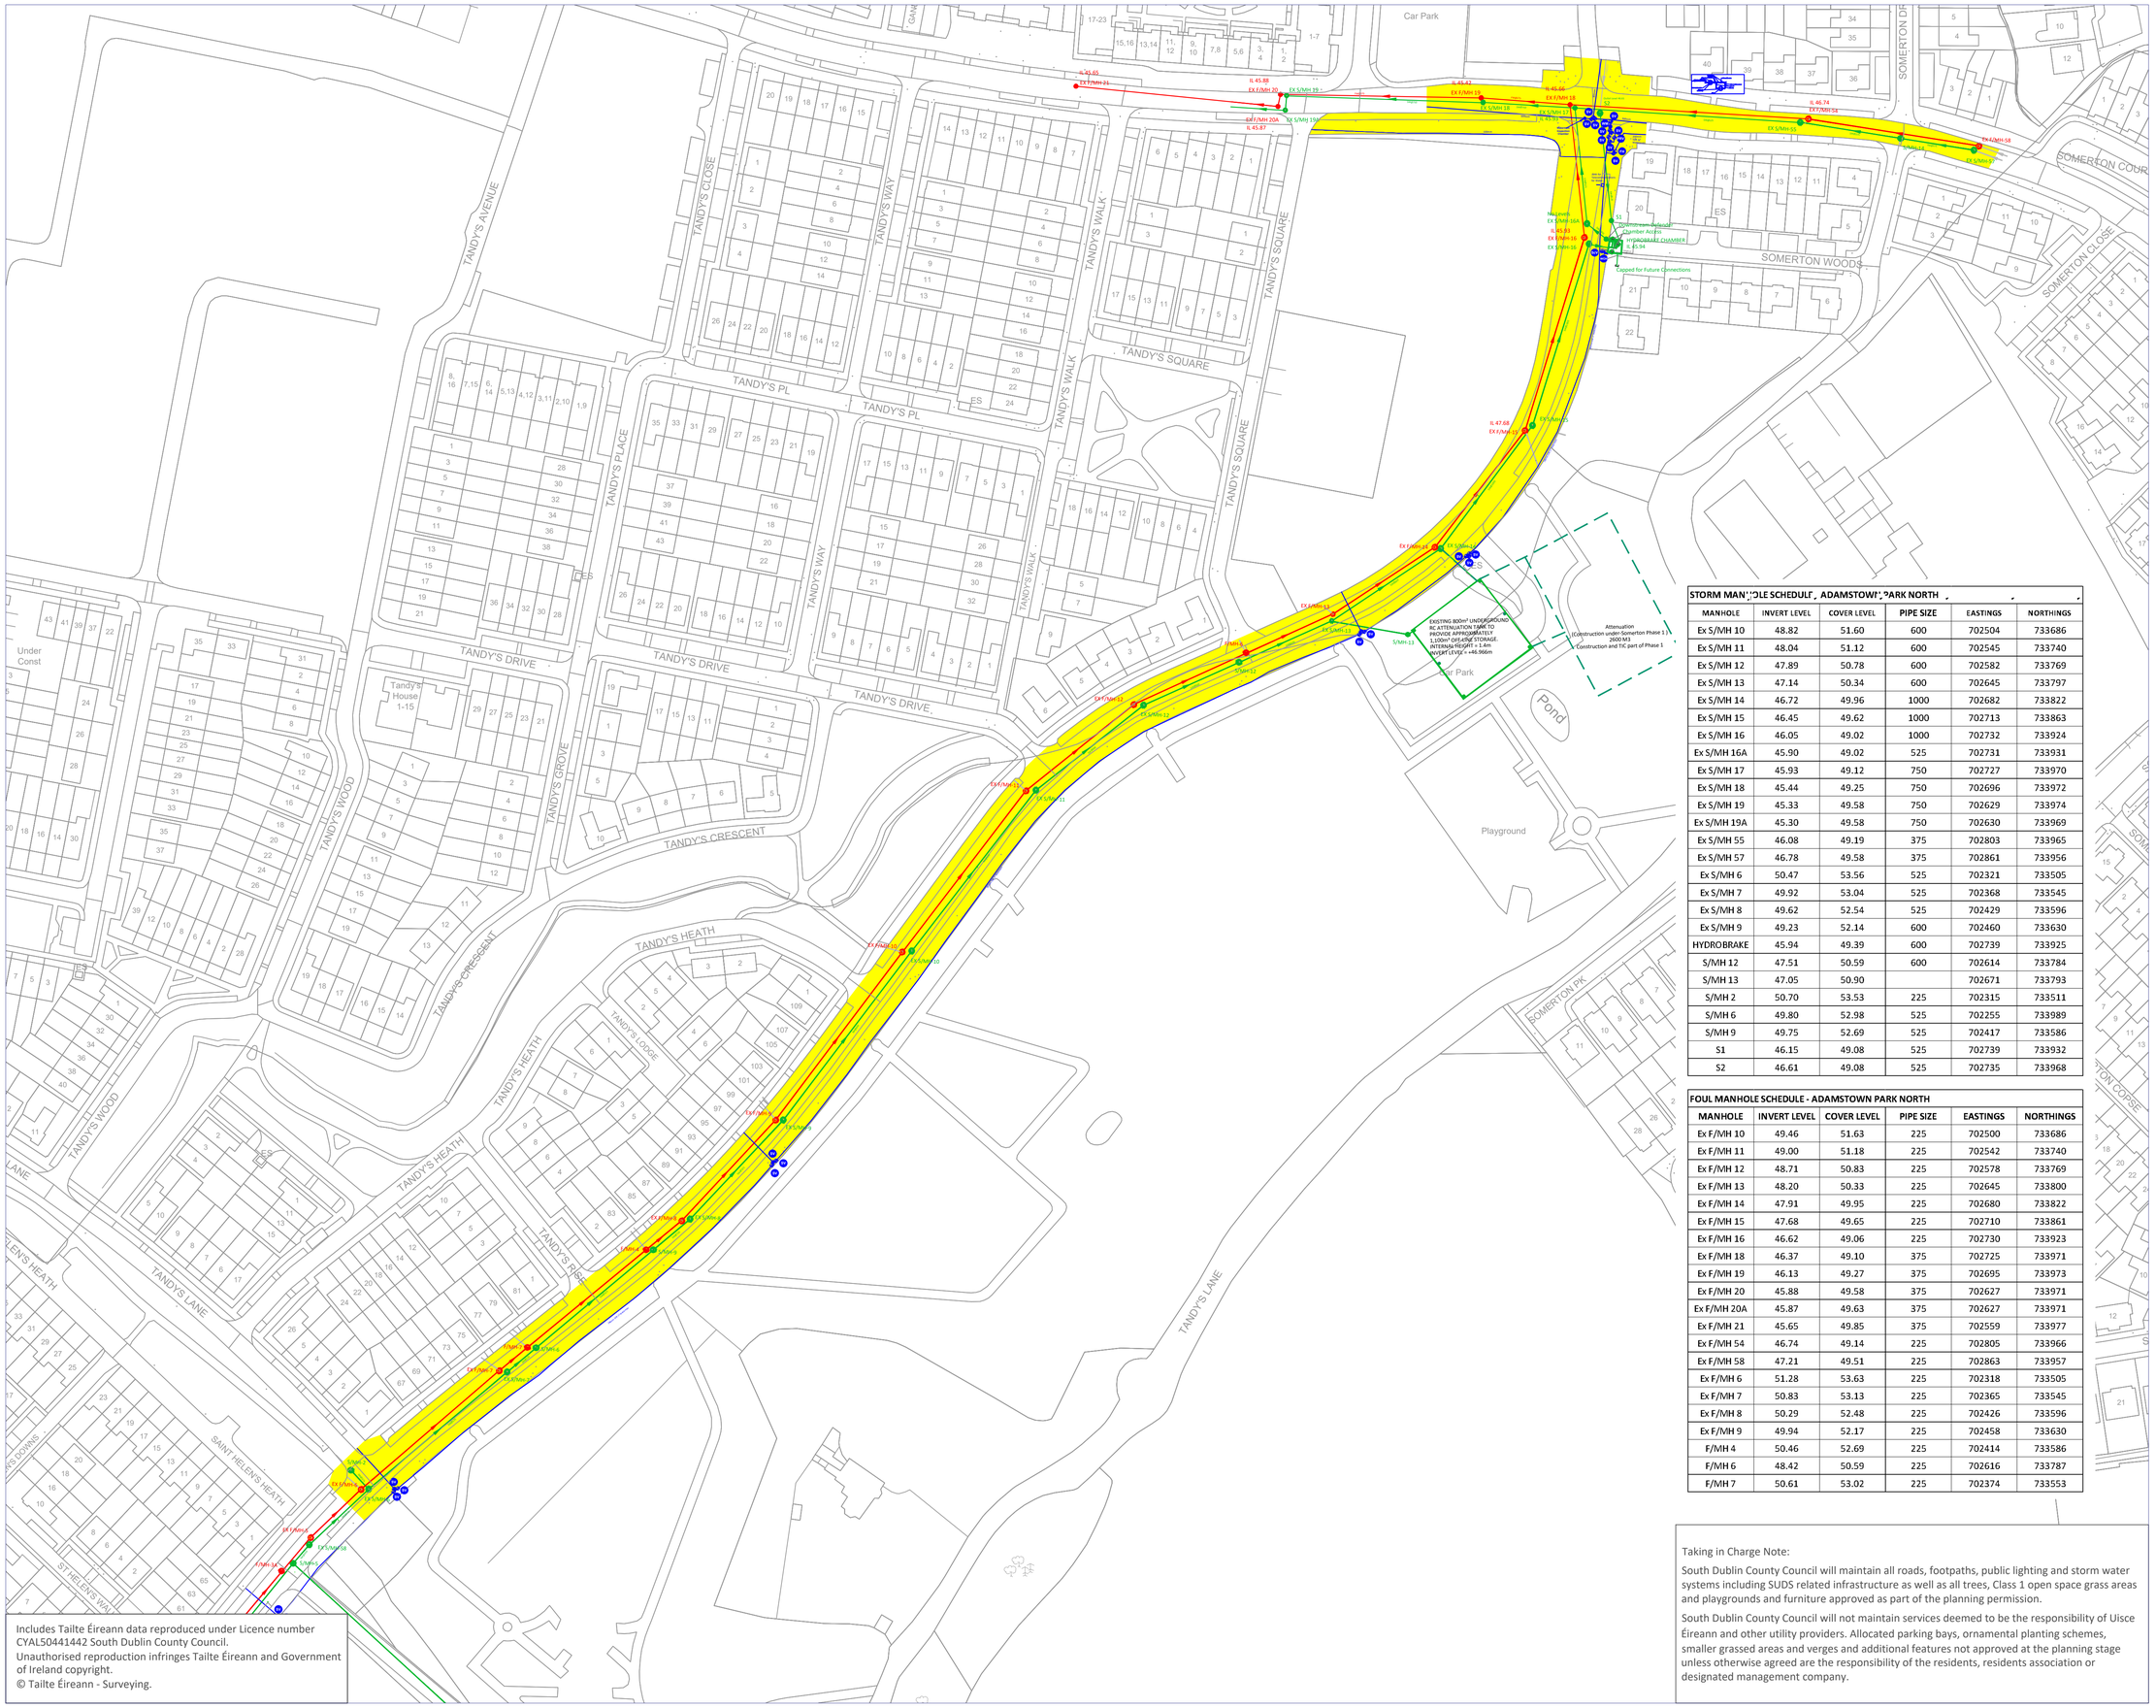

Includes Tailte Éireann data reproduced under Licence number CYAL50441442 South Dublin County Council.
Unauthorised reproduction infringes Tailte Éireann and Government of Ireland copyright.
© Tailte Éireann - Surveying.

STORM MANHOLE SCHEDULE - ADAMSTOWN PARK NORTH

MANHOLE	INVERT LEVEL	COVER LEVEL	PIPE SIZE	EASTINGS	NORTHINGS
Ex S/MH 10	48.82	51.60	600	702504	733686
Ex S/MH 11	48.04	51.12	600	702545	733740
Ex S/MH 12	47.89	50.78	600	702582	733769
Ex S/MH 13	47.14	50.34	600	702645	733797
Ex S/MH 14	46.72	49.96	1000	702682	733822
Ex S/MH 15	46.45	49.62	1000	702713	733863
Ex S/MH 16	46.05	49.02	1000	702732	733924
Ex S/MH 16A	45.90	49.02	525	702731	733931
Ex S/MH 17	45.93	49.12	750	702727	733970
Ex S/MH 18	45.44	49.25	750	702696	733972
Ex S/MH 19	45.33	49.58	750	702629	733974
Ex S/MH 19A	45.30	49.58	750	702630	733969
Ex S/MH 55	46.08	49.19	375	702803	733965
Ex S/MH 57	46.78	49.58	375	702861	733956
Ex S/MH 6	50.47	53.56	525	702321	733505
Ex S/MH 7	49.92	53.04	525	702368	733545
Ex S/MH 8	49.62	52.54	525	702429	733596
Ex S/MH 9	49.23	52.14	600	702460	733630
HYDROBRAKE	45.94	49.39	600	702739	733925
S/MH 12	47.51	50.59	600	702614	733784
S/MH 13	47.05	50.90		702671	733793
S/MH 2	50.70	53.53	225	702315	733511
S/MH 6	49.80	52.98	525	702255	733989
S/MH 9	49.75	52.69	525	702417	733586
S1	46.15	49.08	525	702739	733932
S2	46.61	49.08	525	702735	733968

FOUL MANHOLE SCHEDULE - ADAMSTOWN PARK NORTH

MANHOLE	INVERT LEVEL	COVER LEVEL	PIPE SIZE	EASTINGS	NORTHINGS
Ex F/MH 10	49.46	51.63	225	702500	733686
Ex F/MH 11	49.00	51.18	225	702542	733740
Ex F/MH 12	48.71	50.83	225	702578	733769
Ex F/MH 13	48.20	50.33	225	702645	733800
Ex F/MH 14	47.91	49.95	225	702680	733822
Ex F/MH 15	47.68	49.65	225	702710	733861
Ex F/MH 16	46.62	49.06	225	702730	733923
Ex F/MH 18	46.37	49.10	375	702725	733971
Ex F/MH 19	46.13	49.27	375	702695	733973
Ex F/MH 20	45.88	49.58	375	702627	733971
Ex F/MH 20A	45.87	49.63	375	702627	733971
Ex F/MH 21	45.65	49.85	375	702559	733977
Ex F/MH 54	46.74	49.14	225	702805	733966
Ex F/MH 58	47.21	49.51	225	702863	733957
Ex F/MH 6	51.28	53.63	225	702318	733505
Ex F/MH 7	50.83	53.13	225	702365	733545
Ex F/MH 8	50.29	52.48	225	702426	733596
Ex F/MH 9	49.94	52.17	225	702458	733630
F/MH 4	50.46	52.69	225	702414	733586
F/MH 6	48.42	50.59	225	702616	733787
F/MH 7	50.61	53.02	225	702374	733553

Taking in Charge Note:

South Dublin County Council will maintain all roads, footpaths, public lighting and storm water systems including SUDS related infrastructure as well as all trees, Class 1 open space grass areas and playgrounds and furniture approved as part of the planning permission.

South Dublin County Council will not maintain services deemed to be the responsibility of Uisce Éireann and other utility providers. Allocated parking bays, ornamental planting schemes, smaller grassed areas and verges and additional features not approved at the planning stage unless otherwise agreed are the responsibility of the residents, residents association or designated management company.

SDCC
Comhairle Contae Átha Cliath Theas
South Dublin County Council

PLANNING AND TRANSPORT

Director: **Eoin Burke**

Senior Engineer: **John Hegarty**

Foul Sewer	Red
Surface Water Sewer	Green
Watemain	Blue
Fire Hydrant / Sluice Valve	
Air Valve / Scour Valve	
Foul Water Not TIC	Grey
Surface Water Not TIC	Grey
Watermain Not TIC	Grey
Site Boundary	Red
Open Space	
Roads and Footpaths to be TIC	
Areas to remain Private/Management Co.	
Wayleaves	

Revision	Description	Date

Notes:
This drawing does not constitute a recommendation to have an estate taken in charge.
This drawing refers to the taking in charge of the roads and services as indicated in colour.
All sewers are 225mm in dia. unless otherwise indicated.
Scaled dimensions not to be used.
Length of roads as on attached road schedule.
Boundary treatments to roads taken in charge i.e.e walls and/or railings are not included in, and are not part of the taking in charge procedure.

Location:

Adamstown Park Northern Section

Lucan

Drawing Title:

Taking in Charge Scheme

Drawn By: **PL**	O.S. Reference: **3360 / 8,9,14,B,D**
Surveyed By: **IS**	Scale: **1:1000**
Checked By: **-**	Date: **August 2026**

Drawing Number:

BC 1468