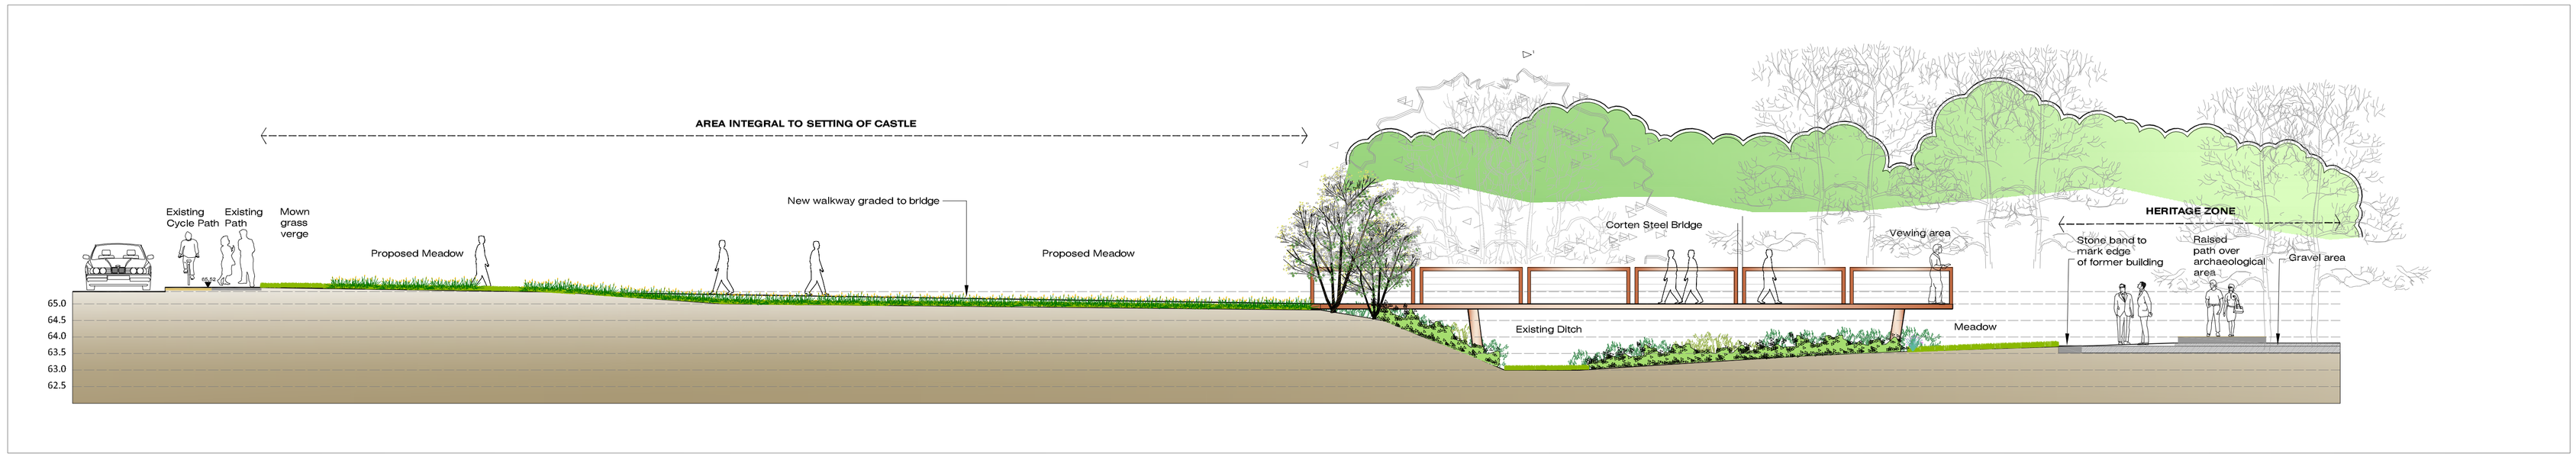

SECTION A-A

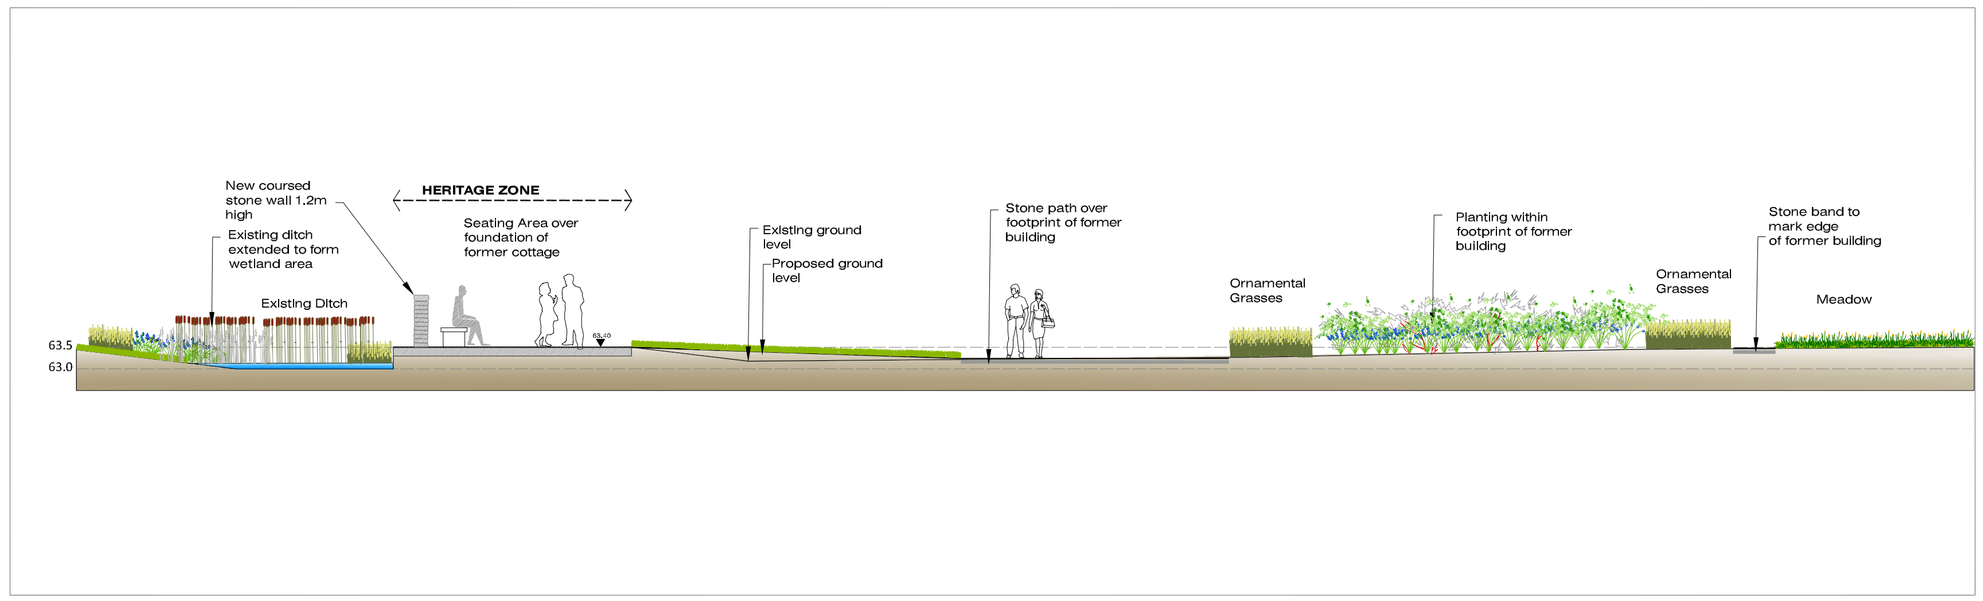

SECTION B-B

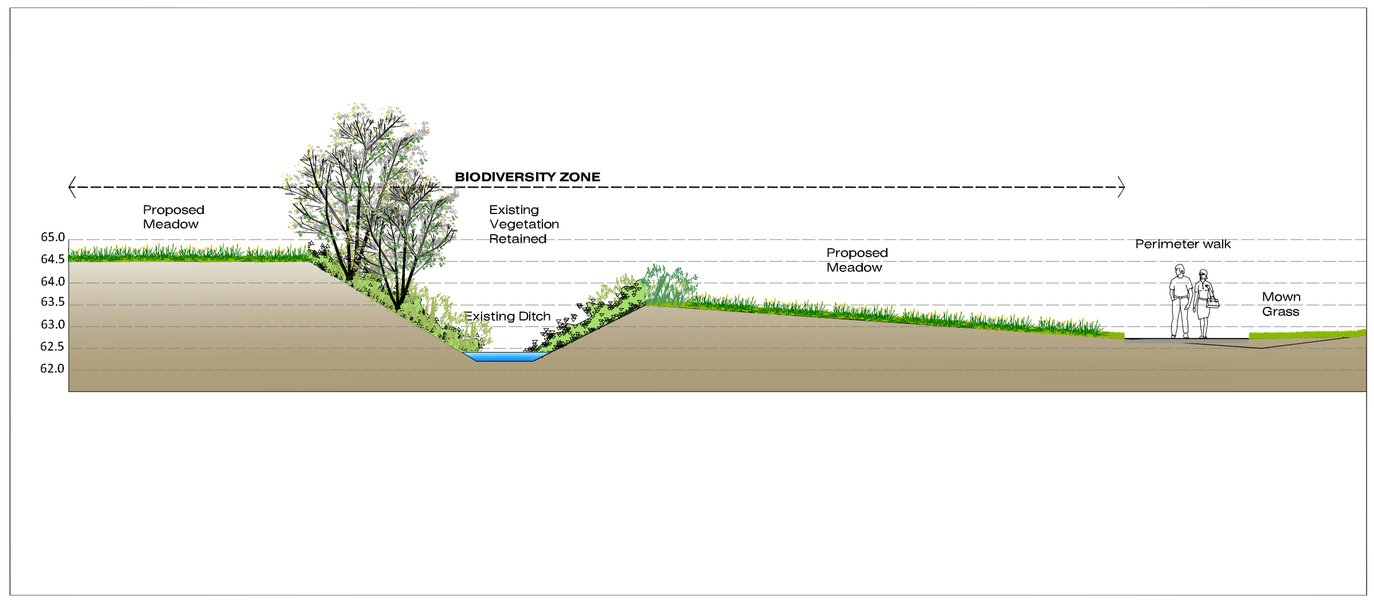

SECTION C-C

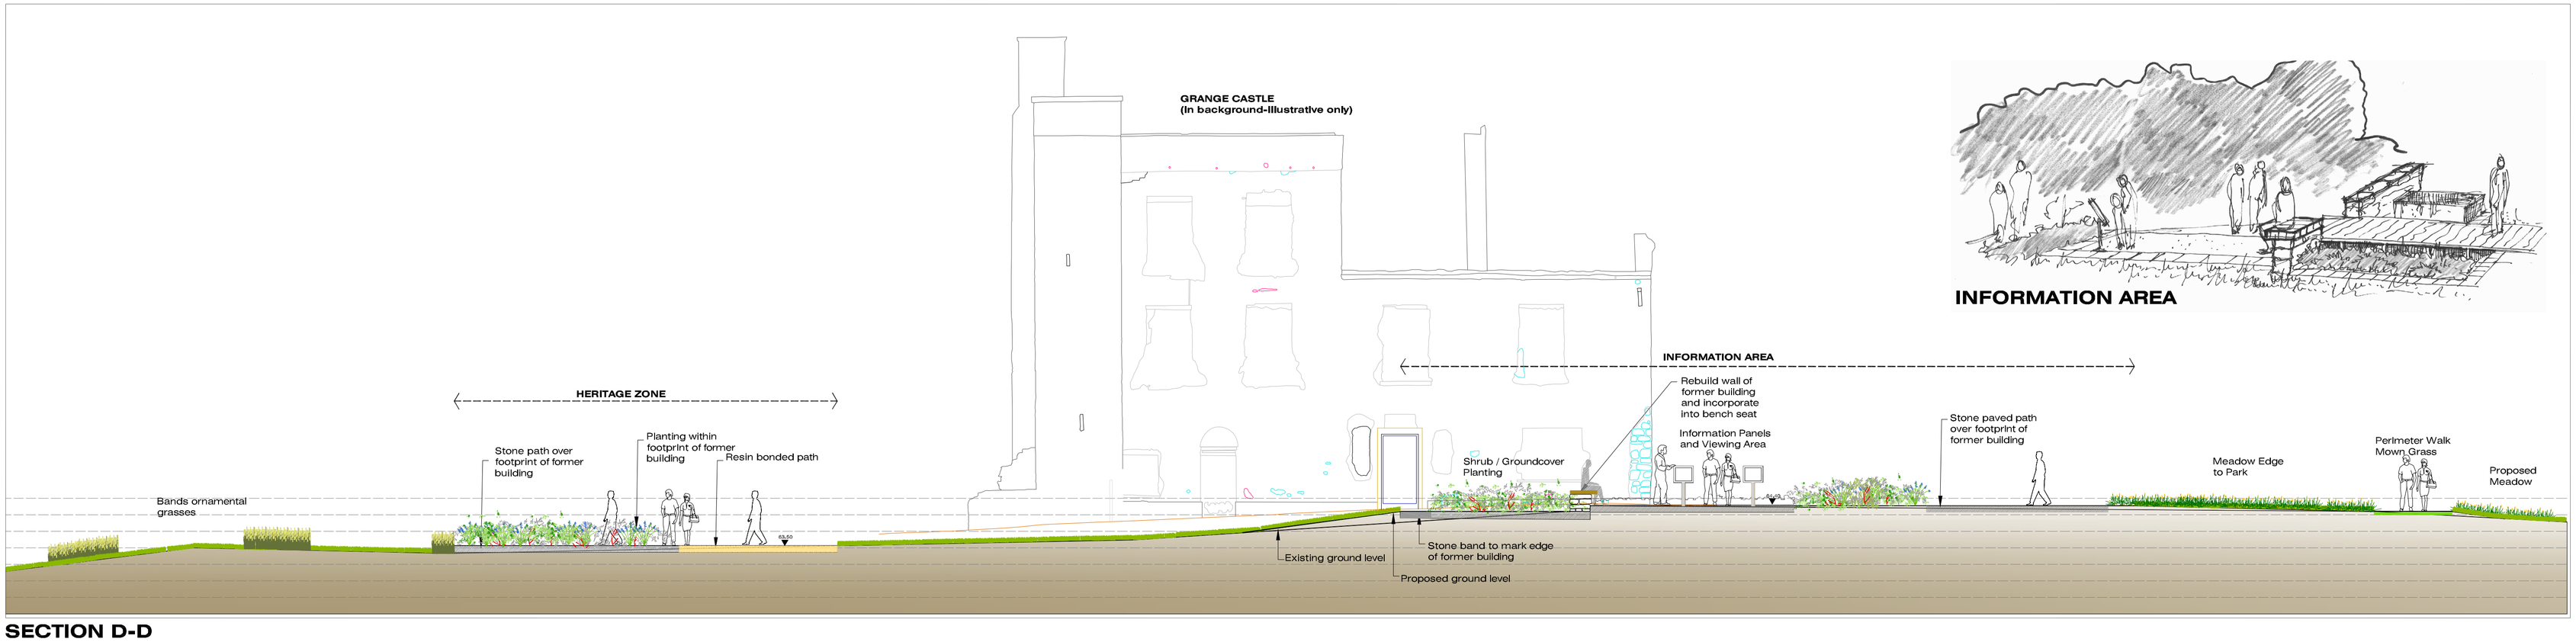

SECTION D-D

Rev	Date	Drawn	Checked	Description	Notes

COPYRIGHT © ALL RIGHTS RESERVED.
THIS WORK IS COPYRIGHT AND CANNOT BE REPRODUCED OR COPIED IN ANY FORM WITHOUT THE WRITTEN PERMISSION OF THE ORIGINATOR.
DO NOT SCALE FROM THIS DRAWING. WORK ONLY FROM FIGURED DIMENSIONS.
THIS DRAWING TO BE READ IN CONJUNCTION WITH RELEVANT CONSULTANTS DRAWINGS.

Ordnance Survey Ireland Licence No AR 0001317
© Ordnance Survey Ireland/Government of Ireland

Project: Grange Castle Grange Castle Business Park		Project No.	6393
Drg.: Sections through Proposed Park		Drawing No.	302
		Rev.	0
Scales: 1:100	Status: Planning	Date	June 2017
Canal House, Canal Road, Dublin 6 Tel: +353(0)1 2081900	mail@bradyshipmanmartin.com www.bradyshipmanmartin.com	Drn. AP	Chd. TB / Passed

BSM
Est. 1968