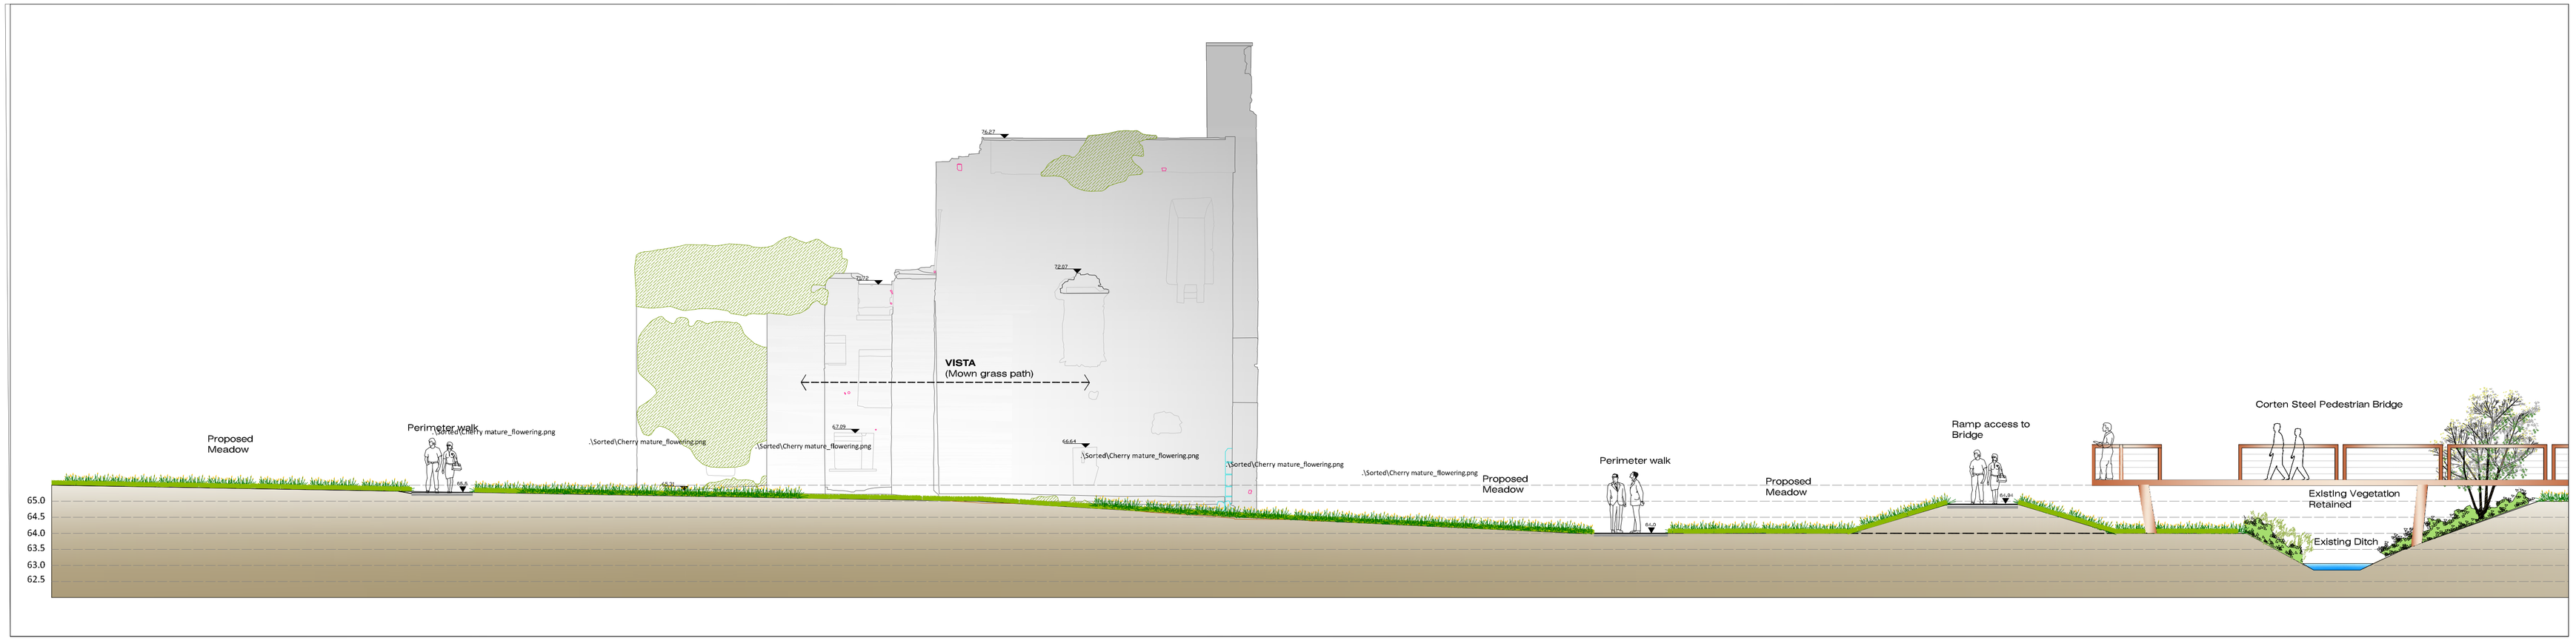

SECTION E-E

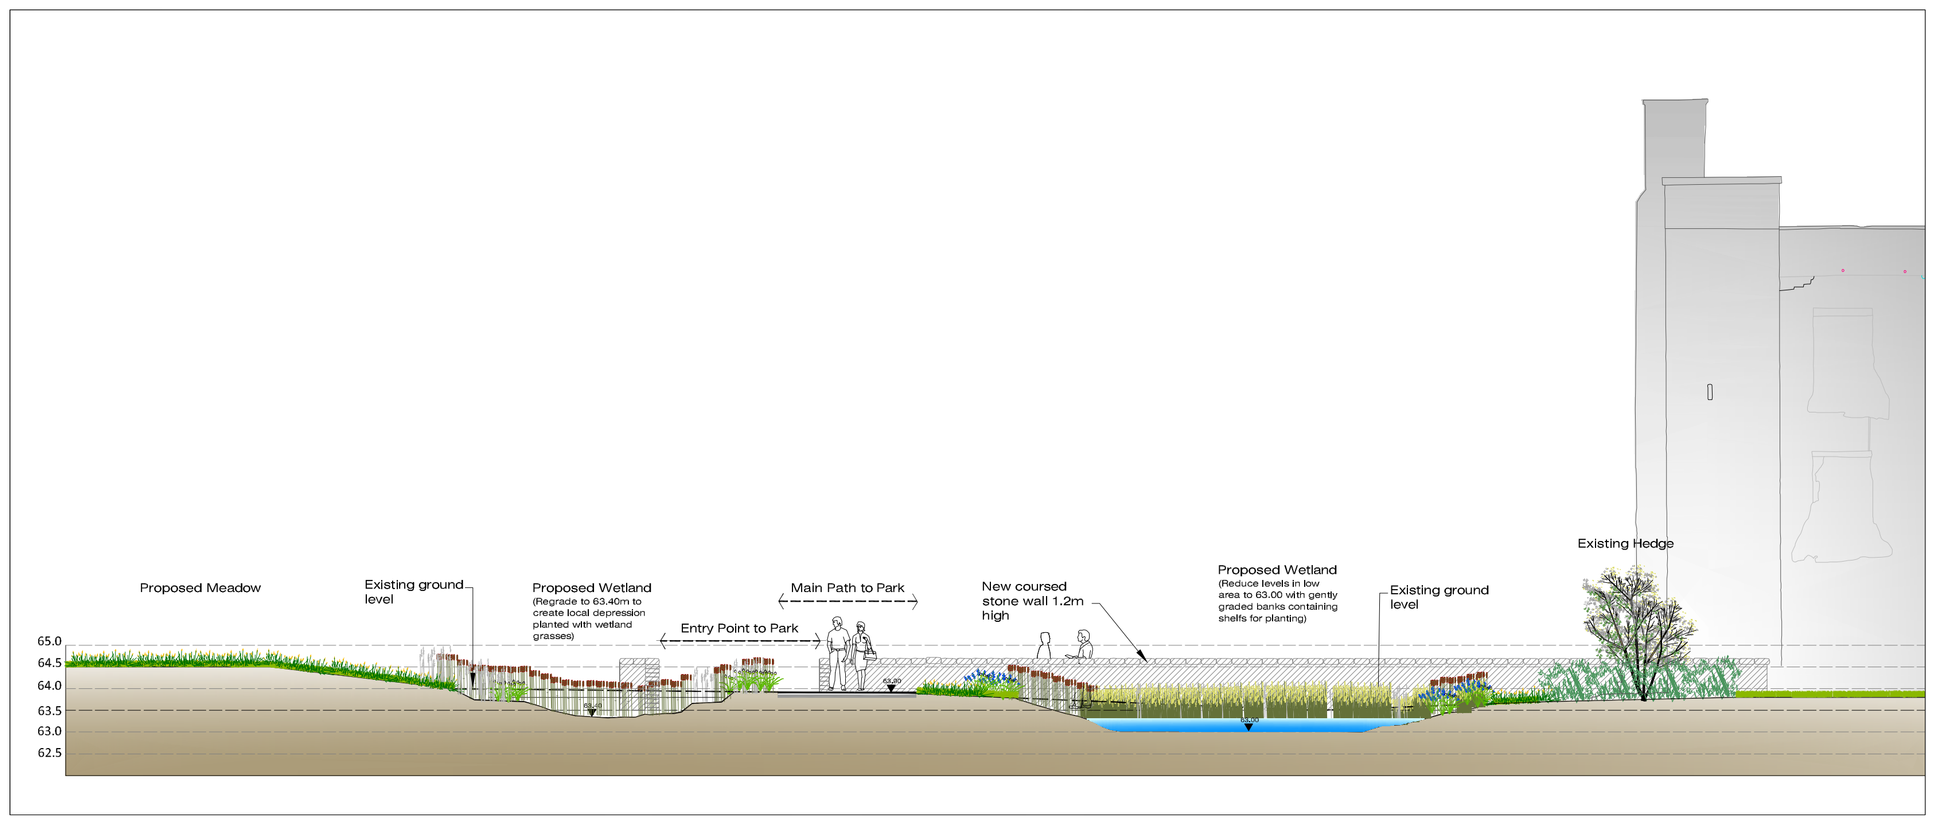

SECTION F-F

Rev	Date	Drawn	Checked	Description	Notes

COPYRIGHT © ALL RIGHTS RESERVED.
THIS WORK IS COPYRIGHT AND CANNOT BE REPRODUCED OR COPIED IN ANY FORM WITHOUT THE WRITTEN PERMISSION OF THE ORIGINATOR.
DO NOT SCALE FROM THIS DRAWING. WORK ONLY FROM FIGURED DIMENSIONS.
THIS DRAWING TO BE READ IN CONJUNCTION WITH RELEVANT CONSULTANTS DRAWINGS.

Ordnance Survey Ireland Licence No AR 0001317
© Ordnance Survey Ireland/Government of Ireland

Project	Grange Castle Grange Castle Business Park
Project No.	6393
Drg.	Sections through Proposed Park
Drawing No.	303
Rev.	0
Scales	1:100
Status	Planning
Date	June 2017
Drn.	AP
Chd.	TB
Passed	

Canal House, Canal Road, Dublin 6
Tel: +353(0)1 2081900
mail@bradyshipmanmartin.com
www.bradyshipmanmartin.com

BSM
Est. 1968