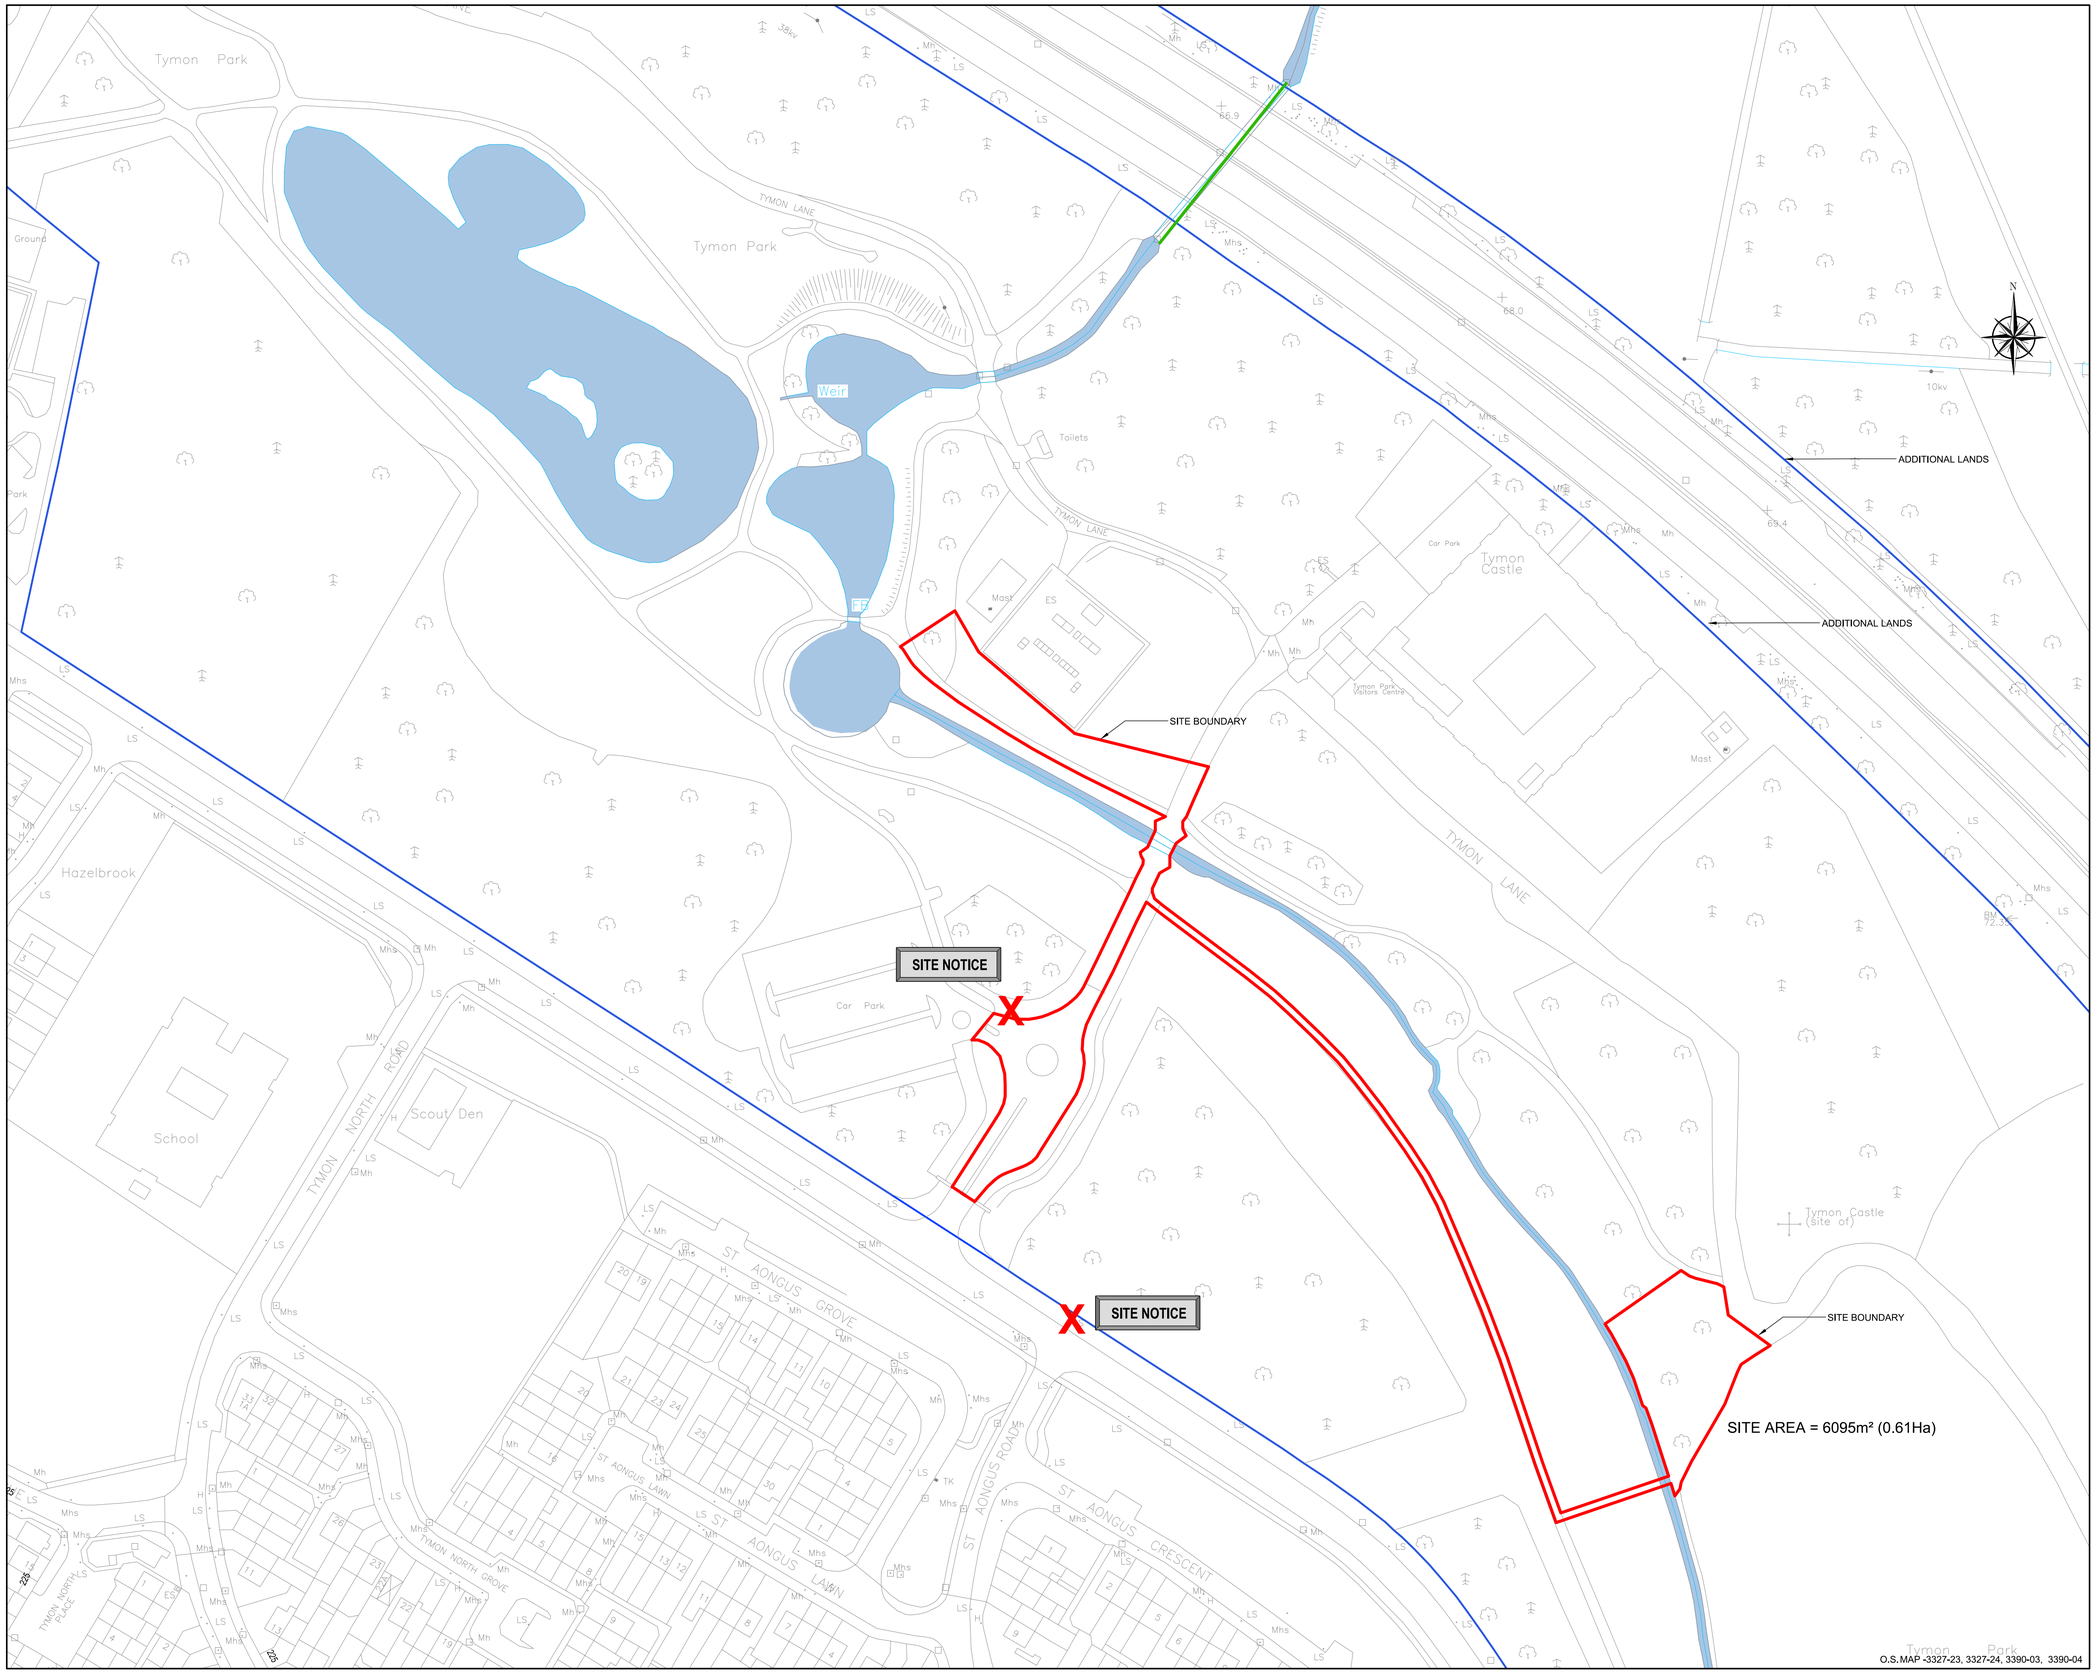

1 Site Location Map - Sheet 1

1:1000

NOTES

1. All Dimensions are in metres (m) unless noted otherwise.
2. All levels are in metres and relate to the Ordnance Survey Datum Malin Head.
3. Includes Ordnance Survey Ireland data reproduced under O.S.I. licence number: **2019/23/CCMA/SOUTH DUBLIN COUNTY COUNCIL & 2010/22/CCMA/DUBLIN CITY COUNCIL**
4. Do not scale from Drawings.
5. Proposed works geometry and extents are subject to Detail Design.
6. This drawing should be read in conjunction with other River Poddle Alleviation Scheme Planning Drawings.

LEGEND

	PODDLE RIVER
	RIVERS - OS MAP
	SITE BOUNDARY
	ADDITIONAL LANDS
	EXISTING CULVERT

KEYPLAN

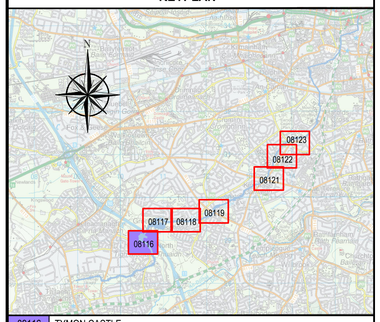

09116	TYMON CASTLE
09117	TYMON PARK
09118	OSPREY / WILLINGTON / LIMEKILN
09119	WELLINGTON / GLENDOWMN / WHITEHALL / GLENDALE
09121	WHITEHALL RD./ KIMMAGE RD. / RAVENSDALE / FORTFIELD
09122	CASHEL RD./ KIMMAGE RD. / RAVENSDALE / PODDLE PARK
09123	MOUNT ARGUS CLOSE / STANAWAY RD / BANGOR RD / KIMMAGE RD / SUNDRIVE RD
09126	SOUTH CIRCULAR ROAD, DUFFEREN AVE., MERTON AVE., DONOP AVE.,

REV	DATE	DESCRIPTION	D	C	A
P01	FEB 2020	ISSUED FOR PLANNING	M.C.	B.T.	B.D.

PROJECT No.	STATUS	PURPOSE OF USE
20662	A1	PLANNING

COPYRIGHT RESERVED - THIS DRAWING IS NOT TO BE USED FOR A PURPOSE OTHER THAN THAT FOR WHICH IT HAS BEEN ISSUED BY NICHOLAS O'DWYER LTD. NOR IS IT TO BE COPIED OR REPRODUCED IN ANY MANNER WITHOUT WRITTEN CONSENT.

NICHOLAS O'DWYER
Unit E4, Nutgrove Office Park,
Nutgrove Avenue, Dublin 14
T +353 1 296 9000
F +353 1 296 9001
E dublin@nodwyer.com
W www.nodwyer.com

CLIENT

Comhairle Contae Átha Cliath Theas
South Dublin County Council

Dublin City Council
Comhairle Cathrach Bhaile Átha Cliath

OPW Oifig na nOibreacha Poiblí Office of Public Works

PROJECT

RIVER PODDLE FLOOD ALLEVIATION SCHEME

TITLE

SITE LOCATION MAP SHEET 1 OF 7

SCALES	DRAWN	CHECKED	APPROVED
1:1000 @ A1	M. Cheevers	B. Twomey	B. Dunphy
	DATE 17.07.2019	DATE 17.07.2019	DATE 17.07.2019

DRAWING No.	REVISION
RPFS-NOD-01-XX-DR-C-08116	P01