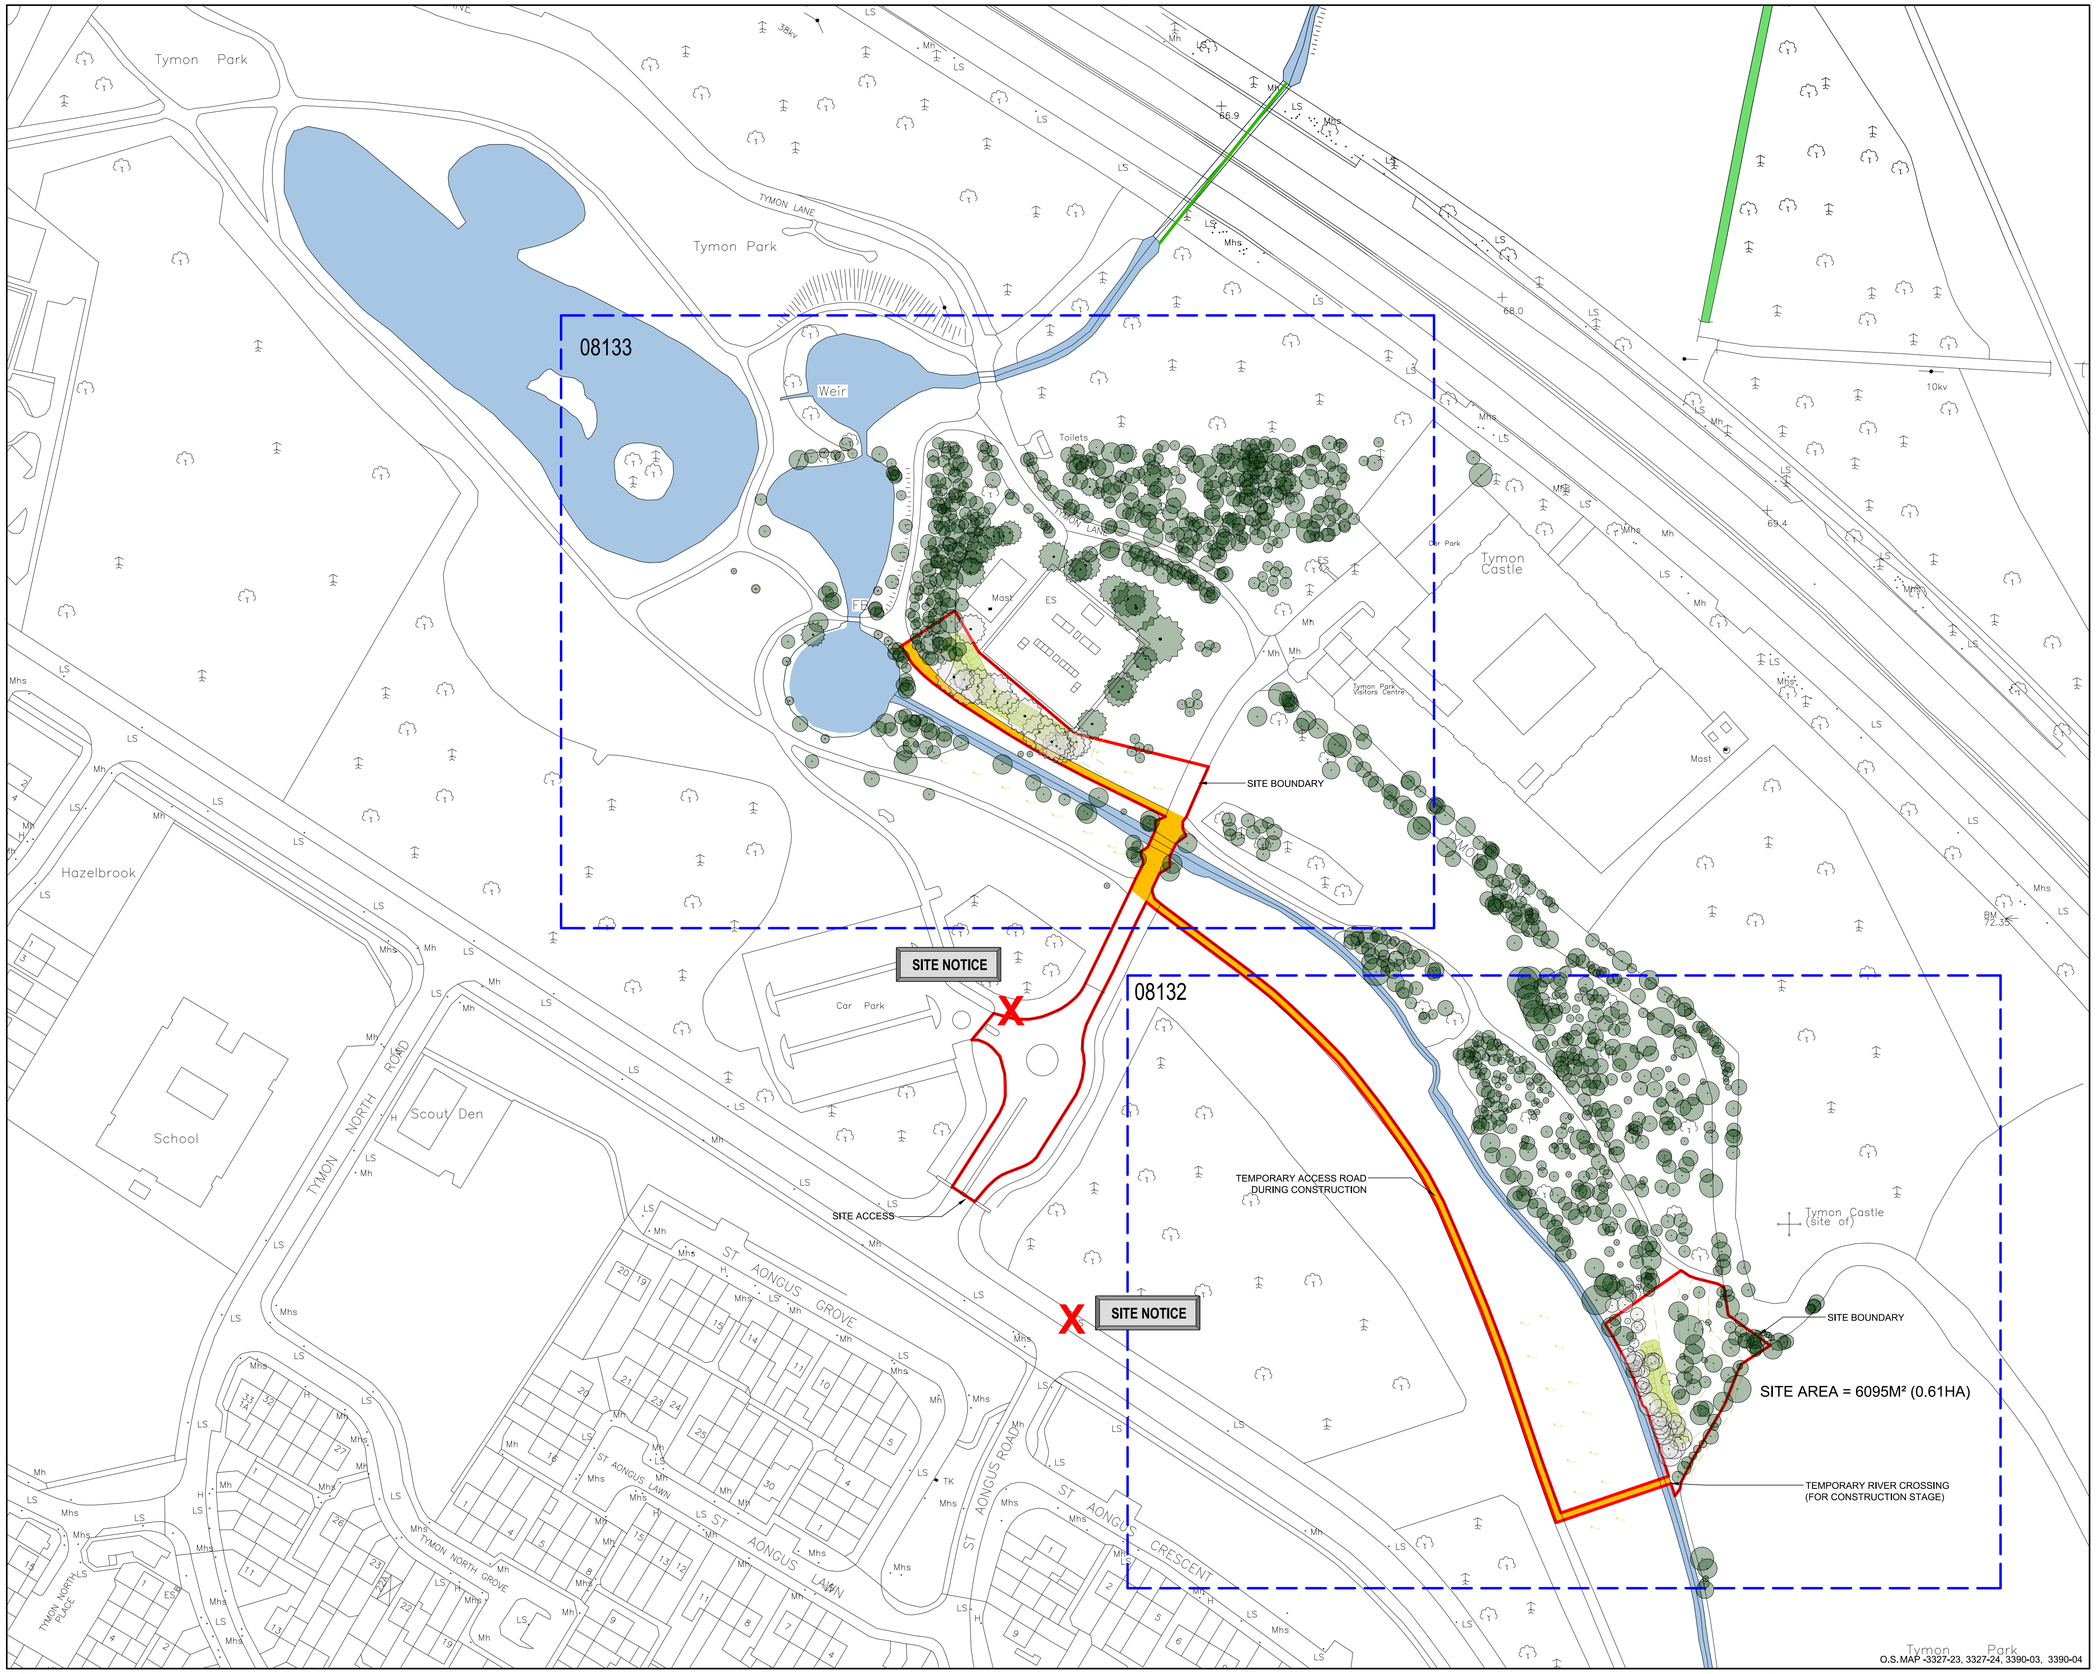

1 Site Location Plan - Sheet 1

1:1000

NOTES

1. All Dimensions are in metres (m) unless noted otherwise.
2. All levels are in metres and relate to the Ordnance Survey Datum Malin Head.
3. Includes Ordnance Survey Ireland data reproduced under O.S.I. licence number: **2019/23/CCMA/SOUTH DUBLIN COUNTY COUNCIL & 2010/22/CCMA/DUBLIN CITY COUNCIL**
4. Do not scale from Drawings.
5. Proposed works geometry and extents are subject to Detail Design.
6. This drawing should be read in conjunction with other River Poddle Alleviation Scheme Planning Drawings.

LEGEND

	PODDLE RIVER
	RIVERS - OS MAP
	SITE BOUNDARY
	PROPOSED EMBANKMENT
	PROPOSED FOOTPATH
	PROPOSED RETAINING WALL
	EXISTING SURFACE WATER
	EXISTING CULVERT
	TEMPORARY ACCESS ROAD DURING CONSTRUCTION

KEYPLAN

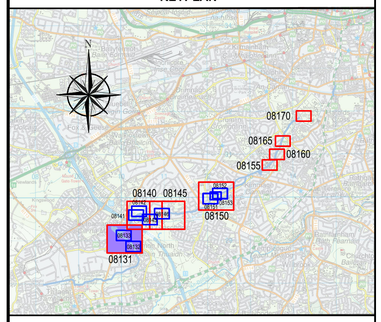

REV	DATE	DESCRIPTION	D	C	A
P01	FEB 2020	ISSUED FOR PLANNING	M.C.	B.T.	B.D.

PROJECT No.	STATUS	PURPOSE OF USE
20662	A1	PLANNING

COPYRIGHT RESERVED - THIS DRAWING IS NOT TO BE USED FOR A PURPOSE OTHER THAN THAT FOR WHICH IT HAS BEEN ISSUED BY NICHOLAS O'DWYER LTD. NOR IS IT TO BE COPIED OR REPRODUCED IN ANY MANNER WITHOUT WRITTEN CONSENT.

NICHOLAS O'DWYER
Unit E4, Nutgrove Office Park, Nutgrove Avenue, Dublin 14
T +353 1 296 9000
F +353 1 296 9001
E dublin@nodwyer.com
W www.nodwyer.com

CLIENT

Comhairle Contae Átha Cliath Theas
South Dublin County Council

Dublin City Council
Comhairle Cathrach Bhaile Átha Cliath

OPW Oifig na nOibreacha Poiblí Office of Public Works

PROJECT

RIVER PODDLE FLOOD ALLEVIATION SCHEME

TITLE

TYMON PARK OVERALL LAYOUT KEYPLAN 1

SCALES	DRAWN	CHECKED	APPROVED
1:1000 @ A1	M. Cheevers	B. Twomey	B. Dunphy
	DATE 19.07.2019	DATE 19.07.2019	DATE 19.07.2019

DRAWING No.	REVISION
RPFS-NOD-01-XX-DR-C-08131	P01