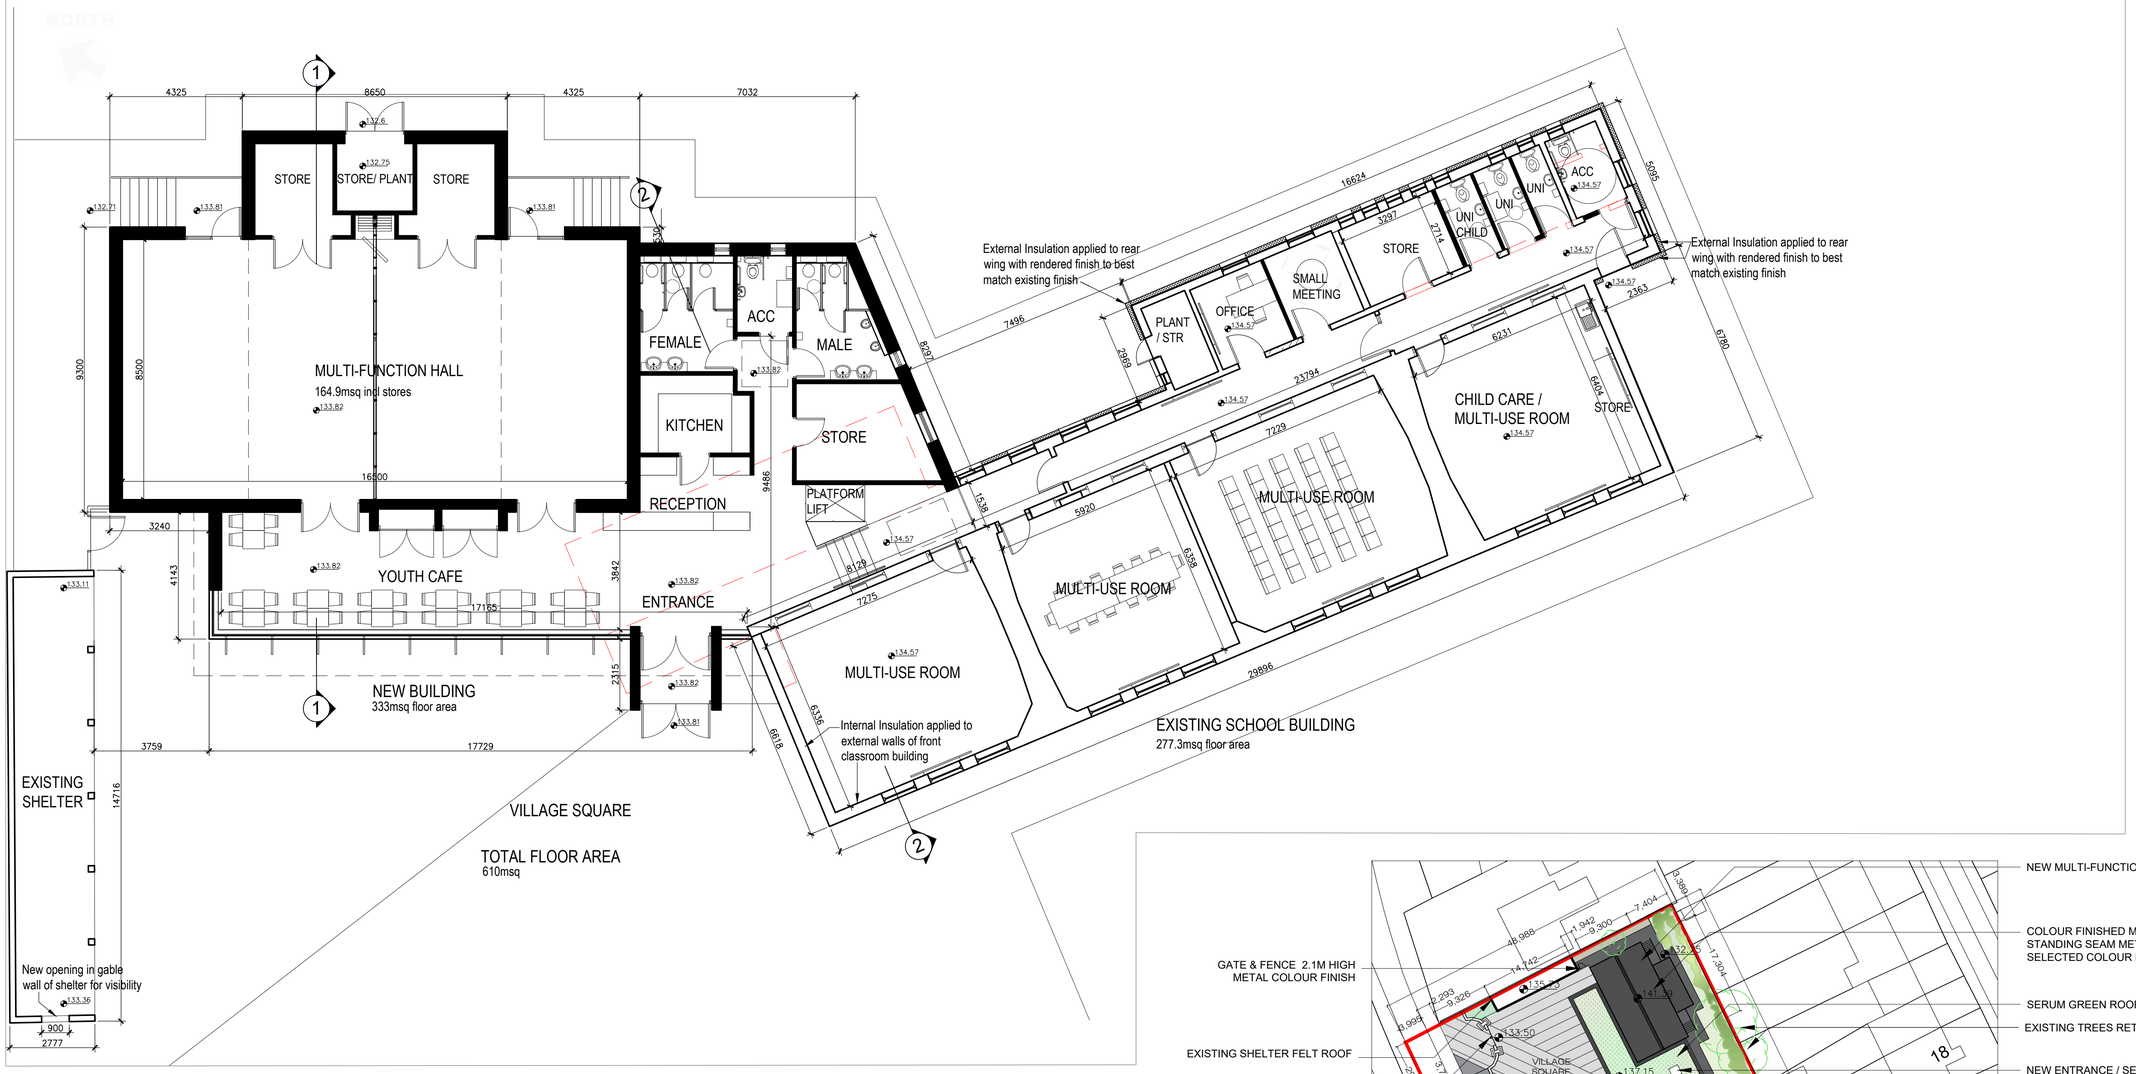

01 P04 **PROPOSED PLAN GROUND FLOOR**
SCALE = 1:100 @A1, 1:200@A3

LEGEND
- NEW BUILD
- EXISTING
- EXISTING REMOVED

03 P04 **PROPOSED SITE PLAN**
SCALE = 1:500 @A1, 1:1000@A3

LEGEND
- SITE BOUNDARY
- SELECTED PAVING 01 / HARD SURFACE
- PROPOSED PAVEMENT 02 / HARD SURFACE
- PROPOSED PLANTED AREA PERMEABLE
- PROPOSED ACTIVE SURFACE PERMEABLE EG. GRAVEL / WOOD CHIPS
- NEW TREES

SAGGART COMMUNITY CENTRE PART - 8 2020

SHEET P04 PROPOSED PLANS

PART 8

Comhairle Contae Átha Cliath Theas
South Dublin County Council