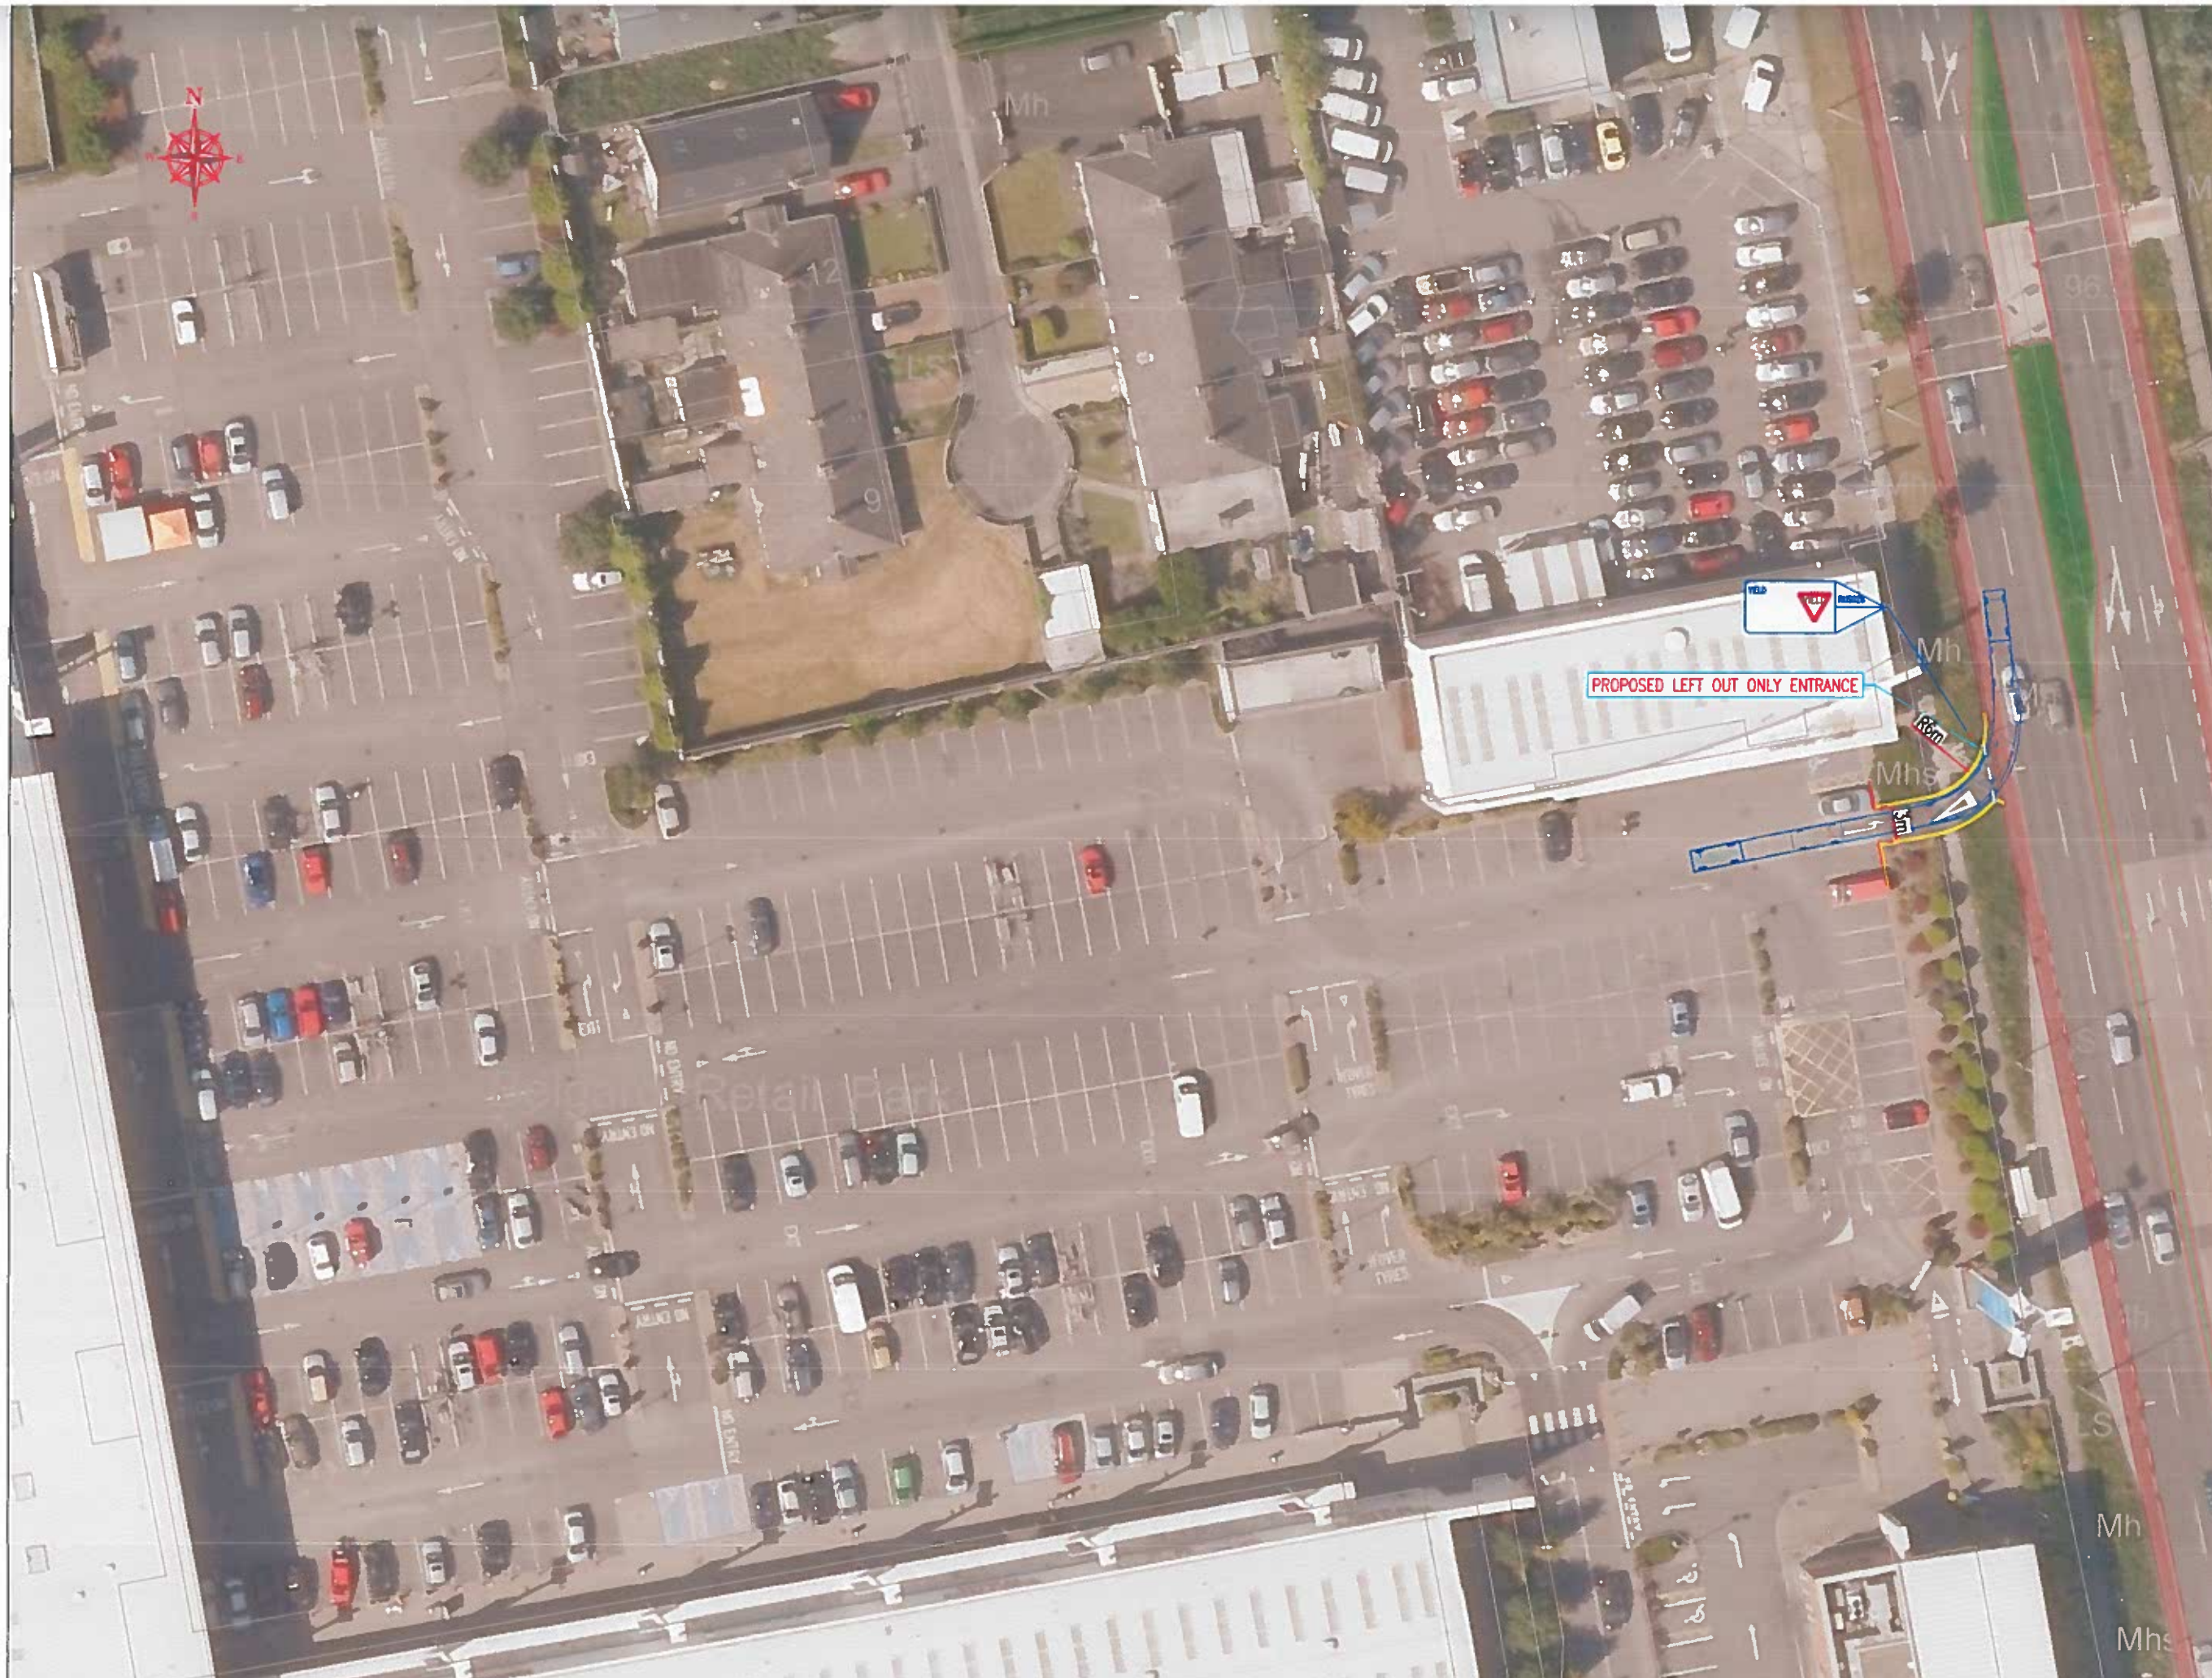

COPYRIGHT THIS DRAWING/DOC. NO PART SHALL BE REPRODUCED OR TRANSMITTED WITHOUT THEIR WRITTEN PERMISSION

ON ORIGINAL

NOTES:

rev	date	description	by	chkd

client approved

A - Approved
B - Approved with comments
C - Do not use

suitability: S0 - WORK IN PROGRESS

issue purpose: PRELIMANARY

DBFL Consulting Engineers
Civil, Structural & Transportation Engineering
www.dbfl.ie

DUBLIN OFFICE: Crescent House, Lower Crescent Quay, Dublin 7 D07 H7X4
PHONE: +353 1 455 4500

CORK OFFICE: 14 South Mall, Cork, T12 CT91
PHONE: +353 21 3239135

WATERFORD OFFICE: Suite 2b The Atrium, Maritana Gate, Canada Street, Waterford, X91 YN28
PHONE: +353 51 309 300

project title

BELGARD TO COOKSTOWN LINK ROAD

drawing title

AIRTON ROAD EXTENSION ACCESS OPTION 1

client

SOUTH DUBLIN COUNTY COUNCIL

designed by	drawn by	scale	sheet size
RK	JJB	1:250	A1