
Revision: Drawn: JB Checked: AY Approved: AB Date: 2026-10-06

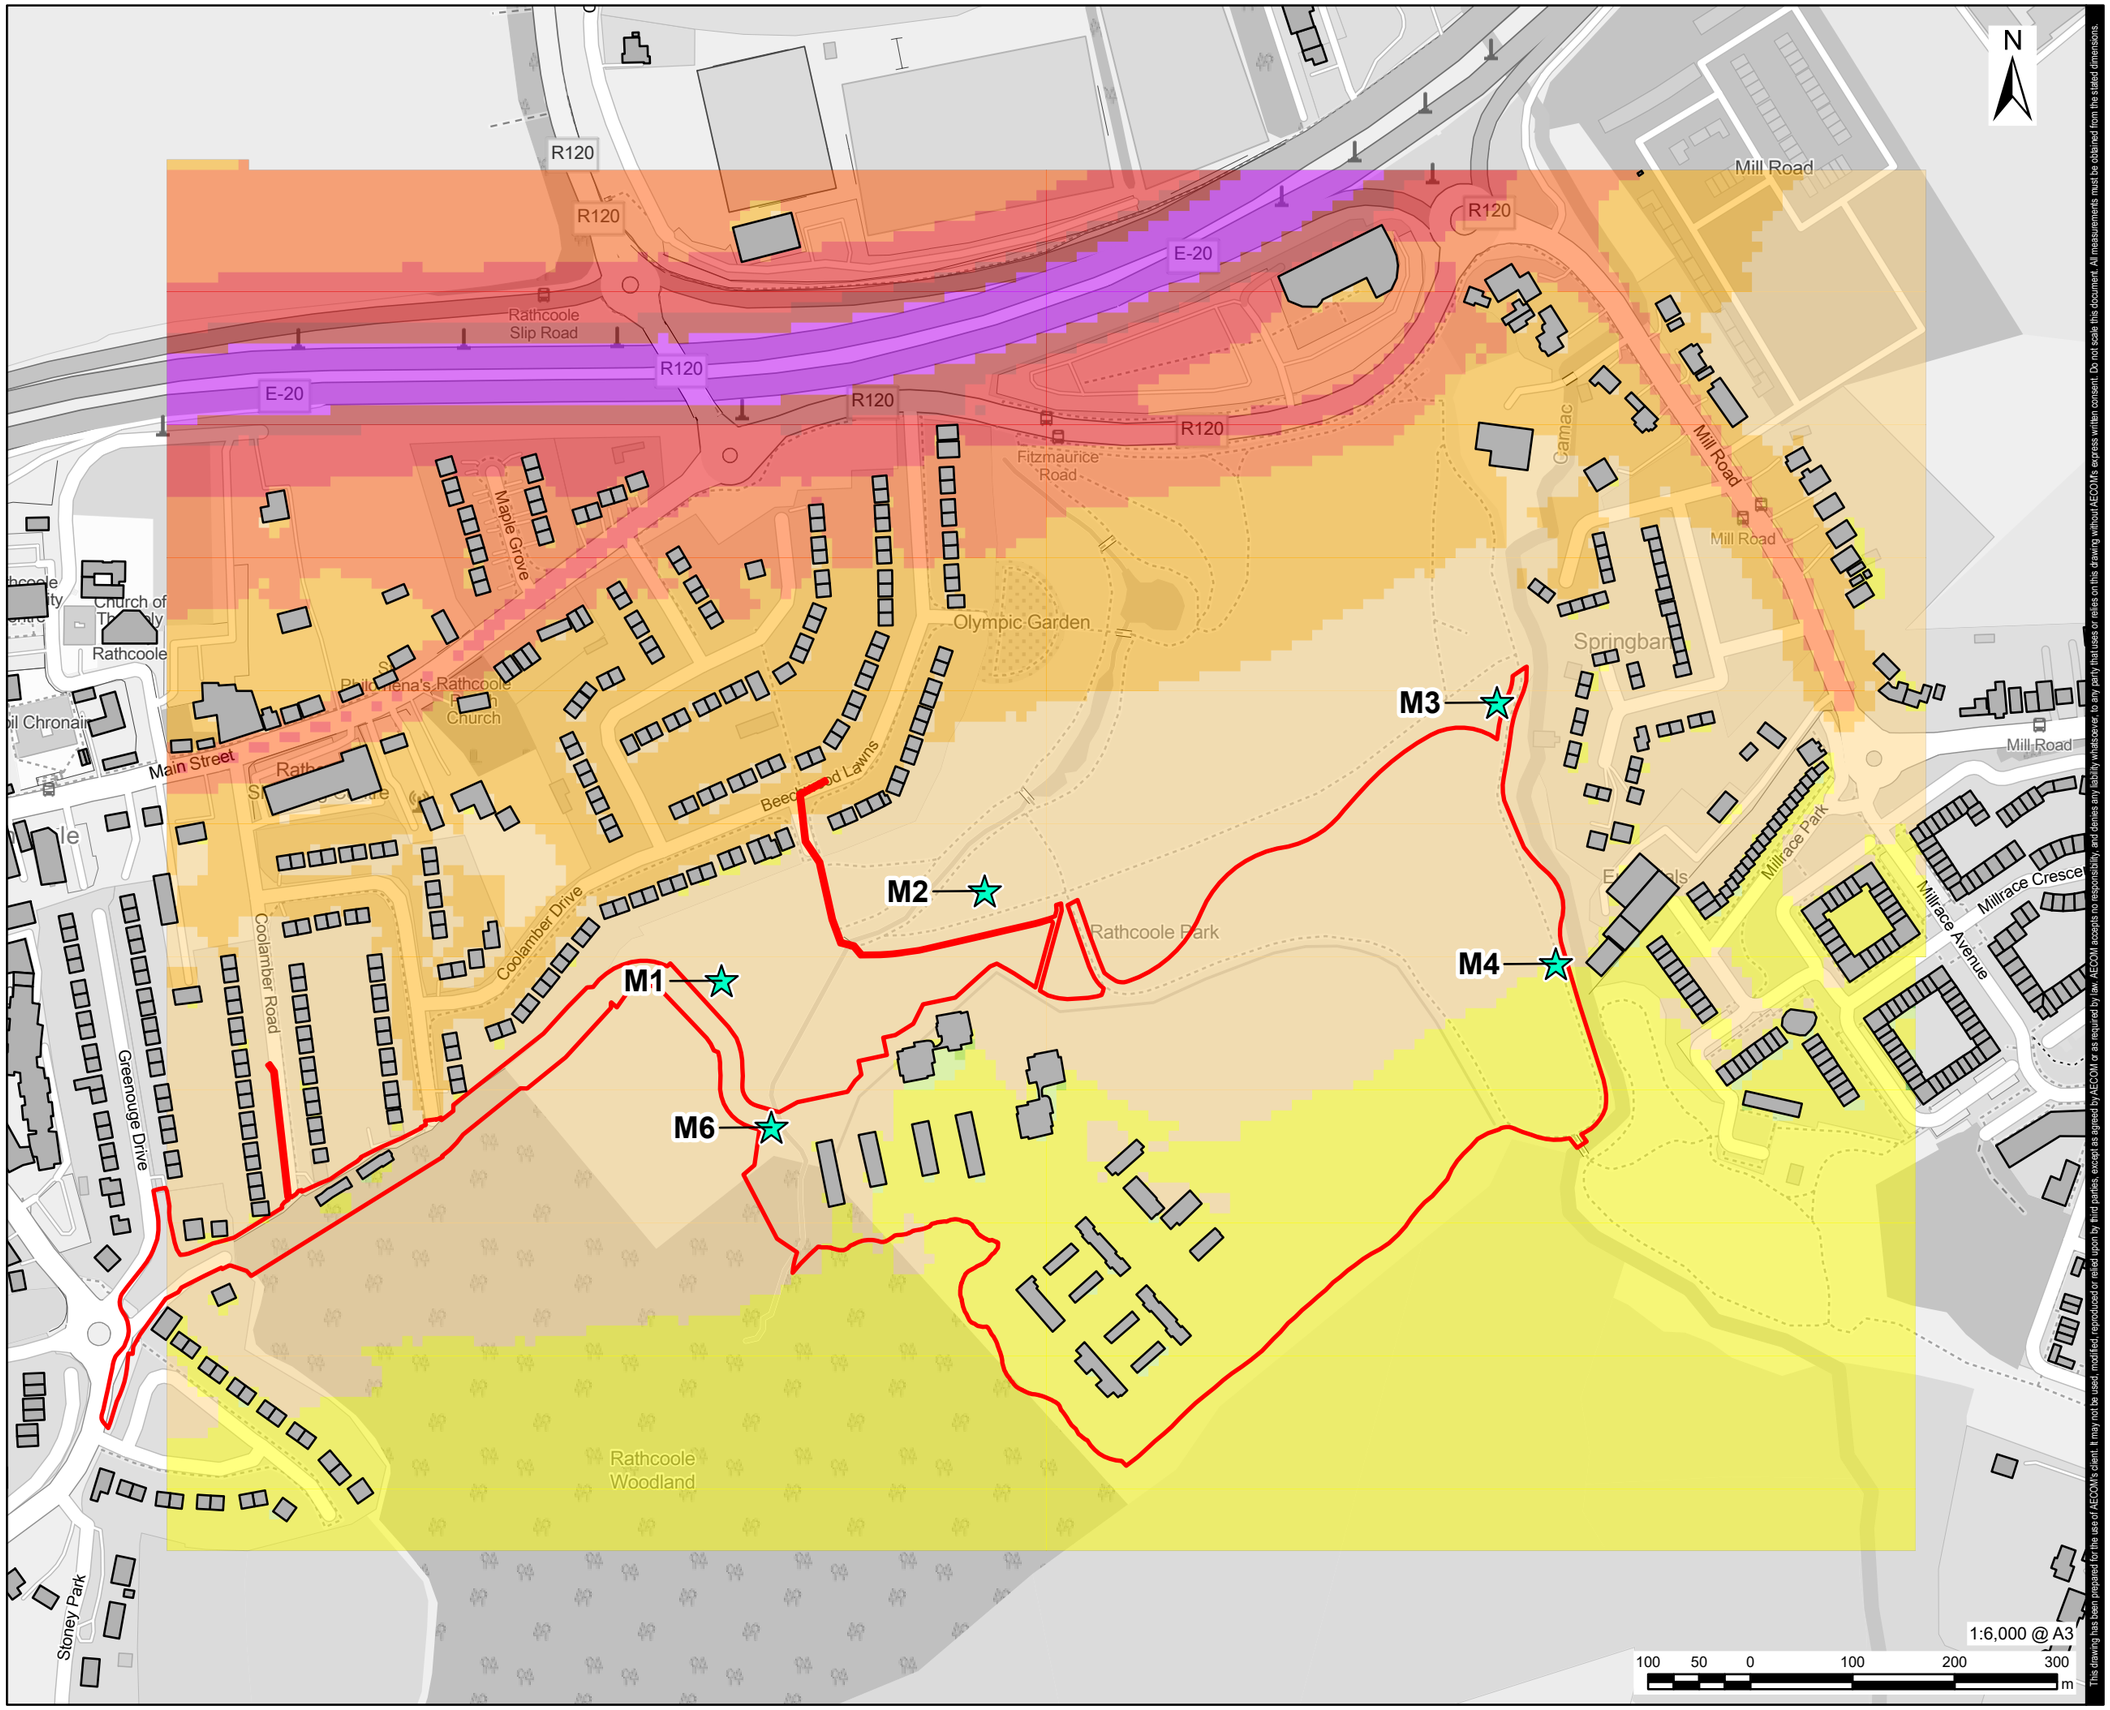

1:6,000 @ A3

100 50 0 100 200 300 m

This drawing has been prepared for the use of AECOM's client. It may not be used, modified, reproduced or relied upon by third parties, except as agreed by AECOM or as required by law. AECOM accepts no responsibility, and denies any liability whatsoever, to any party that uses or relies on this drawing without AECOM's express written consent. Do not scale this document. All measurements must be obtained from the stated dimensions.

AECOM

PROJECT

SDCC Rathcoole

CLIENT

South Dublin County Council

CONSULTANT

AECOM Ltd.
10th Floor, The Clarence West Building
2 Clarence Street West
Belfast, BT2 7GP, UK
Tel (028) 9060 7200
www.aecom.com

LEGEND

- Site Boundary
- Buildings (used to create noise contours)
- Monitoring Location

Ambient Sound Levels dB LAeq,16hr Day

- ≤ 35
- ≤ 40
- ≤ 45
- ≤ 50
- ≤ 55
- ≤ 60
- ≤ 65
- ≤ 70
- ≤ 75
- ≤ 80
- ≤ 85
- ≤ 90

NOTES

Sources: Map data © OpenStreetMap contributors, Microsoft, Esri Community Maps contributors, Map layer by Esri, Sources: Esri, TomTom, Garmin, FAO, NOAA, USGS, © OpenStreetMap contributors, and the GIS User Community

Contains data © 2026 South Dublin County Council.
Copyright Government of Ireland. Licenced for re-use under the Creative Commons attribution 4.0 International Licence.

ISSUE PURPOSE

FINAL

PROJECT NUMBER

60739527

FIGURE TITLE

Ambient Sound Levels dB LAeq,16hr Day

FIGURE NUMBER

Figure 11-2

Filename: L:\Data\Projects\#OTHER_GIS_DATASETS\GIS_Projects_Belfast\60739221_SDCC_Rathcoole\02_Maps\EIAR\Noise.aprx