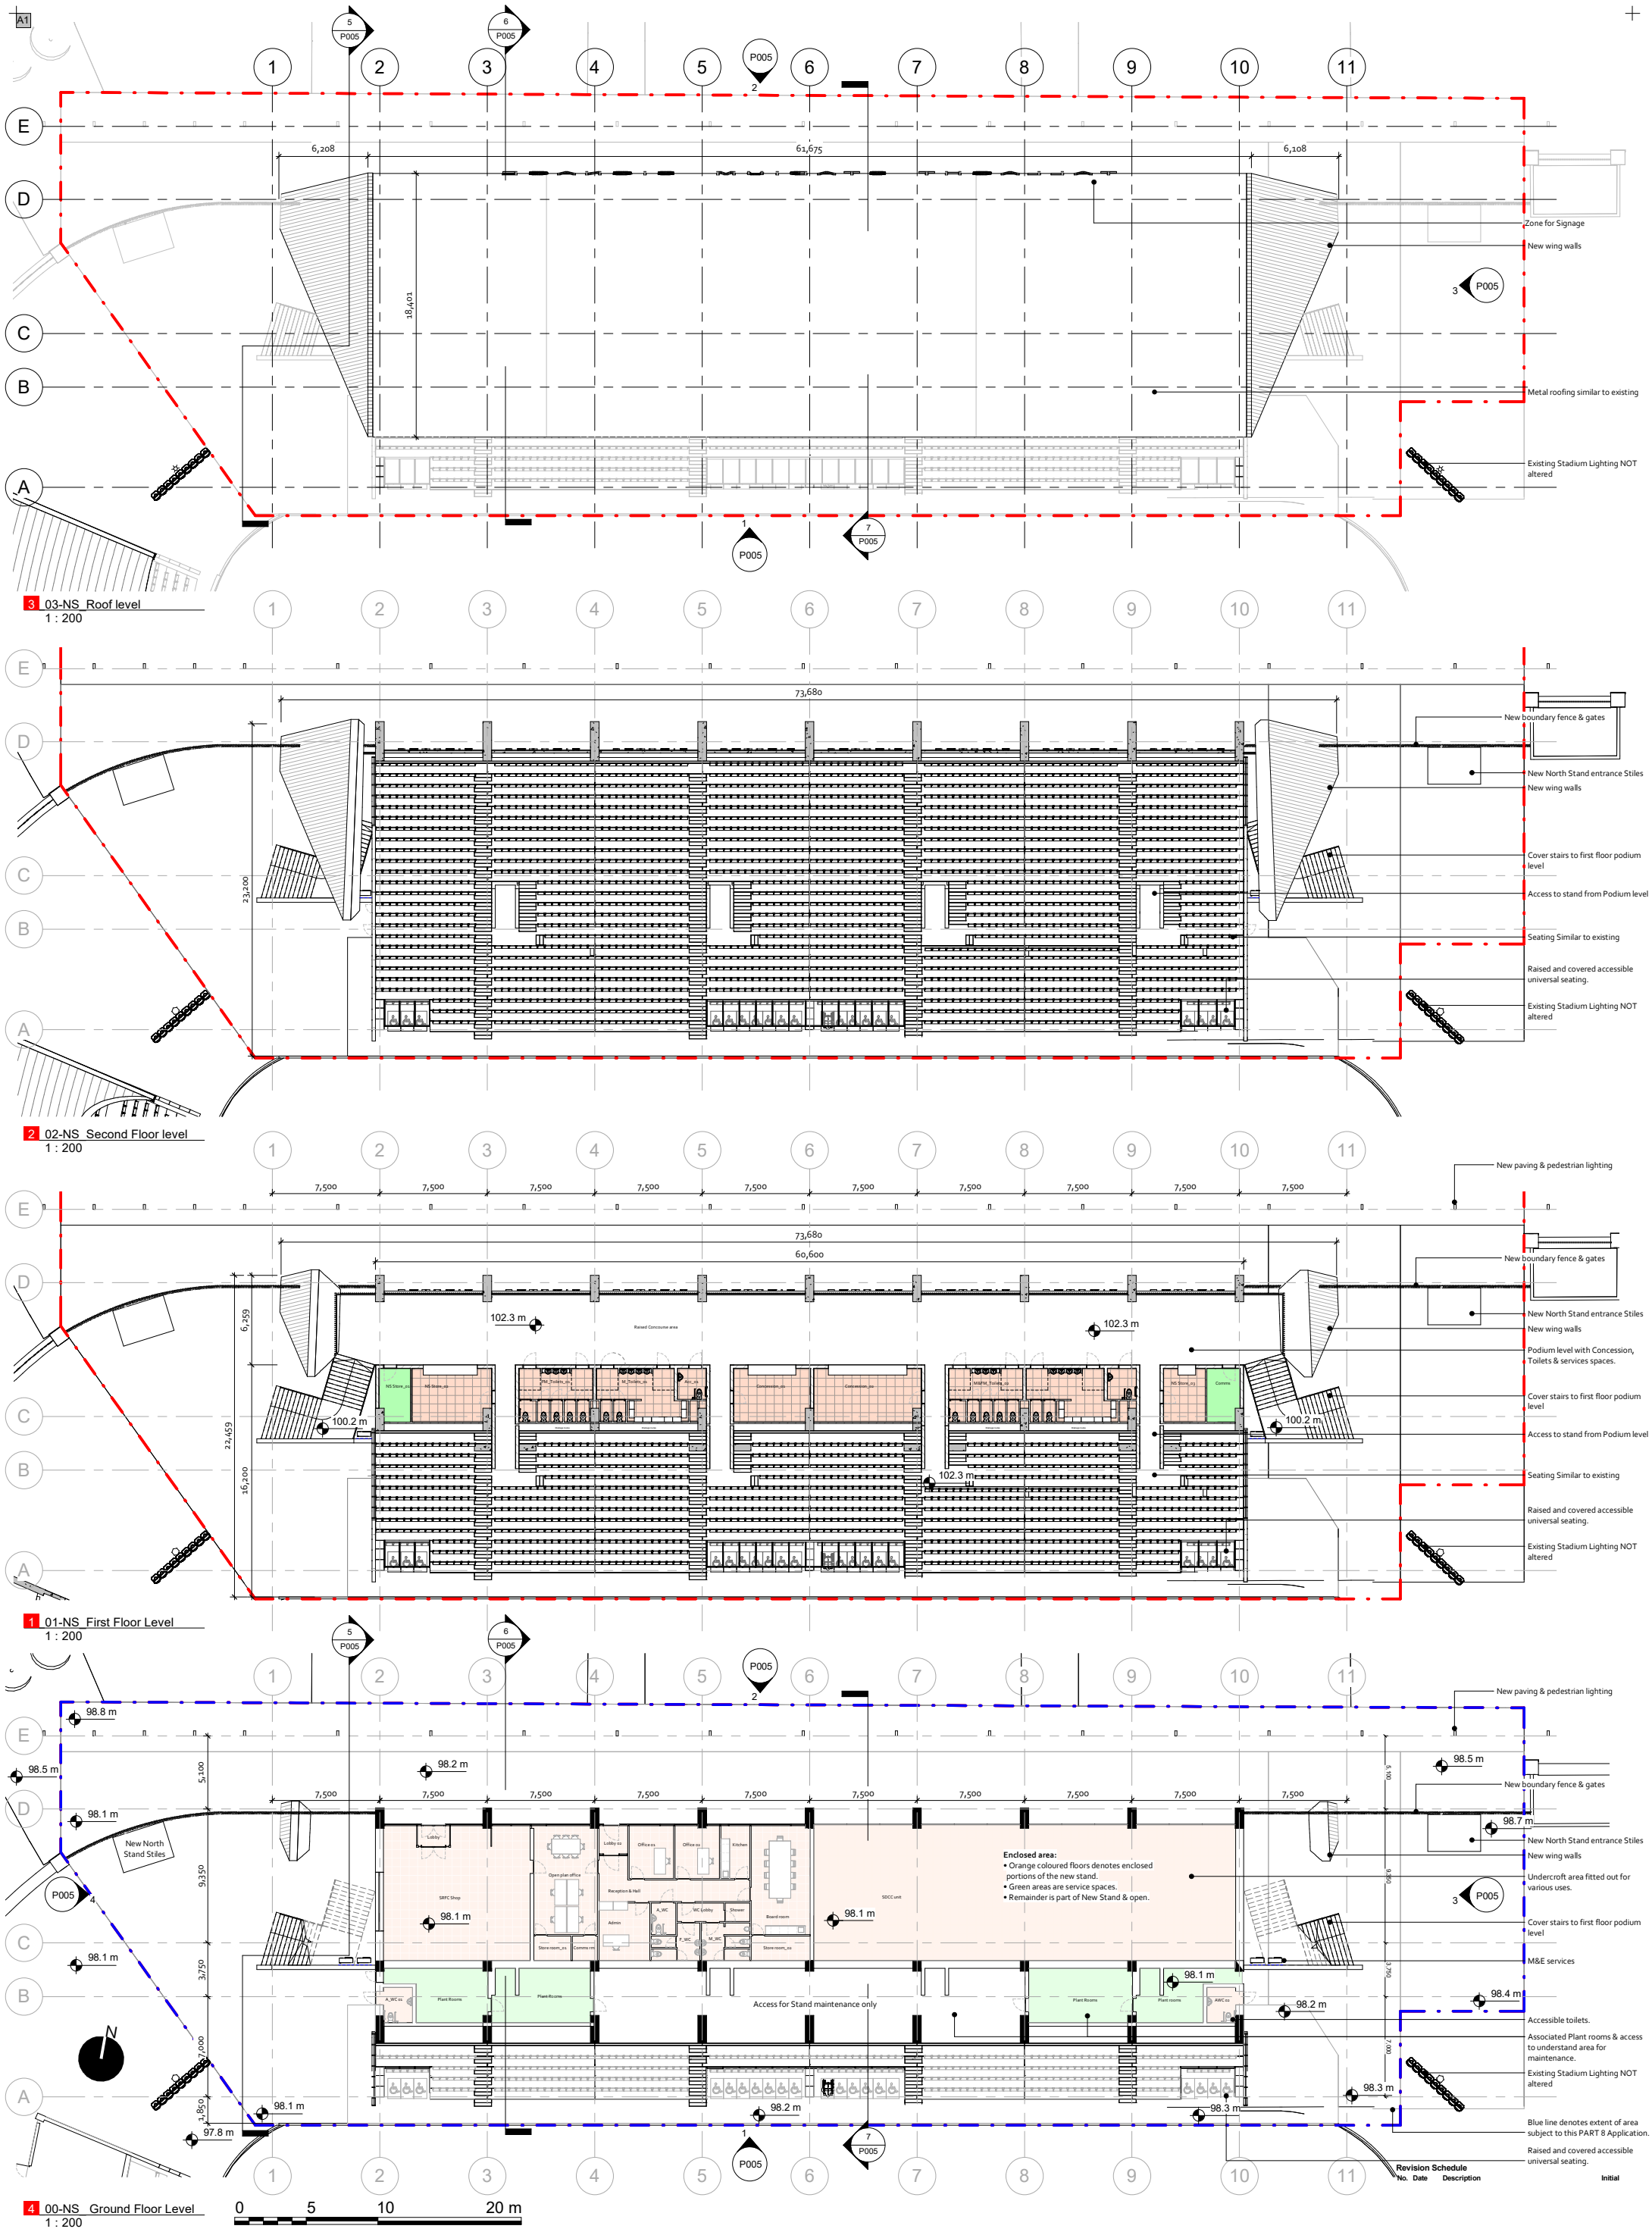

3 03-NS_Roof level
1 : 200

2 02-NS_Second Floor level
1 : 200

1 01-NS_First Floor Level
1 : 200

4 00-NS_Ground Floor Level
1 : 200

Comhairle Contae Átha Cliath Theas
South Dublin County Council

N : North
S : South
E : East
W : West

KEY PLAN
Not to Scale

PART 8 - PLANNING APPLICATION

Cooney **A**rchitects
The old brewers club,
32 the coombe, Dublin 8, Irl
T : 01 4533 444
E : info@cooneyarchitects.com
W : www.cooneyarchitects.com

Box architecture
2 Wexford Street, D02 XA02.Dublin 2, Irl
T: 01 47 888 39 E: info@box.ie W: www.box.ie

Project	:	Tallaght Stadium
Drawing	:	North Stand - Plans
Date	:	26.06.2020
Drawn by	:	GM
Scale @A1	:	1 : 200
Drawing No.	:	19031 - P004