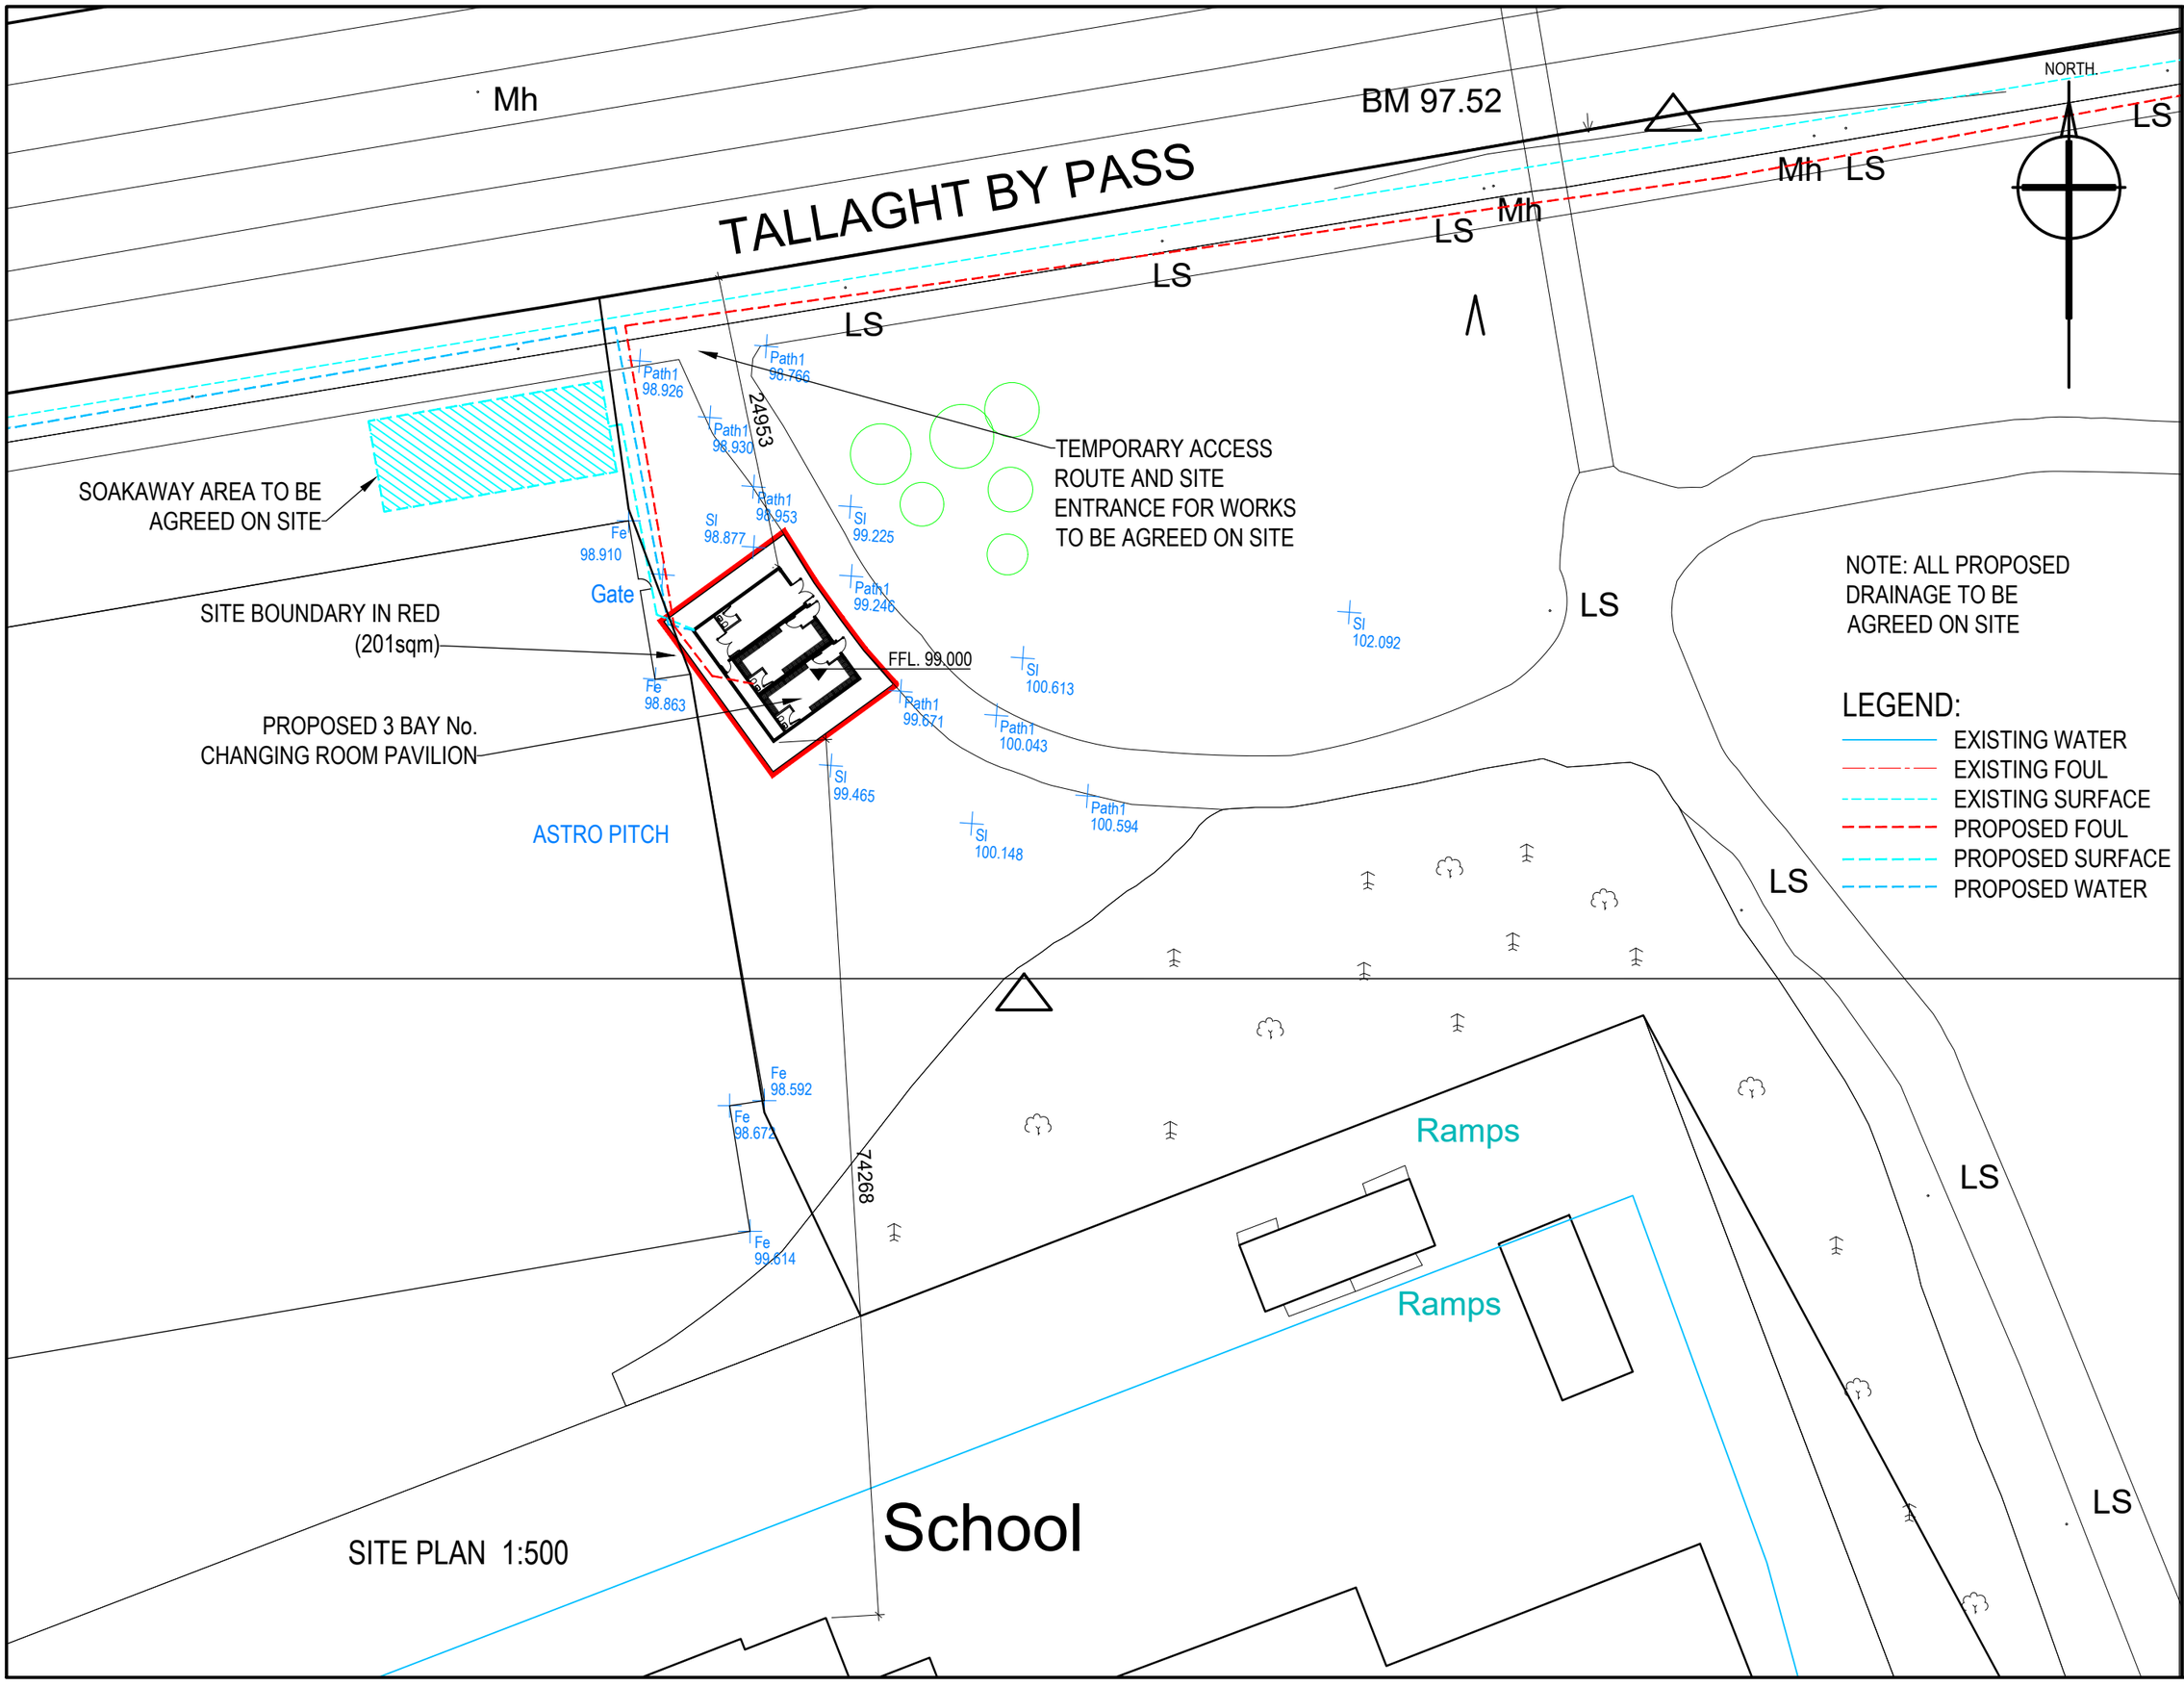

SEAN WALSH PARK PAVILION PART 8 2024

SHEET 03

PART 8

Comhairle Contae Átha Cliath Theas
South Dublin County Council