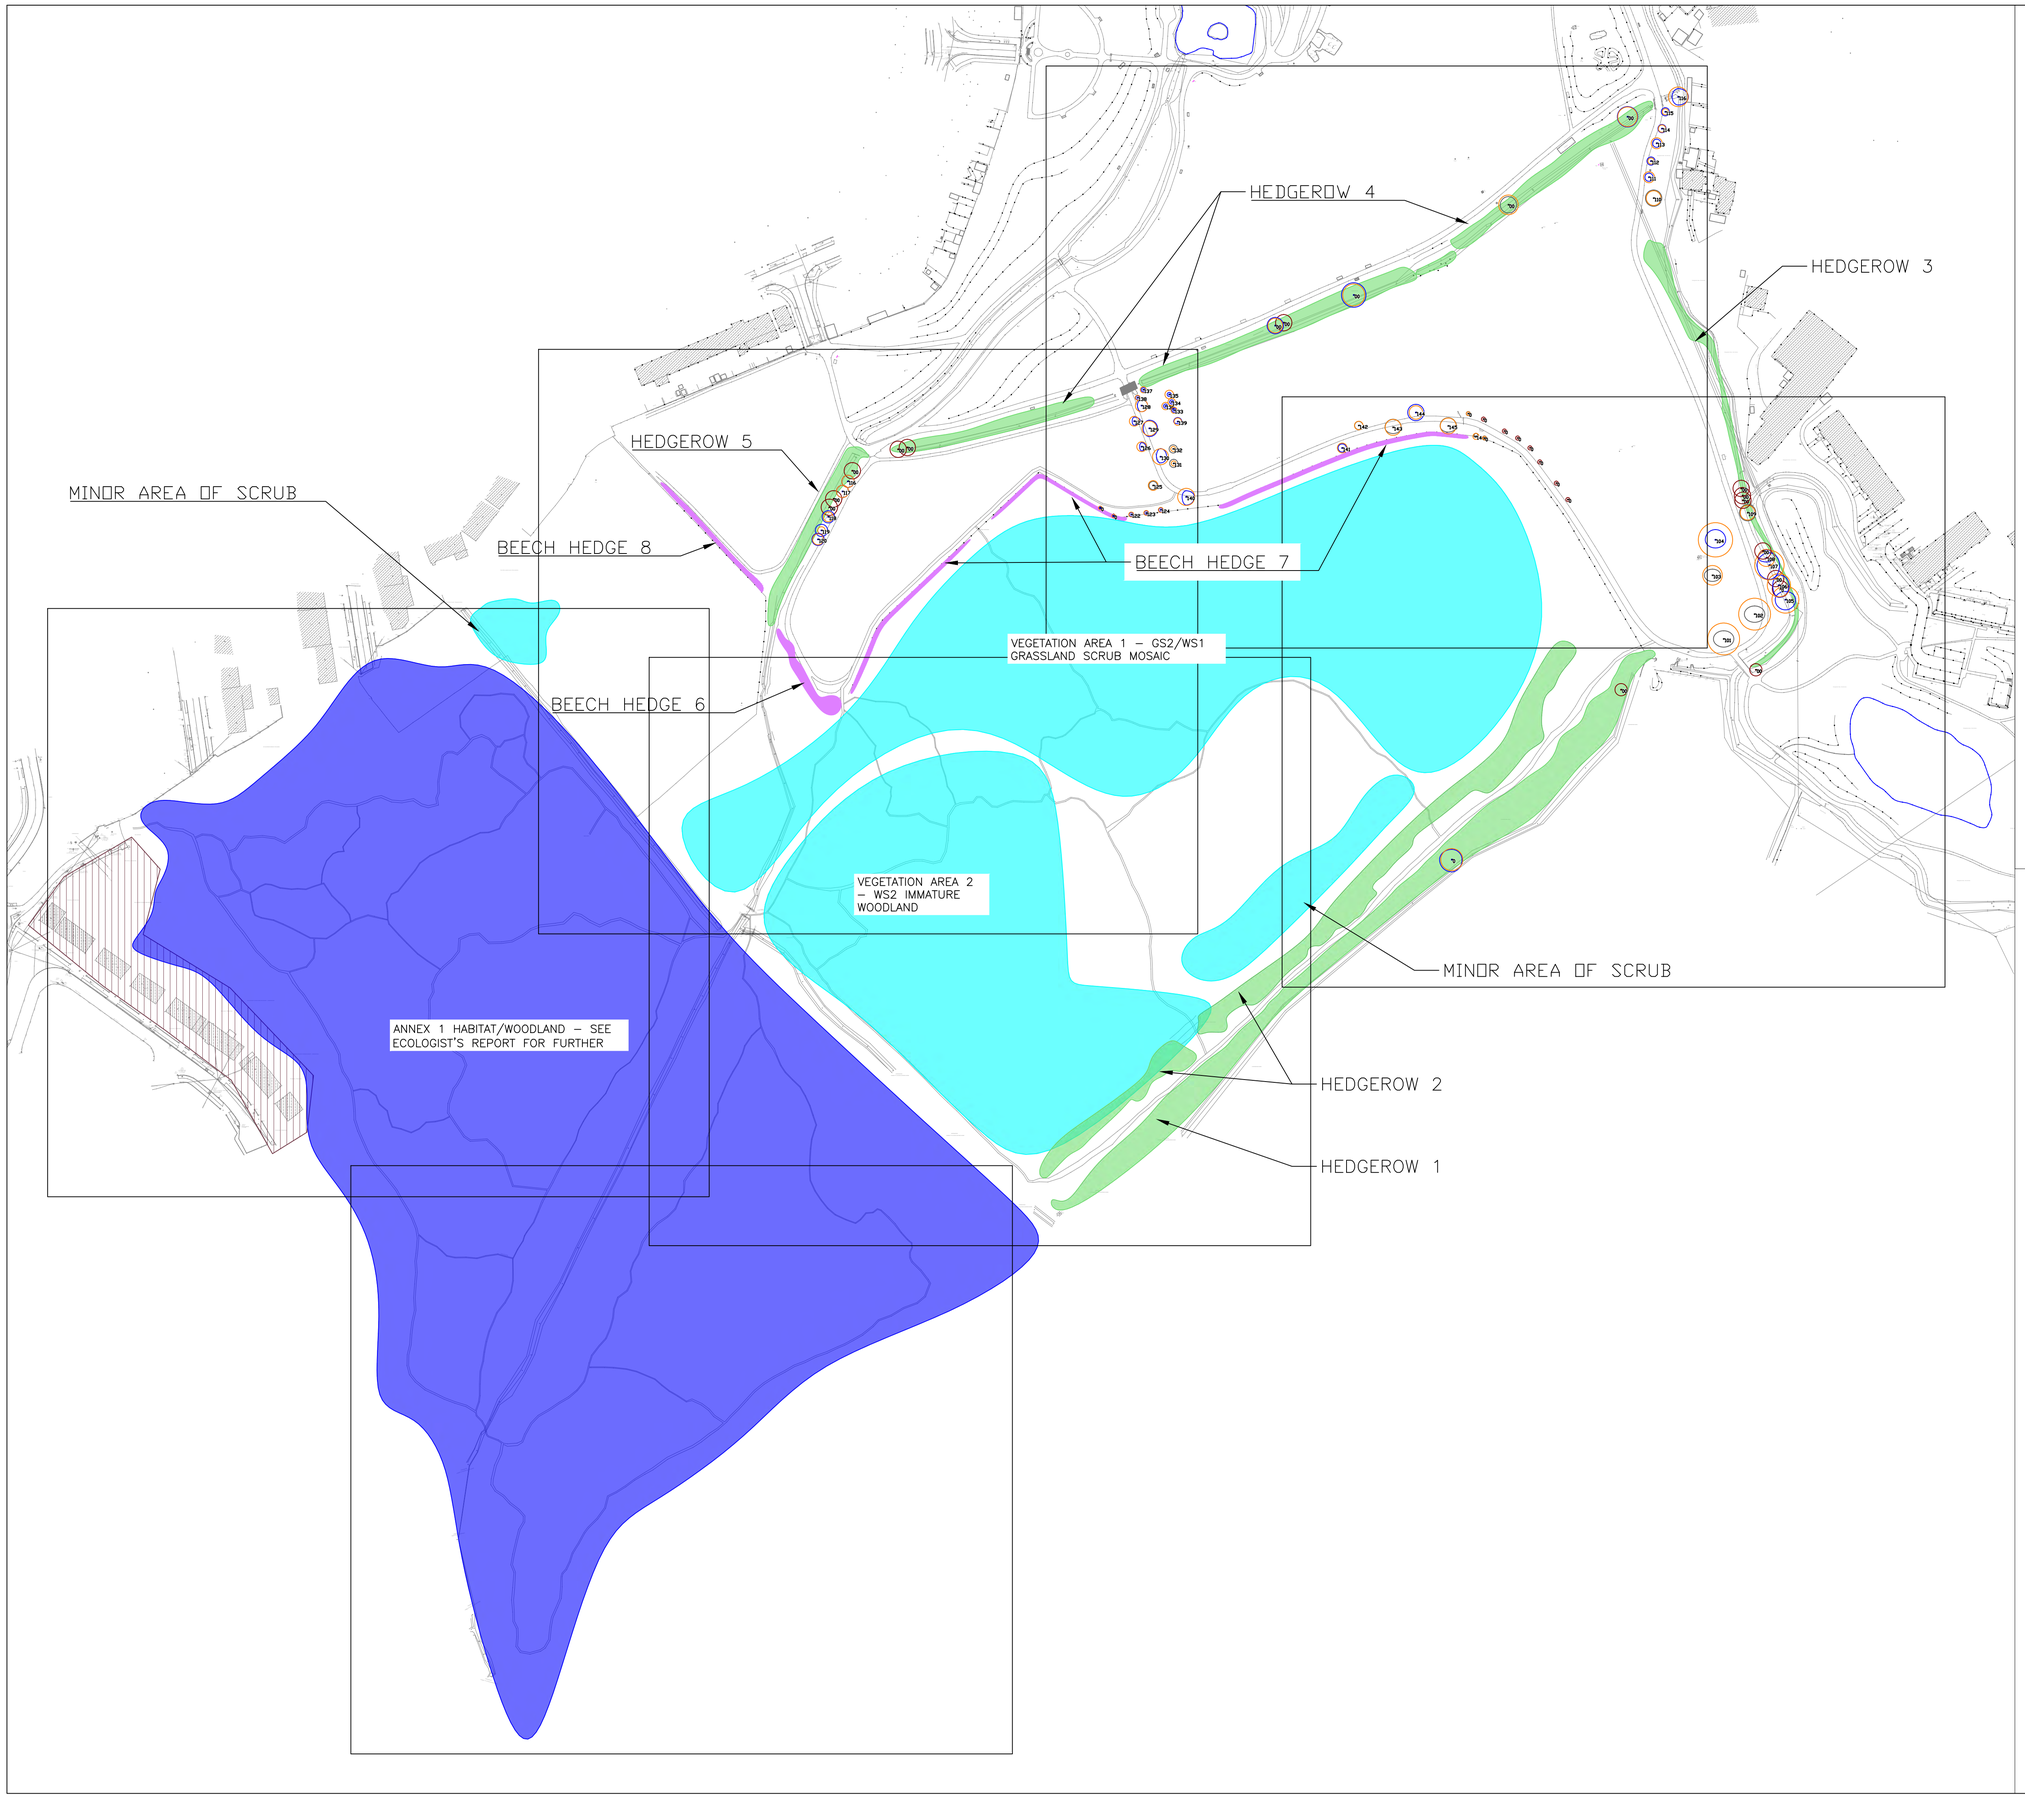


LEGEND

TREE CONDITION CATEGORIES

A TREES OF HIGH VALUE AND QUALITY

B TREES OF MODERATE VALUE AND QUALITY

C TREES OF LOW QUALITY AND VALUE

U DEAD TREES FOR REMOVAL

BEECH HEDGE

HEDGEROW

VEGETATION AREA

WOODLAND AREA

TREE CONSTRAINTS

DRAWING TO BE INTERPRETED WITH REFERENCE TO TREE SURVEY DOCUMENT

TREE CONSTRAINTS SHOWN ARE CALCULATED FROM GUIDELINES CONTAINED WITHIN BS5837 (2012) WITH DIMENSIONS CONTAINED WITHIN SECTION 8 OF THE TREE SURVEY DOCUMENT. THIS OUTLINE SHOULD NOT BE INTERPRETED AS THE EXACT EXTENT OF ROOT SPREAD HOWEVER IT IS CONSIDERED THE OPTIMAL AREA TO BE RETAINED FREE OF DEVELOPMENTAL IMPACTS.
NATURAL AND/OR MAN MADE BARRIERS SUCH AS WATERLOGGED SOIL OR BUILDINGS MAY RESTRICT THE SPREAD OF TREE ROOTS. CROWN SPREADS MAY ALSO PROVE TO BE A CONSTRAINT PARTICULARLY WHERE CROWN REDUCTION MAY NOT BE POSSIBLE. THE CONSTRAINTS LINES SHOWN ON THIS DRAWING ARE THEREFORE A GUIDE ONLY. AN ON-SITE ASSESSMENT SHOULD BE UNDERTAKEN IN THE EVENT OF ANY DEVELOPMENTS BEING PLANNED WITHIN THE AREAS SHOWN FOR RETAINED TREES.

REV	DATE	COMMENT
	15/08/26	FOR REVIEW AND COMMENT

PROJECT: RATHCOOLE MASTERPLAN	JOB NO. TRATH006
DRAWING: TREE SURVEY & CONSTRAINTS - SITE OVERALL	SCALE: 1:1500 @A1

DRAWN BY: LAUREN MCCOLGAN

STATUS: PLANNING

DRAWING No: TRATH006-DR-00-CMK-AR8-101

NOTES
Do Not Scale. Use Figured Dimensions Only.
Not for Construction Purposes unless Specifically Marked.

© THIS DRAWING IS COPYRIGHT OF CMK HORTICULTURE + ARBORICULTURE LTD.

North
ITM SURVEY GRID

CMK
Urban Forestry Consultants

HEDGEROW 6

HEDGEROW 7

VEGETATION AREA 1 – GS2/WS1
GRASSLAND SCRUB MOSAIC

MINOR AREA OF SCRUB

VEGETATION AREA 2
– WS2 IMMATURE
WOODLAND

ANNEX 1 HABITAT/WOODLAND – SEE
ECOLOGIST'S REPORT FOR FURTHER

HEDGEROW 2

HEDGEROW 1

LEGEND

TREE CONDITION CATEGORIES

A TREES OF HIGH VALUE AND QUALITY

B TREES OF MODERATE VALUE AND QUALITY

C TREES OF LOW QUALITY AND VALUE

U DEAD TREES FOR REMOVAL

BEECH HEDGE

HEDGEROW


VEGETATION AREA

WOODLAND AREA

TREE CONSTRAINTS

DRAWING TO BE INTERPRETED WITH
REFERENCE TO TREE SURVEY DOCUMENT

TREE CONSTRAINTS SHOWN ARE CALCULATED FROM GUIDELINES CONTAINED WITHIN BS5837 (2012) WITH DIMENSIONS CONTAINED WITHIN SECTION 8 OF THE TREE SURVEY DOCUMENT. THIS OUTLINE SHOULD NOT BE INTERPRETED AS THE EXACT EXTENT OF ROOT SPREAD HOWEVER IT IS CONSIDERED THE OPTIMAL AREA TO BE RETAINED FREE OF DEVELOPMENTAL IMPACTS.
NATURAL AND/OR MAN MADE BARRIERS SUCH AS WATERLOGGED SOIL OR BUILDINGS MAY RESTRICT THE SPREAD OF TREE ROOTS. CROWN SPREADS MAY ALSO PROVE TO BE A CONSTRAINT PARTICULARLY WHERE CROWN REDUCTION MAY NOT BE POSSIBLE. THE CONSTRAINTS LINES SHOWN ON THIS DRAWING ARE THEREFORE A GUIDE ONLY. AN ON-SITE ASSESSMENT SHOULD BE UNDERTAKEN IN THE EVENT OF ANY DEVELOPMENTS BEING PLANNED WITHIN THE

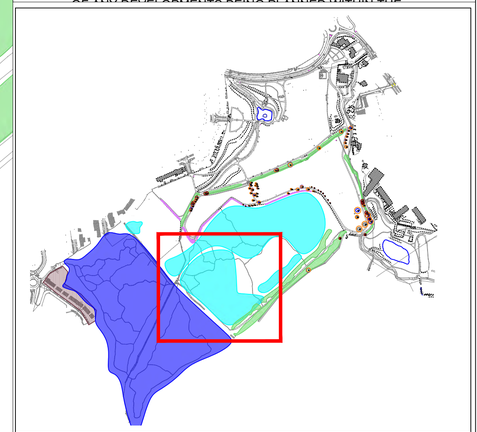

REV	DATE	COMMENT
	15/08/26	FOR REVIEW AND COMMENT

PROJECT:
RATHCOOLE MASTERPLAN

JOB NO.
TRATH006

DRAWING:
TREE SURVEY & CONSTRAINTS - SITE SOUTH

SCALE:
1:500 @A1

DRAWN BY: LAUREN MCCOLGAN

STATUS: PLANNING

DRAWING No: TRATH006-DR-00-CMK-ARB-102

NOTES
Do Not Scale. Use Figured Dimensions Only.
Not for Construction Purposes unless Specifically Marked.

© THIS DRAWING IS COPYRIGHT OF CMK HORTICULTURE + ARBORICULTURE LTD.

North
ITM SURVEY GRID

CMK
Urban Forestry Consultants

HEDGEROW 3

HEDGEROW 7

VEGETATION AREA 1 – GS2/WS1
GRASSLAND SCRUB MOSAIC

MINOR AREA OF SCRUB

HEDGEROW 2

HEDGEROW 1

LEGEND

TREE CONDITION CATEGORIES

A TREES OF HIGH VALUE AND QUALITY

B TREES OF MODERATE VALUE AND QUALITY

C TREES OF LOW QUALITY AND VALUE

U DEAD TREES FOR REMOVAL

BEECH HEDGE

HEDGEROW


VEGETATION AREA

WOODLAND AREA

TREE CONSTRAINTS

DRAWING TO BE INTERPRETED WITH
REFERENCE TO TREE SURVEY DOCUMENT

TREE CONSTRAINTS SHOWN ARE CALCULATED FROM GUIDELINES CONTAINED WITHIN BS5837 (2012) WITH DIMENSIONS CONTAINED WITHIN SECTION 8 OF THE TREE SURVEY DOCUMENT. THIS OUTLINE SHOULD NOT BE INTERPRETED AS THE EXACT EXTENT OF ROOT SPREAD HOWEVER IT IS CONSIDERED THE OPTIMAL AREA TO BE RETAINED FREE OF DEVELOPMENTAL IMPACTS.
NATURAL AND/OR MAN MADE BARRIERS SUCH AS WATERLOGGED SOIL OR BUILDINGS MAY RESTRICT THE SPREAD OF TREE ROOTS. CROWN SPREADS MAY ALSO PROVE TO BE A CONSTRAINT PARTICULARLY WHERE CROWN REDUCTION MAY NOT BE POSSIBLE. THE CONSTRAINTS LINES SHOWN ON THIS DRAWING ARE THEREFORE A GUIDE ONLY. AN ON-SITE ASSESSMENT SHOULD BE UNDERTAKEN IN THE EVENT

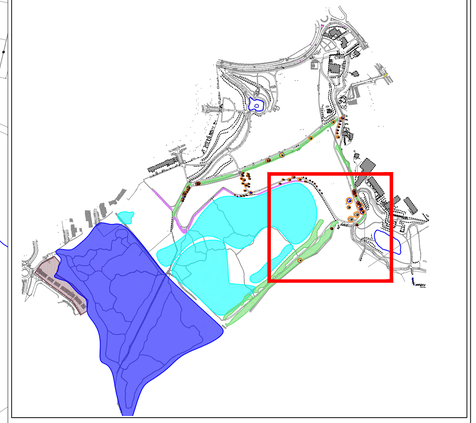

REV	DATE	COMMENT
	15/08/26	FOR REVIEW AND COMMENT

PROJECT: RATHCOOLE MASTERPLAN	JOB NO. TRATH006
DRAWING: TREE SURVEY & CONSTRAINTS - SITE EAST	SCALE: 1:500 @A1

DRAWN BY: LAUREN MCCOLGAN

STATUS: PLANNING

DRAWING No: TRATH006-DR-00-CMK-AR8-103

NOTES
Do Not Scale. Use Figured Dimensions Only.
Not for Construction Purposes unless Specifically Marked.

© THIS DRAWING IS COPYRIGHT OF CMK HORTICULTURE + ARBORICULTURE LTD.

North
ITM SURVEY GRID

CMK
Urban Forestry Consultants

HEDGEROW 4

HEDGEROW 7

HEDGEROW 3

HEDGEROW 2

HEDGEROW 1

VEGETATION AREA 1 – GS2/WS1
GRASSLAND SCRUB MOSAIC

LEGEND

TREE CONDITION CATEGORIES

A TREES OF HIGH VALUE AND QUALITY

B TREES OF MODERATE VALUE AND QUALITY

C TREES OF LOW QUALITY AND VALUE

U DEAD TREES FOR REMOVAL

BEECH HEDGE

HEDGEROW


VEGETATION AREA

WOODLAND AREA

TREE CONSTRAINTS

DRAWING TO BE INTERPRETED WITH
REFERENCE TO TREE SURVEY DOCUMENT

TREE CONSTRAINTS SHOWN ARE CALCULATED FROM GUIDELINES CONTAINED WITHIN BS5837 (2012) WITH DIMENSIONS CONTAINED WITHIN SECTION 8 OF THE TREE SURVEY DOCUMENT. THIS OUTLINE SHOULD NOT BE INTERPRETED AS THE EXACT EXTENT OF ROOT SPREAD HOWEVER IT IS CONSIDERED THE OPTIMAL AREA TO BE RETAINED FREE OF DEVELOPMENTAL IMPACTS.
NATURAL AND/OR MAN MADE BARRIERS SUCH AS WATERLOGGED SOIL OR BUILDINGS MAY RESTRICT THE SPREAD OF TREE ROOTS. CROWN SPREADS MAY ALSO PROVE TO BE A CONSTRAINT PARTICULARLY WHERE CROWN REDUCTION MAY NOT BE POSSIBLE. THE CONSTRAINTS LINES SHOWN ON THIS DRAWING ARE THEREFORE A GUIDE ONLY. AN ON-SITE ASSESSMENT SHOULD BE UNDERTAKEN IN THE EVENT OF ANY DEVELOPMENTS BEING PLANNED WITHIN THE

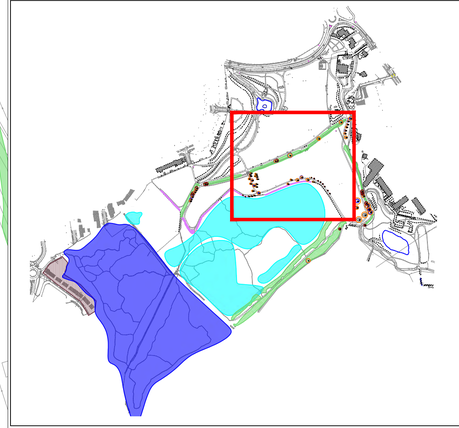

REV.	DATE	COMMENT
	15/08/26	FOR REVIEW AND COMMENT

PROJECT:
RATHCOOLE MASTERPLAN

JOB NO.
TRATH006

DRAWING:
TREE SURVEY & CONSTRAINTS - SITE NORTH

SCALE:
1:500 @A1

DRAWN BY: LAUREN MCCOLGAN

STATUS: PLANNING

DRAWING No: TRATH006-DR-00-CMK-AR8-104

NOTES
Do Not Scale. Use Figured Dimensions Only.
Not for Construction Purposes unless Specifically Marked.

© THIS DRAWING IS COPYRIGHT OF CMK HORTICULTURE + ARBORICULTURE LTD.

North
ITM SURVEY GRID

CMK
Urban Forestry Consultants

HEDGEROW 4

HEDGEROW 5

HEDGEROW 8

HEDGEROW 3

HEDGEROW 7

HEDGEROW 6

MINOR AREA OF SCRUB

MINOR AREA OF SCRUB

VEGETATION AREA 1 – GS2/WS1 GRASSLAND SCRUB MOSAIC

VEGETATION AREA 2 – WS2 IMMATURE WOODLAND

ANNEX 1 HABITAT/WOODLAND – SEE ECOLOGIST'S REPORT FOR FURTHER

00 00 00 116 117 00 00 118 119 120

137 135 138 134 128 136 133 127 139 129 126 132 130 131 125 140 0 0 122 123 124

LEGEND

TREE CONDITION CATEGORIES

A TREES OF HIGH VALUE AND QUALITY

B TREES OF MODERATE VALUE AND QUALITY

C TREES OF LOW QUALITY AND VALUE

U DEAD TREES FOR REMOVAL

BEECH HEDGE

HEDGEROW


VEGETATION AREA

WOODLAND AREA

TREE CONSTRAINTS

DRAWING TO BE INTERPRETED WITH REFERENCE TO TREE SURVEY DOCUMENT

TREE CONSTRAINTS SHOWN ARE CALCULATED FROM GUIDELINES CONTAINED WITHIN BS5837 (2012) WITH DIMENSIONS CONTAINED WITHIN SECTION 8 OF THE TREE SURVEY DOCUMENT. THIS OUTLINE SHOULD NOT BE INTERPRETED AS THE EXACT EXTENT OF ROOT SPREAD HOWEVER IT IS CONSIDERED THE OPTIMAL AREA TO BE RETAINED FREE OF DEVELOPMENTAL IMPACTS.
NATURAL AND/OR MAN MADE BARRIERS SUCH AS WATERLOGGED SOIL OR BUILDINGS MAY RESTRICT THE SPREAD OF TREE ROOTS. CROWN SPREADS MAY ALSO PROVE TO BE A CONSTRAINT PARTICULARLY WHERE CROWN REDUCTION MAY NOT BE POSSIBLE. THE CONSTRAINTS LINES SHOWN ON THIS DRAWING ARE THEREFORE A GUIDE ONLY. AN ON-SITE ASSESSMENT SHOULD BE UNDERTAKEN IN THE EVENT OF ANY DEVELOPMENTS BEING PLANNED WITHIN THE

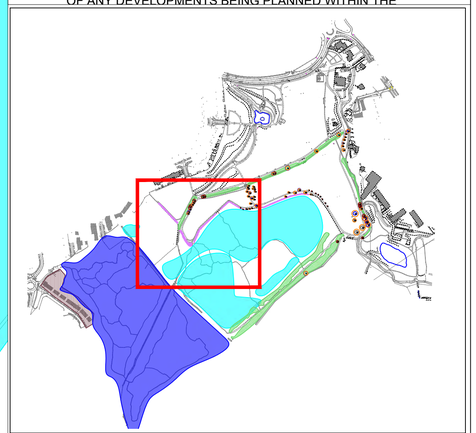

REV	DATE	COMMENT
	15/08/26	FOR REVIEW AND COMMENT

PROJECT: RATHCOOLE MASTERPLAN	JOB NO. TRATH006
DRAWING: TREE SURVEY & CONSTRAINTS - SITE WEST	SCALE: 1:500 @A1

DRAWN BY: LAUREN MCCOLGAN

STATUS: PLANNING

DRAWING No: TRATH006-DR-00-CMK-AR8-105

NOTES
Not to Scale. Use Figured Dimensions Only.
Not for Construction Purposes unless Specifically Marked.

© THIS DRAWING IS COPYRIGHT OF CMK HORTICULTURE + ARBORICULTURE LTD.

North
ITM SURVEY GRID

CMK
Urban Forestry Consultants

ANNEX 1 HABITAT/WOODLAND – SEE ECOLOGIST'S REPORT FOR FURTHER

LEGEND

TREE CONDITION CATEGORIES

A TREES OF HIGH VALUE AND QUALITY

B TREES OF MODERATE VALUE AND QUALITY

C TREES OF LOW QUALITY AND VALUE

U DEAD TREES FOR REMOVAL

BEECH HEDGE

HEDGEROW


VEGETATION AREA

WOODLAND AREA

TREE CONSTRAINTS

DRAWING TO BE INTERPRETED WITH REFERENCE TO TREE SURVEY DOCUMENT

TREE CONSTRAINTS SHOWN ARE CALCULATED FROM GUIDELINES CONTAINED WITHIN BS5837 (2012) WITH DIMENSIONS CONTAINED WITHIN SECTION 8 OF THE TREE SURVEY DOCUMENT. THIS OUTLINE SHOULD NOT BE INTERPRETED AS THE EXACT EXTENT OF ROOT SPREAD HOWEVER IT IS CONSIDERED THE OPTIMAL AREA TO BE RETAINED FREE OF DEVELOPMENTAL IMPACTS.
NATURAL AND/OR MAN MADE BARRIERS SUCH AS WATERLOGGED SOIL OR BUILDINGS MAY RESTRICT THE SPREAD OF TREE ROOTS. CROWN SPREADS MAY ALSO PROVE TO BE A CONSTRAINT PARTICULARLY WHERE CROWN REDUCTION MAY NOT BE POSSIBLE. THE CONSTRAINTS LINES SHOWN ON THIS DRAWING ARE THEREFORE A GUIDE ONLY. AN ON-SITE ASSESSMENT SHOULD BE UNDERTAKEN IN THE EVENT OF ANY DEVELOPMENTS BEING PLANNED WITHIN THE

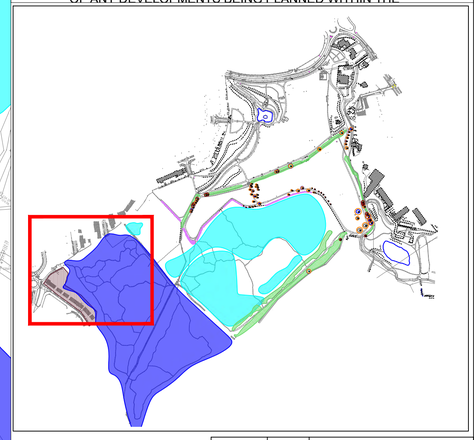

North
ITM SURVEY GRID

REV	DATE	COMMENT
	15/08/26	FOR REVIEW AND COMMENT

PROJECT: RATHCOOLE MASTERPLAN	JOB NO. TRATH006
DRAWING: TREE SURVEY & CONSTRAINTS - SITE WEST	SCALE: 1:500 @A1
DRAWN BY: LAUREN MCCOLGAN	
STATUS: PLANNING	
DRAWING No: TRATH006-DR-00-CMK-ARB-106	

NOTES
Do Not Scale. Use Figured Dimensions Only.
Not for Construction Purposes unless Specifically Marked.

© THIS DRAWING IS COPYRIGHT OF CMK HORTICULTURE + ARBORICULTURE LTD.

CMK
Urban Forestry Consultants

ANNEX 1 HABITAT/WOODLAND – SEE ECOLOGIST'S REPORT FOR FURTHER

LEGEND

TREE CONDITION CATEGORIES

A TREES OF HIGH VALUE AND QUALITY

B TREES OF MODERATE VALUE AND QUALITY

C TREES OF LOW QUALITY AND VALUE

U DEAD TREES FOR REMOVAL

BEECH HEDGE

HEDGEROW


VEGETATION AREA

WOODLAND AREA

TREE CONSTRAINTS

DRAWING TO BE INTERPRETED WITH REFERENCE TO TREE SURVEY DOCUMENT

TREE CONSTRAINTS SHOWN ARE CALCULATED FROM GUIDELINES CONTAINED WITHIN BS5837 (2012) WITH DIMENSIONS CONTAINED WITHIN SECTION 8 OF THE TREE SURVEY DOCUMENT. THIS OUTLINE SHOULD NOT BE INTERPRETED AS THE EXACT EXTENT OF ROOT SPREAD HOWEVER IT IS CONSIDERED THE OPTIMAL AREA TO BE RETAINED FREE OF DEVELOPMENTAL IMPACTS.
NATURAL AND/OR MAN MADE BARRIERS SUCH AS WATERLOGGED SOIL OR BUILDINGS MAY RESTRICT THE SPREAD OF TREE ROOTS. CROWN SPREADS MAY ALSO PROVE TO BE A CONSTRAINT PARTICULARLY WHERE CROWN REDUCTION MAY NOT BE POSSIBLE. THE CONSTRAINTS LINES SHOWN ON THIS DRAWING ARE THEREFORE A GUIDE ONLY. AN ON-SITE ASSESSMENT SHOULD BE UNDERTAKEN IN THE EVENT OF ANY DEVELOPMENTS BEING PLANNED WITHIN THE

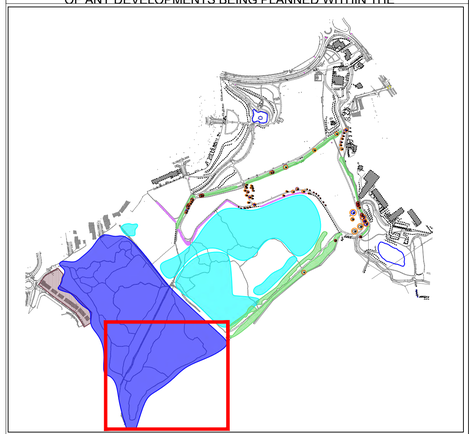

REV	DATE	COMMENT
	15/08/26	FOR REVIEW AND COMMENT

PROJECT: RATHCOOLE MASTERPLAN	JOB NO. TRATH006
DRAWING: TREE SURVEY & CONSTRAINTS - SITE WEST	SCALE: 1:500 @A1

DRAWN BY: LAUREN MCCOLGAN

STATUS: PLANNING

DRAWING No: TRATH006-DR-00-CMK-AR8-107

NOTES
Do Not Scale. Use Figured Dimensions Only.
Not for Construction Purposes unless Specifically Marked.

© THIS DRAWING IS COPYRIGHT OF CMK HORTICULTURE + ARBORICULTURE LTD.

North
ITM SURVEY GRID

CMK
Urban Forestry Consultants

HEDGEROW 4

HEDGEROW 3

HEDGEROW 5

Department ion Site 36

MINOR AREA OF SCRUB

HEDGEROW 8

HEDGEROW 7

HEDGEROW 6

VEGETATION AREA 1 – GS2/WS1 GRASSLAND SCRUB MOSAIC

VEGETATION AREA 2 – WS2 IMMATURE WOODLAND

MINOR AREA OF SCRUB

ANNEX 1 HABITAT/WOODLAND – SEE ECOLOGIST'S REPORT FOR FURTHER

HEDGEROW 2

HEDGEROW 1

ANNEX 1 HABITAT/WOODLAND – SEE ECOLOGIST'S REPORT FOR FURTHER

LEGEND

IMPACT ASSESSMENT CATEGORIES

- **TREES RETAINED**
- **TREES REMOVED FOR DEVELOPMENT**
- HEDGEROW RETAINED
- HEDGEROW OR VEGETATION REMOVED
- VEGETATION AREA RETAINED
- WOODLAND AREA RETAINED

DRAWING TO BE INTERPRETED WITH REFERENCE TO TREE SURVEY DOCUMENT

NATURAL AND/OR MAN MADE BARRIERS SUCH AS WATERLOGGED SOIL OR BUILDINGS MAY RESTRICT THE SPREAD OF TREE ROOTS. CROWN SPREADS MAY ALSO PROVE TO BE A CONSTRAINT PARTICULARLY WHERE CROWN REDUCTION MAY NOT BE POSSIBLE. AN ON-SITE ASSESSMENT SHOULD BE UNDERTAKEN IN THE EVENT OF ANY DEVELOPMENTS BEING PLANNED WITHIN THE AREAS SHOWN FOR RETAINED TREES.

North

ITM SURVEY GRID

REV	DATE	COMMENT
	10/09/25	FOR REVIEW AND COMMENT
A	29/09/26	REVISED LAYOUT

PROJECT: RATHCOOLE MASTERPLAN	JOB NO. TRATH006
DRAWING: IMPACT ASSESSMENT - SITE OVERALL	SCALE: 1:1500 @A1

DRAWN BY: LAUREN MCCOLGAN

STATUS: PLANNING

DRAWING No: TRATH006-DR-A-CMK-ARB-201

NOTES
Do Not Scale. Use Figured Dimensions Only.
Not for Construction Purposes unless Specifically Marked.

© THIS DRAWING IS COPYRIGHT OF CMK HORTICULTURE + ARBORICULTURE LTD.

CMK Urban Forestry Consultants

HEDGEROW 6

HEDGEROW 7

VEGETATION AREA 1 – GS2/WS1 GRASSLAND SCRUB MOSAIC

MINOR AREA OF SCRUB

VEGETATION AREA 2 – WS2 IMMATURE WOODLAND

ANNEX 1 HABITAT/WOODLAND – SEE ECOLOGIST'S REPORT FOR FURTHER

HEDGEROW 2

HEDGEROW 1


LEGEND

IMPACT ASSESSMENT CATEGORIES

- **TREES RETAINED**
- **TREES REMOVED FOR DEVELOPMENT**
- HEDGEROW RETAINED
- HEDGEROW OR VEGETATION REMOVED
- VEGETATION AREA RETAINED
- WOODLAND AREA RETAINED

DRAWING TO BE INTERPRETED WITH REFERENCE TO TREE SURVEY DOCUMENT

NATURAL AND/OR MAN MADE BARRIERS SUCH AS WATERLOGGED SOIL OR BUILDINGS MAY RESTRICT THE SPREAD OF TREE ROOTS. CROWN SPREADS MAY ALSO PROVE TO BE A CONSTRAINT PARTICULARLY WHERE CROWN REDUCTION MAY NOT BE POSSIBLE. AN ON-SITE ASSESSMENT SHOULD BE UNDERTAKEN IN THE EVENT OF ANY DEVELOPMENTS BEING PLANNED WITHIN THE AREAS SHOWN FOR RETAINED TREES.

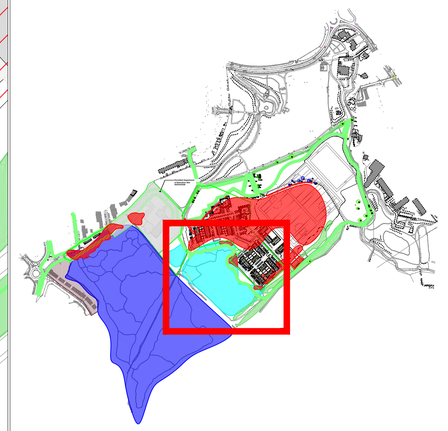

NTS

North

ITM SURVEY GRID

REV	DATE	COMMENT
	10/09/25	FOR REVIEW AND COMMENT
A	29/09/26	REVISED LAYOUT

PROJECT: RATHCOOLE MASTERPLAN	JOB NO. TRATH006
DRAWING: IMPACT ASSESSMENT - SITE SOUTH	SCALE: 1:500 @A1

DRAWN BY: LAUREN MCCOLGAN

STATUS: PLANNING

DRAWING No: TRATH006-DR-A-CMK-ARB-202

NOTES
Do Not Scale. Use Figured Dimensions Only.
Not for Construction Purposes unless Specifically Marked.

© THIS DRAWING IS COPYRIGHT OF CMK HORTICULTURE + ARBORICULTURE LTD.

CMK
Urban Forestry Consultants

HEDGEROW 3

HEDGEROW 7

VEGETATION AREA 1 – GS2/WS1
GRASSLAND SCRUB MOSAIC

MINOR AREA OF SCRUB

HEDGEROW 2

HEDGEROW 1

141 142 143 144 145 146 0 0 0 101 102 103 104 105 106 107 108 109

LEGEND

IMPACT ASSESSMENT CATEGORIES

- TREES RETAINED
- TREES REMOVED FOR DEVELOPMENT
- HEDGEROW RETAINED
- HEDGEROW OR VEGETATION REMOVED
- VEGETATION AREA RETAINED
- WOODLAND AREA RETAINED

DRAWING TO BE INTERPRETED WITH
REFERENCE TO TREE SURVEY DOCUMENT

NATURAL AND/OR MAN MADE BARRIERS SUCH AS WATERLOGGED SOIL OR BUILDINGS MAY RESTRICT THE SPREAD OF TREE ROOTS. CROWN SPREADS MAY ALSO PROVE TO BE A CONSTRAINT PARTICULARLY WHERE CROWN REDUCTION MAY NOT BE POSSIBLE. AN ON-SITE ASSESSMENT SHOULD BE UNDERTAKEN IN THE EVENT OF ANY DEVELOPMENTS BEING PLANNED WITHIN THE AREAS SHOWN FOR RETAINED TREES.



NTS

North
ITM SURVEY GRID

REV	DATE	COMMENT
	10/09/25	FOR REVIEW AND COMMENT
A	29/09/26	REVISED LAYOUT

PROJECT: RATHCOOLE MASTERPLAN	JOB NO. TRATH006
DRAWING: IMPACT ASSESSMENT - SITE EAST	SCALE: 1:500 @A1

DRAWN BY: LAUREN MCCOLGAN

STATUS: PLANNING

DRAWING No: TRATH006-DR-A-CMK-ARB-203

NOTES
Do Not Scale. Use Figured Dimensions Only.
Not for Construction Purposes unless Specifically Marked.

© THIS DRAWING IS COPYRIGHT OF CMK HORTICULTURE + ARBORICULTURE LTD.

CMK
Urban Forestry Consultants

HEDGEROW 4

HEDGEROW 3

HEDGEROW 7

HEDGEROW 2

HEDGEROW 1

VEGETATION AREA 1 – GS2/WS1
GRASSLAND SCRUB MOSAIC

00 00 00 00

116 115 114 113 112 111 110

137 135 134 138 136 128 133 139 127 129 132 126 130 131 125 140 0 0 122 123 124

144 142 143 145 0 141 146 0

104 103


LEGEND

IMPACT ASSESSMENT CATEGORIES

- TREES RETAINED
- TREES REMOVED FOR DEVELOPMENT
- HEDGEROW RETAINED
- HEDGEROW OR VEGETATION REMOVED
- VEGETATION AREA RETAINED
- WOODLAND AREA RETAINED

DRAWING TO BE INTERPRETED WITH
REFERENCE TO TREE SURVEY DOCUMENT

NATURAL AND/OR MAN MADE BARRIERS SUCH AS WATERLOGGED SOIL OR BUILDINGS MAY RESTRICT THE SPREAD OF TREE ROOTS. CROWN SPREADS MAY ALSO PROVE TO BE A CONSTRAINT PARTICULARLY WHERE CROWN REDUCTION MAY NOT BE POSSIBLE. AN ON-SITE ASSESSMENT SHOULD BE UNDERTAKEN IN THE EVENT OF ANY DEVELOPMENTS BEING PLANNED WITHIN THE AREAS SHOWN FOR RETAINED TREES.

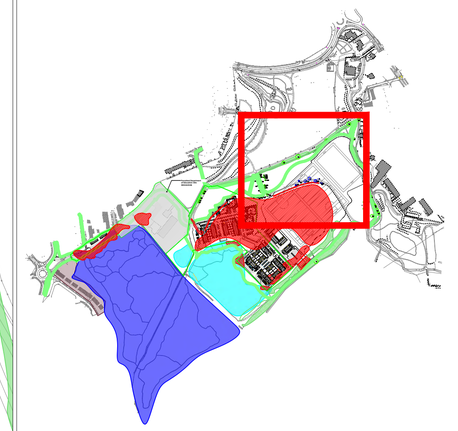

NTS

REV	DATE	COMMENT
	10/09/25	FOR REVIEW AND COMMENT
A	29/09/26	REVISED LAYOUT

PROJECT: RATHCOOLE MASTERPLAN	JOB NO. TRATH006
DRAWING: IMPACT ASSESSMENT - SITE NORTH	SCALE: 1:500 @A1

DRAWN BY: LAUREN MCCOLGAN

STATUS: PLANNING

DRAWING No: TRATH006-DR-A-CMK-ARB-204

NOTES
Do Not Scale. Use Figured Dimensions Only.
Not for Construction Purposes unless Specifically Marked.

© THIS DRAWING IS COPYRIGHT OF CMK HORTICULTURE + ARBORICULTURE LTD.

North
ITM SURVEY GRID

CMK
Urban Forestry Consultants

HEDGEROW 4

Permitted Department of Education Site SD23A/0336

HEDGEROW 5

HEDGEROW 8

MINOR AREA OF SCRUB

HEDGEROW 6

HEDGEROW 7

VEGETATION AREA 1 – GS2/WS1 GRASSLAND SCRUB MOSAIC

VEGETATION AREA 2 – WS2 IMMATURE WOODLAND

MINOR AREA OF SCRUB

ANNEX 1 HABITAT/WOODLAND – SEE ECOLOGIST'S REPORT FOR FURTHER

137 135 138 134 128 136 133 139 127 129 132 126 130 131 125 140 122 123 124 116 117 118 119 120

LEGEND

IMPACT ASSESSMENT CATEGORIES

- TREES RETAINED
- TREES REMOVED FOR DEVELOPMENT
- HEDGEROW RETAINED
- HEDGEROW OR VEGETATION REMOVED
- VEGETATION AREA RETAINED
- WOODLAND AREA RETAINED

DRAWING TO BE INTERPRETED WITH REFERENCE TO TREE SURVEY DOCUMENT

NATURAL AND/OR MAN MADE BARRIERS SUCH AS WATERLOGGED SOIL OR BUILDINGS MAY RESTRICT THE SPREAD OF TREE ROOTS. CROWN SPREADS MAY ALSO PROVE TO BE A CONSTRAINT PARTICULARLY WHERE CROWN REDUCTION MAY NOT BE POSSIBLE. AN ON-SITE ASSESSMENT SHOULD BE UNDERTAKEN IN THE EVENT OF ANY DEVELOPMENTS BEING PLANNED WITHIN THE AREAS SHOWN FOR RETAINED TREES.



NTS

North
ITM SURVEY GRID

REV	DATE	COMMENT
	10/09/25	FOR REVIEW AND COMMENT
A	29/09/26	REVISED LAYOUT

PROJECT:	JOB NO.
RATHCOOLE MASTERPLAN	TRATH006
DRAWING: IMPACT ASSESSMENT - SITE WEST	SCALE: 1:500 @A1

DRAWN BY: LAUREN MCCOLGAN

STATUS: PLANNING

DRAWING No: TRATH006-DR-A-CMK-ARB-205

NOTES
Do Not Scale. Use Figured Dimensions Only.
Not for Construction Purposes unless Specifically Marked.

© THIS DRAWING IS COPYRIGHT OF CMK HORTICULTURE + ARBORICULTURE LTD.

CMK
Urban Forestry Consultants

MINOR AREA OF SCRUB

MINOR AREA OF SCRUB

ANNEX 1 HABITAT/WOODLAND – SEE ECOLOGIST'S REPORT FOR FURTHER

LEGEND

IMPACT ASSESSMENT CATEGORIES

- **TREES RETAINED**
- **TREES REMOVED FOR DEVELOPMENT**
- HEDGEROW RETAINED
- HEDGEROW OR VEGETATION REMOVED
- VEGETATION AREA RETAINED
- WOODLAND AREA RETAINED

DRAWING TO BE INTERPRETED WITH REFERENCE TO TREE SURVEY DOCUMENT

NATURAL AND/OR MAN MADE BARRIERS SUCH AS WATERLOGGED SOIL OR BUILDINGS MAY RESTRICT THE SPREAD OF TREE ROOTS. CROWN SPREADS MAY ALSO PROVE TO BE A CONSTRAINT PARTICULARLY WHERE CROWN REDUCTION MAY NOT BE POSSIBLE. AN ON-SITE ASSESSMENT SHOULD BE UNDERTAKEN IN THE EVENT OF ANY DEVELOPMENTS BEING PLANNED WITHIN THE AREAS SHOWN FOR RETAINED TREES.



NTS

REV	DATE	COMMENT
	10/09/25	FOR REVIEW AND COMMENT
A	29/09/26	REVISED LAYOUT

PROJECT: RATHCOOLE MASTERPLAN	JOB NO. TRATH006
DRAWING: IMPACT ASSESSMENT - SITE WEST	SCALE: 1:500 @A1

DRAWN BY: LAUREN MCCOLGAN

STATUS: PLANNING

DRAWING No: TRATH006-DR-A-CMK-ARB-206

NOTES
Do Not Scale. Use Figured Dimensions Only.
Not for Construction Purposes unless Specifically Marked.

© THIS DRAWING IS COPYRIGHT OF CMK HORTICULTURE + ARBORICULTURE LTD.

North
ITM SURVEY GRID

CMK
Urban Forestry Consultants

ANNEX 1 HABITAT/WOODLAND – SEE ECOLOGIST'S REPORT FOR FURTHER

LEGEND

IMPACT ASSESSMENT CATEGORIES

TREES RETAINED

TREES REMOVED FOR DEVELOPMENT

HEDGEROW RETAINED

HEDGEROW OR VEGETATION REMOVED

VEGETATION AREA RETAINED

WOODLAND AREA RETAINED

DRAWING TO BE INTERPRETED WITH REFERENCE TO TREE SURVEY DOCUMENT

NATURAL AND/OR MAN MADE BARRIERS SUCH AS WATERLOGGED SOIL OR BUILDINGS MAY RESTRICT THE SPREAD OF TREE ROOTS. CROWN SPREADS MAY ALSO PROVE TO BE A CONSTRAINT PARTICULARLY WHERE CROWN REDUCTION MAY NOT BE POSSIBLE. AN ON-SITE ASSESSMENT SHOULD BE UNDERTAKEN IN THE EVENT OF ANY DEVELOPMENTS BEING PLANNED WITHIN THE AREAS SHOWN FOR RETAINED TREES.



NTS

North

ITM SURVEY GRID

REV	DATE	COMMENT
	10/09/25	FOR REVIEW AND COMMENT
A	29/09/26	REVISED LAYOUT

PROJECT: RATHCOOLE MASTERPLAN	JOB NO. TRATH006
DRAWING: IMPACT ASSESSMENT - SITE WEST	SCALE: 1:500 @A1

DRAWN BY: LAUREN MCCOLGAN

STATUS: PLANNING

DRAWING No: TRATH006-DR-A-CMK-ARB-207

NOTES
Not to Scale. Use Figured Dimensions Only.
Not for Construction Purposes unless Specifically Marked.

© THIS DRAWING IS COPYRIGHT OF CMK HORTICULTURE + ARBORICULTURE LTD.

CMK
Urban Forestry Consultants

HEDGEROW 4

HEDGEROW 3

HEDGEROW 5

Department ion Site 36

MINOR AREA OF SCRUB

HEDGEROW 8

HEDGEROW 7

HEDGEROW 6

VEGETATION AREA 1 – GS2/WS1 GRASSLAND SCRUB MOSAIC

ANNEX 1 HABITAT/WOODLAND – SEE ECOLOGIST'S REPORT FOR FURTHER

VEGETATION AREA 2 – WS2 IMMATURE WOODLAND

MINOR AREA OF SCRUB

HEDGEROW 2

HEDGEROW 1


ANNEX 1 HABITAT/WOODLAND – SEE ECOLOGIST'S REPORT FOR FURTHER

LEGEND

TREE PROTECTION

- TREES RETAINED
- HEDGEROW RETAINED
- VEGETATION AREA RETAINED
- TREE PROTECTION FENCING

DRAWING TO BE INTERPRETED WITH REFERENCE TO THE TREE PROTECTION METHOD STATEMENT.
TREE PROTECTION FENCING TO BE ERECTED UNDER THE GUIDANCE OF THE PROJECT ARBORIST AND MAINTAINED FOR THE DURATION OF THE PROJECT.
TREE PROTECTION FENCING TO BE MOVED OR REMOVED FOLLOWING CONSTRUCTION OR AT THE COMMENCEMENT OF SOFT LANDSCAPE WORKS.

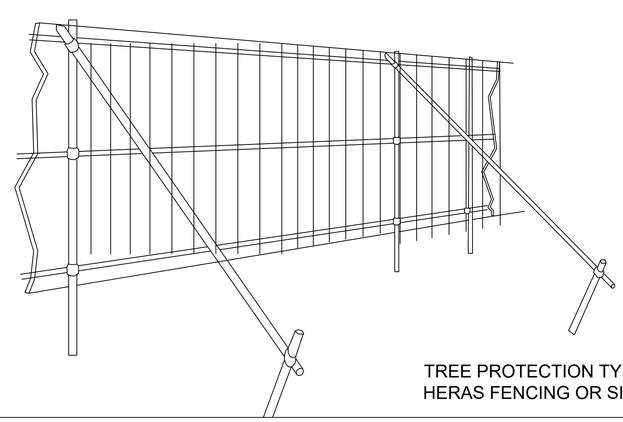

TREE PROTECTION TYPE 1
HERAS FENCING OR SIMILAR APPROVED

North
ITM SURVEY GRID

REV	DATE	COMMENT
	05/10/26	FOR REVIEW AND COMMENT

PROJECT: RATHCOOLE MASTERPLAN
JOB NO. TRATH006

DRAWING: TREE PROTECTION - SITE OVERALL
SCALE: 1:1500 @A1

DRAWN BY: CIARAN KEATING

STATUS: PLANNING

DRAWING No: TRATH006-DR-A-CMK-ARB-301

NOTES
Do Not Scale. Use Figured Dimensions Only.
Not for Construction Purposes unless Specifically Marked.

© THIS DRAWING IS COPYRIGHT OF CMK HORTICULTURE + ARBORICULTURE LTD.

CMK
Urban Forestry Consultants

HEDGEROW 6

HEDGEROW 7

VEGETATION AREA 1 – GS2/WS1
GRASSLAND SCRUB MOSAIC

MINOR AREA OF SCRUB

VEGETATION AREA 2
– WS2 IMMATURE
WOODLAND

ANNEX 1 HABITAT/WOODLAND – SEE
ECOLOGIST'S REPORT FOR FURTHER

HEDGEROW 2

HEDGEROW 1

LEGEND

TREE PROTECTION

TREES RETAINED

HEDGEROW RETAINED

VEGETATION AREA RETAINED

TREE PROTECTION FENCING

DRAWING TO BE INTERPRETED WITH
REFERENCE TO THE TREE PROTECTION
METHOD STATEMENT.
TREE PROTECTION FENCING TO BE ERECTED
UNDER THE GUIDANCE OF THE PROJECT
ARBORIST AND MAINTAINED FOR THE
DURATION OF THE PROJECT.
TREE PROTECTION FENCING TO BE MOVED
OR REMOVED FOLLOWING CONSTRUCTION
OR AT THE COMMENCEMENT OF SOFT
LANDSCAPE WORKS.

NATURAL AND/OR MAN MADE BARRIERS SUCH AS
WATERLOGGED SOIL OR BUILDINGS MAY RESTRICT
THE SPREAD OF TREE ROOTS. CROWN SPREADS MAY
ALSO PROVE TO BE A CONSTRAINT PARTICULARLY
WHERE CROWN REDUCTION MAY NOT BE POSSIBLE.
AN ON-SITE ASSESSMENT SHOULD BE UNDERTAKEN IN



NTS

North
ITM SURVEY GRID

REV	DATE	COMMENT
	05/10/25	FOR REVIEW AND COMMENT

PROJECT: RATHCOOLE MASTERPLAN	JOB NO. TRATH006
DRAWING: TREE PROTECTION - SITE SOUTH	SCALE: 1:500 @A1

DRAWN BY: CIARAN KEATING

STATUS: PLANNING

DRAWING No: TRATH006-DR-A-CMK-ARB-302

NOTES
Do Not Scale. Use Figured Dimensions Only.
Not for Construction Purposes unless Specifically Marked.

© THIS DRAWING IS COPYRIGHT OF CMK HORTICULTURE + ARBORICULTURE LTD.

CMK
Urban Forestry Consultants

HEDGEROW 3

HEDGEROW 7

VEGETATION AREA 1 – GS2/WS1
GRASSLAND SCRUB MOSAIC

109
104
108
107
103
106
105
102
101
0

MINOR AREA OF SCRUB

HEDGEROW 2

HEDGEROW 1


LEGEND

TREE PROTECTION

- TREES RETAINED
- HEDGEROW RETAINED
- VEGETATION AREA RETAINED
- TREE PROTECTION FENCING

DRAWING TO BE INTERPRETED WITH REFERENCE TO THE TREE PROTECTION METHOD STATEMENT.
TREE PROTECTION FENCING TO BE ERECTED UNDER THE GUIDANCE OF THE PROJECT ARBORIST AND MAINTAINED FOR THE DURATION OF THE PROJECT.
TREE PROTECTION FENCING TO BE MOVED OR REMOVED FOLLOWING CONSTRUCTION OR AT THE COMMENCEMENT OF SOFT LANDSCAPE WORKS.

NATURAL AND/OR MAN MADE BARRIERS SUCH AS WATERLOGGED SOIL OR BUILDINGS MAY RESTRICT THE SPREAD OF TREE ROOTS. CROWN SPREADS MAY ALSO PROVE TO BE A CONSTRAINT PARTICULARLY WHERE CROWN REDUCTION MAY NOT BE POSSIBLE.
AN ON-SITE ASSESSMENT SHOULD BE UNDERTAKEN IN THE EVENT OF ANY DEVELOPMENTS BEING PLANNED WITHIN THE AREAS SHOWN FOR RETAINED TREES.

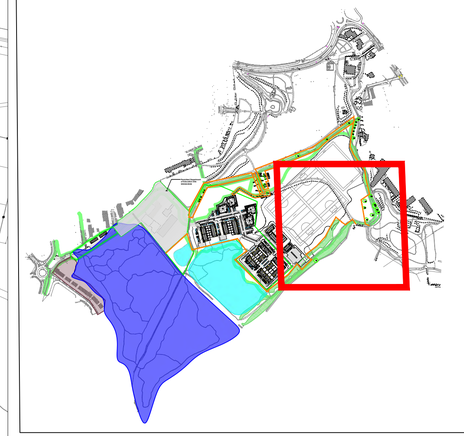

NTS

REV	DATE	COMMENT
	05/10/26	FOR REVIEW AND COMMENT

PROJECT: RATHCOOLE MASTERPLAN	JOB NO. TRATH006
DRAWING: TREE PROTECTION- SITE EAST	SCALE: 1:500 @A1

DRAWN BY: CIARAN KEATING

STATUS: PLANNING

DRAWING No: TRATH006-DR-A-CMK-ARB-303

NOTES
Not to Scale. Use Figured Dimensions Only.
Not for Construction Purposes unless Specifically Marked.

© THIS DRAWING IS COPYRIGHT OF CMK HORTICULTURE + ARBORICULTURE LTD.

North
ITM SURVEY GRID

CMK
Urban Forestry Consultants

HEDGEROW 4

HEDGEROW 3

HEDGEROW 7

HEDGEROW 2

HEDGEROW 1

VEGETATION AREA 1 – GS2/WS1
GRASSLAND SCRUB MOSAIC

00
00
00
00

137
138
128
135
134
136
133
139
129
127
126
132
130
131
125
140
122
123
124
116
115
114
113
112
111
110
104
103

LEGEND

TREE PROTECTION

TREES RETAINED

HEDGEROW RETAINED

VEGETATION AREA RETAINED

TREE PROTECTION FENCING

DRAWING TO BE INTERPRETED WITH REFERENCE TO THE TREE PROTECTION METHOD STATEMENT.
TREE PROTECTION FENCING TO BE ERECTED UNDER THE GUIDANCE OF THE PROJECT ARBORIST AND MAINTAINED FOR THE DURATION OF THE PROJECT.
TREE PROTECTION FENCING TO BE MOVED OR REMOVED FOLLOWING CONSTRUCTION OR AT THE COMMENCEMENT OF SOFT LANDSCAPE WORKS.

NATURAL AND/OR MAN MADE BARRIERS SUCH AS WATERLOGGED SOIL OR BUILDINGS MAY RESTRICT THE SPREAD OF TREE ROOTS. CROWN SPREADS MAY ALSO PROVE TO BE A CONSTRAINT PARTICULARLY WHERE CROWN REDUCTION MAY NOT BE POSSIBLE.
AN ON-SITE ASSESSMENT SHOULD BE UNDERTAKEN IN THE EVENT OF ANY DEVELOPMENTS BEING PLANNED



NTS

REV	DATE	COMMENT
	05/10/26	FOR REVIEW AND COMMENT

PROJECT: RATHCOOLE MASTERPLAN	JOB NO. TRATH006
DRAWING: TREE PROTECTION - SITE NORTH	SCALE: 1:500 @A1

DRAWN BY: CIARAN KEATING

STATUS: PLANNING

DRAWING No: TRATH006-DR-A-CMK-ARB-304

NOTES
Not To Scale. Use Figured Dimensions Only.
Not for Construction Purposes unless Specifically Marked.

© THIS DRAWING IS COPYRIGHT OF CMK HORTICULTURE + ARBORICULTURE LTD.

CMK
Urban Forestry Consultants

North
ITM SURVEY GRID

HEDGEROW 4

Permitted Department of Education Site SD23A/0336

HEDGEROW 5

HEDGEROW 8

HEDGEROW 7

VEGETATION AREA 1 – GS2/WS1 GRASSLAND SCRUB MOSAIC

VEGETATION AREA 2 – WS2 IMMATURE WOODLAND

ANNEX 1 HABITAT/WOODLAND – SEE ECOLOGIST'S REPORT FOR FURTHER


LEGEND

TREE PROTECTION

- TREES RETAINED
- HEDGEROW RETAINED
- VEGETATION AREA RETAINED
- TREE PROTECTION FENCING

DRAWING TO BE INTERPRETED WITH REFERENCE TO THE TREE PROTECTION METHOD STATEMENT.
TREE PROTECTION FENCING TO BE ERECTED UNDER THE GUIDANCE OF THE PROJECT ARBORIST AND MAINTAINED FOR THE DURATION OF THE PROJECT.
TREE PROTECTION FENCING TO BE MOVED OR REMOVED FOLLOWING CONSTRUCTION OR AT THE COMMENCEMENT OF SOFT LANDSCAPE WORKS.

NATURAL AND/OR MAN MADE BARRIERS SUCH AS WATERLOGGED SOIL OR BUILDINGS MAY RESTRICT THE SPREAD OF TREE ROOTS. CROWN SPREADS MAY ALSO PROVE TO BE A CONSTRAINT PARTICULARLY WHERE CROWN REDUCTION MAY NOT BE POSSIBLE. AN ON-SITE ASSESSMENT SHOULD BE UNDERTAKEN IN THE EVENT OF ANY DEVELOPMENTS BEING PLANNED

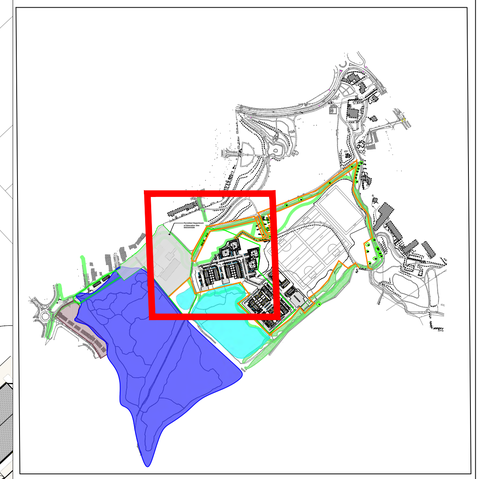

NTS

REV	DATE	COMMENT
	05/10/26	FOR REVIEW AND COMMENT

PROJECT: RATHCOOLE MASTERPLAN	JOB NO. TRATH006
DRAWING: TREE PROTECTION - SITE WEST	SCALE: 1:500 @A1

DRAWN BY: CIARAN KEATING

STATUS: PLANNING

DRAWING No: TRATH006-DR-A-CMK-ARB-305

NOTES
Do Not Scale. Use Figured Dimensions Only.
Not for Construction Purposes unless Specifically Marked.

© THIS DRAWING IS COPYRIGHT OF CMK HORTICULTURE + ARBORICULTURE LTD.

North
ITM SURVEY GRID

CMK
Urban Forestry Consultants


LEGEND

TREE PROTECTION

- TREES RETAINED
- HEDGEROW RETAINED
- VEGETATION AREA RETAINED
- TREE PROTECTION FENCING

DRAWING TO BE INTERPRETED WITH REFERENCE TO THE TREE PROTECTION METHOD STATEMENT.
TREE PROTECTION FENCING TO BE ERECTED UNDER THE GUIDANCE OF THE PROJECT ARBORIST AND MAINTAINED FOR THE DURATION OF THE PROJECT.
TREE PROTECTION FENCING TO BE MOVED OR REMOVED FOLLOWING CONSTRUCTION OR AT THE COMMENCEMENT OF SOFT LANDSCAPE WORKS.

NATURAL AND/OR MAN MADE BARRIERS SUCH AS WATERLOGGED SOIL OR BUILDINGS MAY RESTRICT THE SPREAD OF TREE ROOTS. CROWN SPREADS MAY ALSO PROVE TO BE A CONSTRAINT PARTICULARLY WHERE CROWN REDUCTION MAY NOT BE POSSIBLE.
AN ON-SITE ASSESSMENT SHOULD BE UNDERTAKEN IN THE EVENT OF ANY DEVELOPMENTS BEING PLANNED

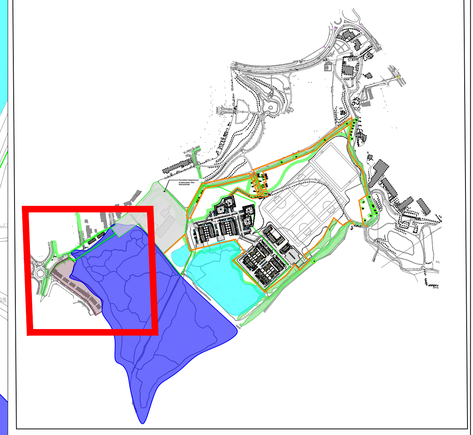

NTS

ANNEX 1 HABITAT/WOODLAND – SEE ECOLOGIST'S REPORT FOR FURTHER

REV	DATE	COMMENT
	05/10/26	FOR REVIEW AND COMMENT

PROJECT: RATHCOOLE MASTERPLAN	JOB NO. TRATH006
DRAWING: TREE PROTECTION- SITE WEST	SCALE: 1:500 @A1

DRAWN BY: CIARAN KEATING

STATUS: PLANNING

DRAWING No: TRATH006-DR-A-CMK-ARB-306

NOTES
Do Not Scale. Use Figured Dimensions Only.
Not for Construction Purposes unless Specifically Marked.

© THIS DRAWING IS COPYRIGHT OF CMK HORTICULTURE + ARBORICULTURE LTD.

North
ITM SURVEY GRID

CMK
Urban Forestry Consultants

ANNEX 1 HABITAT/WOODLAND – SEE ECOLOGIST'S REPORT FOR FURTHER

LEGEND

TREE PROTECTION

- TREES RETAINED
- HEDGEROW RETAINED
- VEGETATION AREA RETAINED
- TREE PROTECTION FENCING

DRAWING TO BE INTERPRETED WITH REFERENCE TO THE TREE PROTECTION METHOD STATEMENT.
TREE PROTECTION FENCING TO BE ERECTED UNDER THE GUIDANCE OF THE PROJECT ARBORIST AND MAINTAINED FOR THE DURATION OF THE PROJECT.
TREE PROTECTION FENCING TO BE MOVED OR REMOVED FOLLOWING CONSTRUCTION OR AT THE COMMENCEMENT OF SOFT LANDSCAPE WORKS.

NATURAL AND/OR MAN MADE BARRIERS SUCH AS WATERLOGGED SOIL OR BUILDINGS MAY RESTRICT THE SPREAD OF TREE ROOTS. CROWN SPREADS MAY ALSO PROVE TO BE A CONSTRAINT PARTICULARLY WHERE CROWN REDUCTION MAY NOT BE POSSIBLE. AN ON-SITE ASSESSMENT SHOULD BE UNDERTAKEN IN THE EVENT OF ANY DEVELOPMENTS BEING PLANNED



NTS

North
ITM SURVEY GRID

REV	DATE	COMMENT
	05/10/26	FOR REVIEW AND COMMENT

PROJECT:	JOB NO.
RATHCOOLE MASTERPLAN	TRATH006
DRAWING: TREE PROTECTION - SITE WEST	SCALE: 1:500 @A1

DRAWN BY: CIARAN KEATING

STATUS: PLANNING

DRAWING No: TRATH006-DR-A-CMK-ARB-307

NOTES
Not to Scale. Use Figured Dimensions Only.
Not for Construction Purposes unless Specifically Marked.

© THIS DRAWING IS COPYRIGHT OF CMK HORTICULTURE + ARBORICULTURE LTD.

CMK
Urban Forestry Consultants