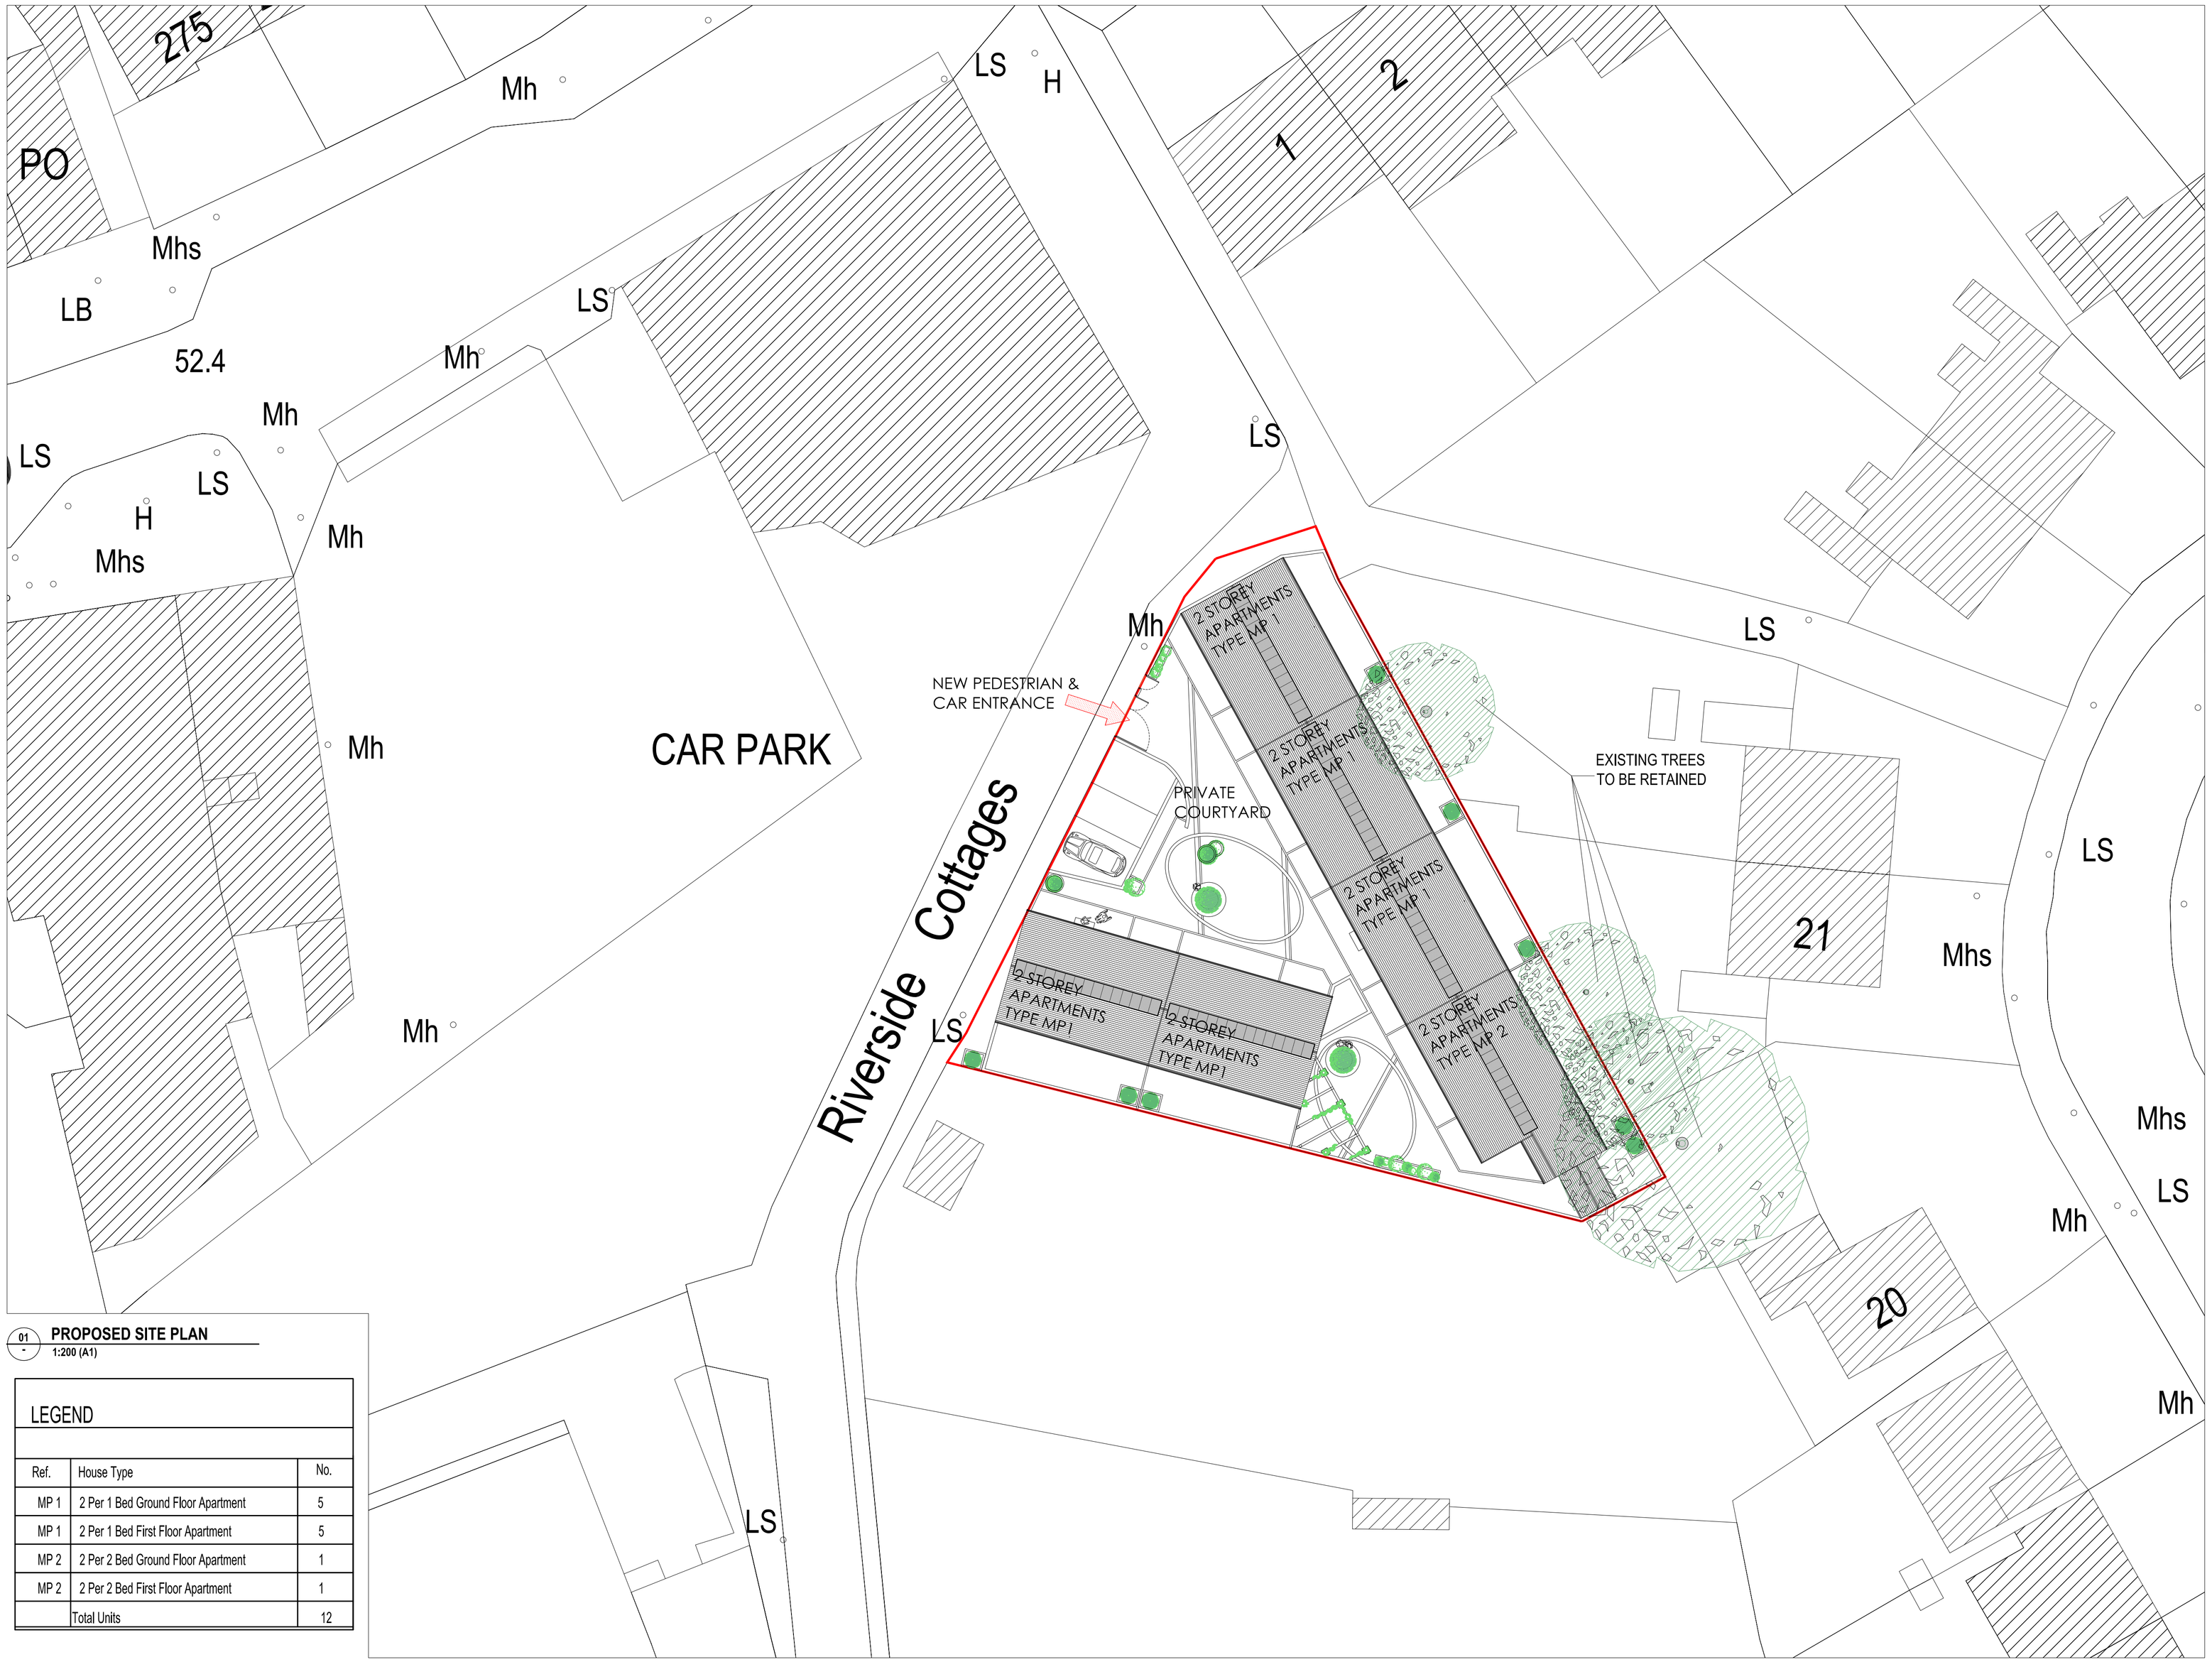

01 - **PROPOSED SITE PLAN**
1:200 (A1)

LEGEND

Ref.	House Type	No.
MP 1	2 Per 1 Bed Ground Floor Apartment	5
MP 1	2 Per 1 Bed First Floor Apartment	5
MP 2	2 Per 2 Bed Ground Floor Apartment	1
MP 2	2 Per 2 Bed First Floor Apartment	1
	Total Units	12

NORTH

TEMPLEOGUE PART 2018

SHEET 02

PART 8

Comhairle Contae
Átha Cliath Theas
South Dublin County Council