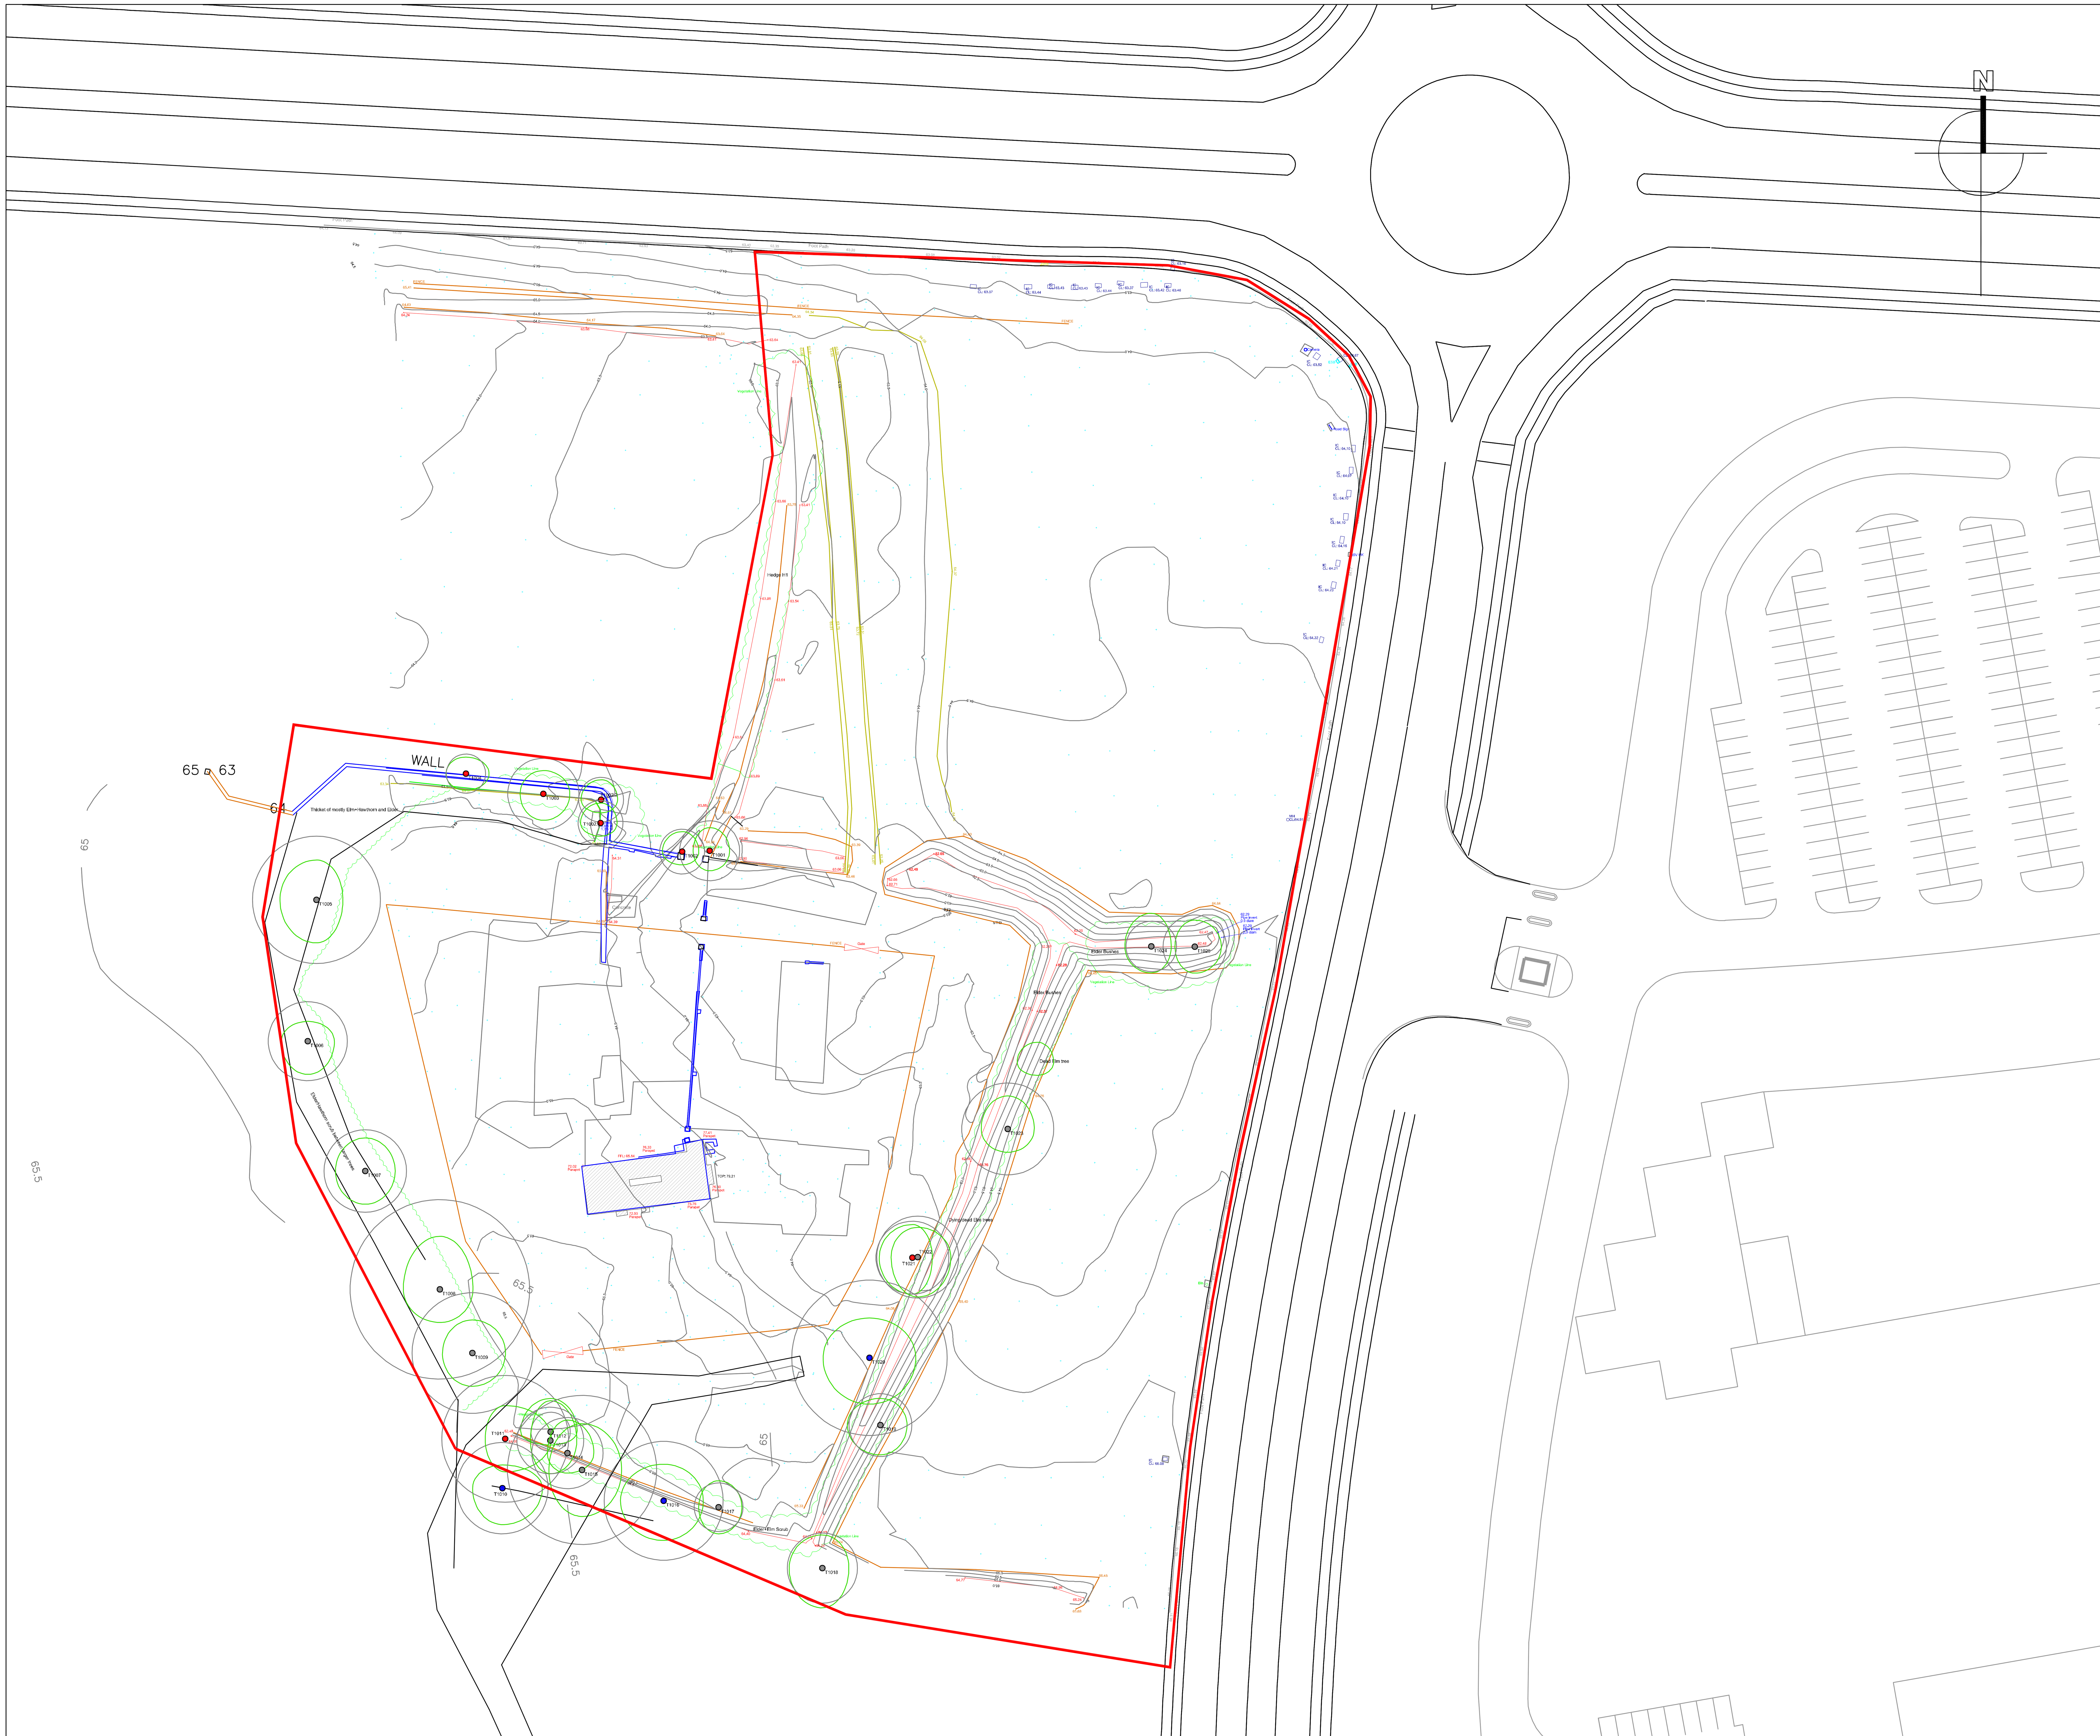

LEGEND

Root Protection Area
Tree Canopy
Tree Stem & Category Colour
Tree Tag Number
T1

- Category A Trees (high value)
- Category B Trees (moderate value)
- Category C Trees (low value)
- Category U Trees (unsuitable for retention)

Rev	Date	Drawn	Checked	Description

Notes

COPYRIGHT © ALL RIGHTS RESERVED.
THIS WORK IS COPYRIGHT AND CANNOT BE REPRODUCED OR COPIED IN ANY FORM WITHOUT THE WRITTEN PERMISSION OF THE ORIGINATOR.
DO NOT SCALE FROM THIS DRAWING. WORK ONLY FROM FIGURED DIMENSIONS.
THIS DRAWING TO BE READ IN CONJUNCTION WITH RELEVANT CONSULTANTS DRAWINGS.

Ordnance Survey Ireland Licence No AR 0001317
© Ordnance Survey Ireland/Government of Ireland

Project: Grange Castle
Grange Castle Business Park

Project No. 6393

Drg. Tree and Hedgerow Survey

Drawing No. 305

Rev.

Scales 1: 500

Status

Date

Canal House, Canal Road, Dublin 6
Tel: +353(0)1 2081900
mail@bradyshipmanmartin.com
www.bradyshipmanmartin.com

Drn.	Chd.	Passed

BSM Est. 1968