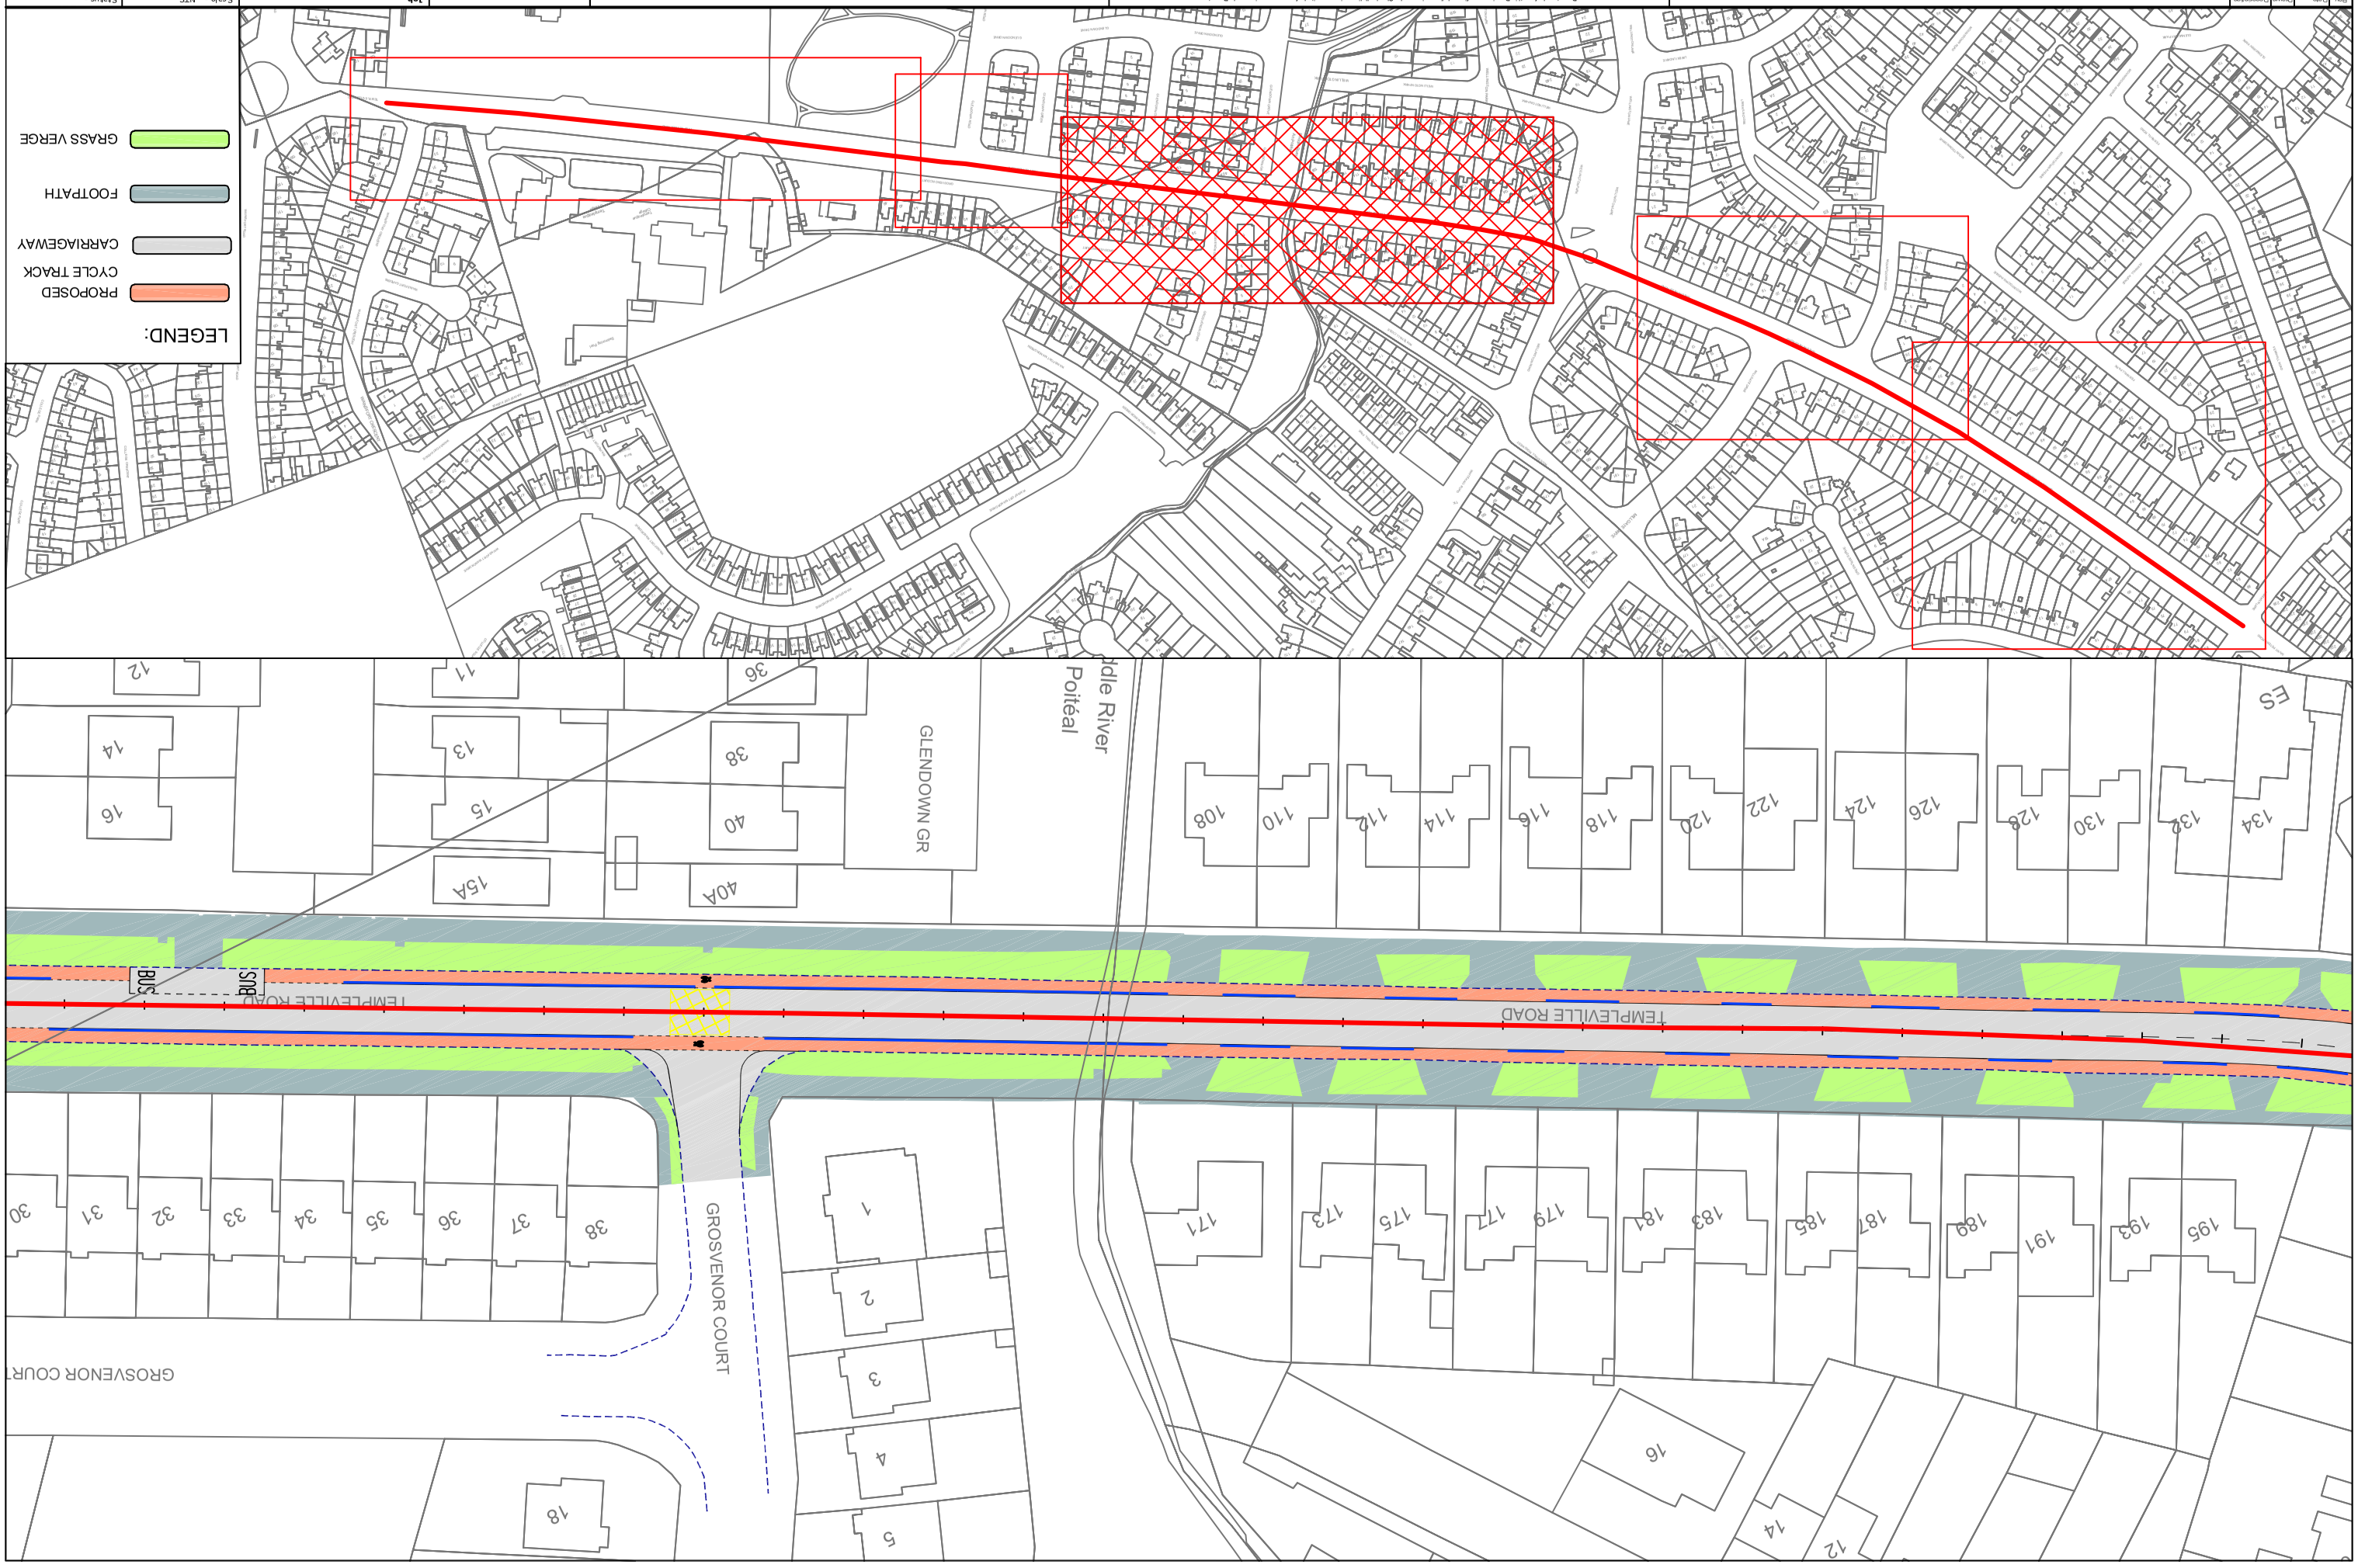

Rev.	Date	Drawn	Description
xx	xx	xx	xx

Do not scale from this Drawing, use figured dimensions only. Check all dimensions on site before commencing work. Report any discrepancies to Architect before proceeding. This Drawing and Design thereon are copyright of the County Council. ©

© - Ordnance Survey Ireland. All rights reserved.
South Dublin County Council.

Comhairle Contae Átha Cliath Theas
South Dublin County Council

Job
Templeville Road Cycle Route

Drg
3 of 5

Scale - NTS	Status -
Date - 04/03/2022	CAD Ref -
Job No - xx	Drawing No -
Chk.	00

Rev - 00

Projects & NTA Schemes
County Hall, Tallaght, Dublin 24
Phone (01) 4149000